


The property owner is required to serve a party structure notice on the adjoining owner as required by The Party Wall etc Act 1996.

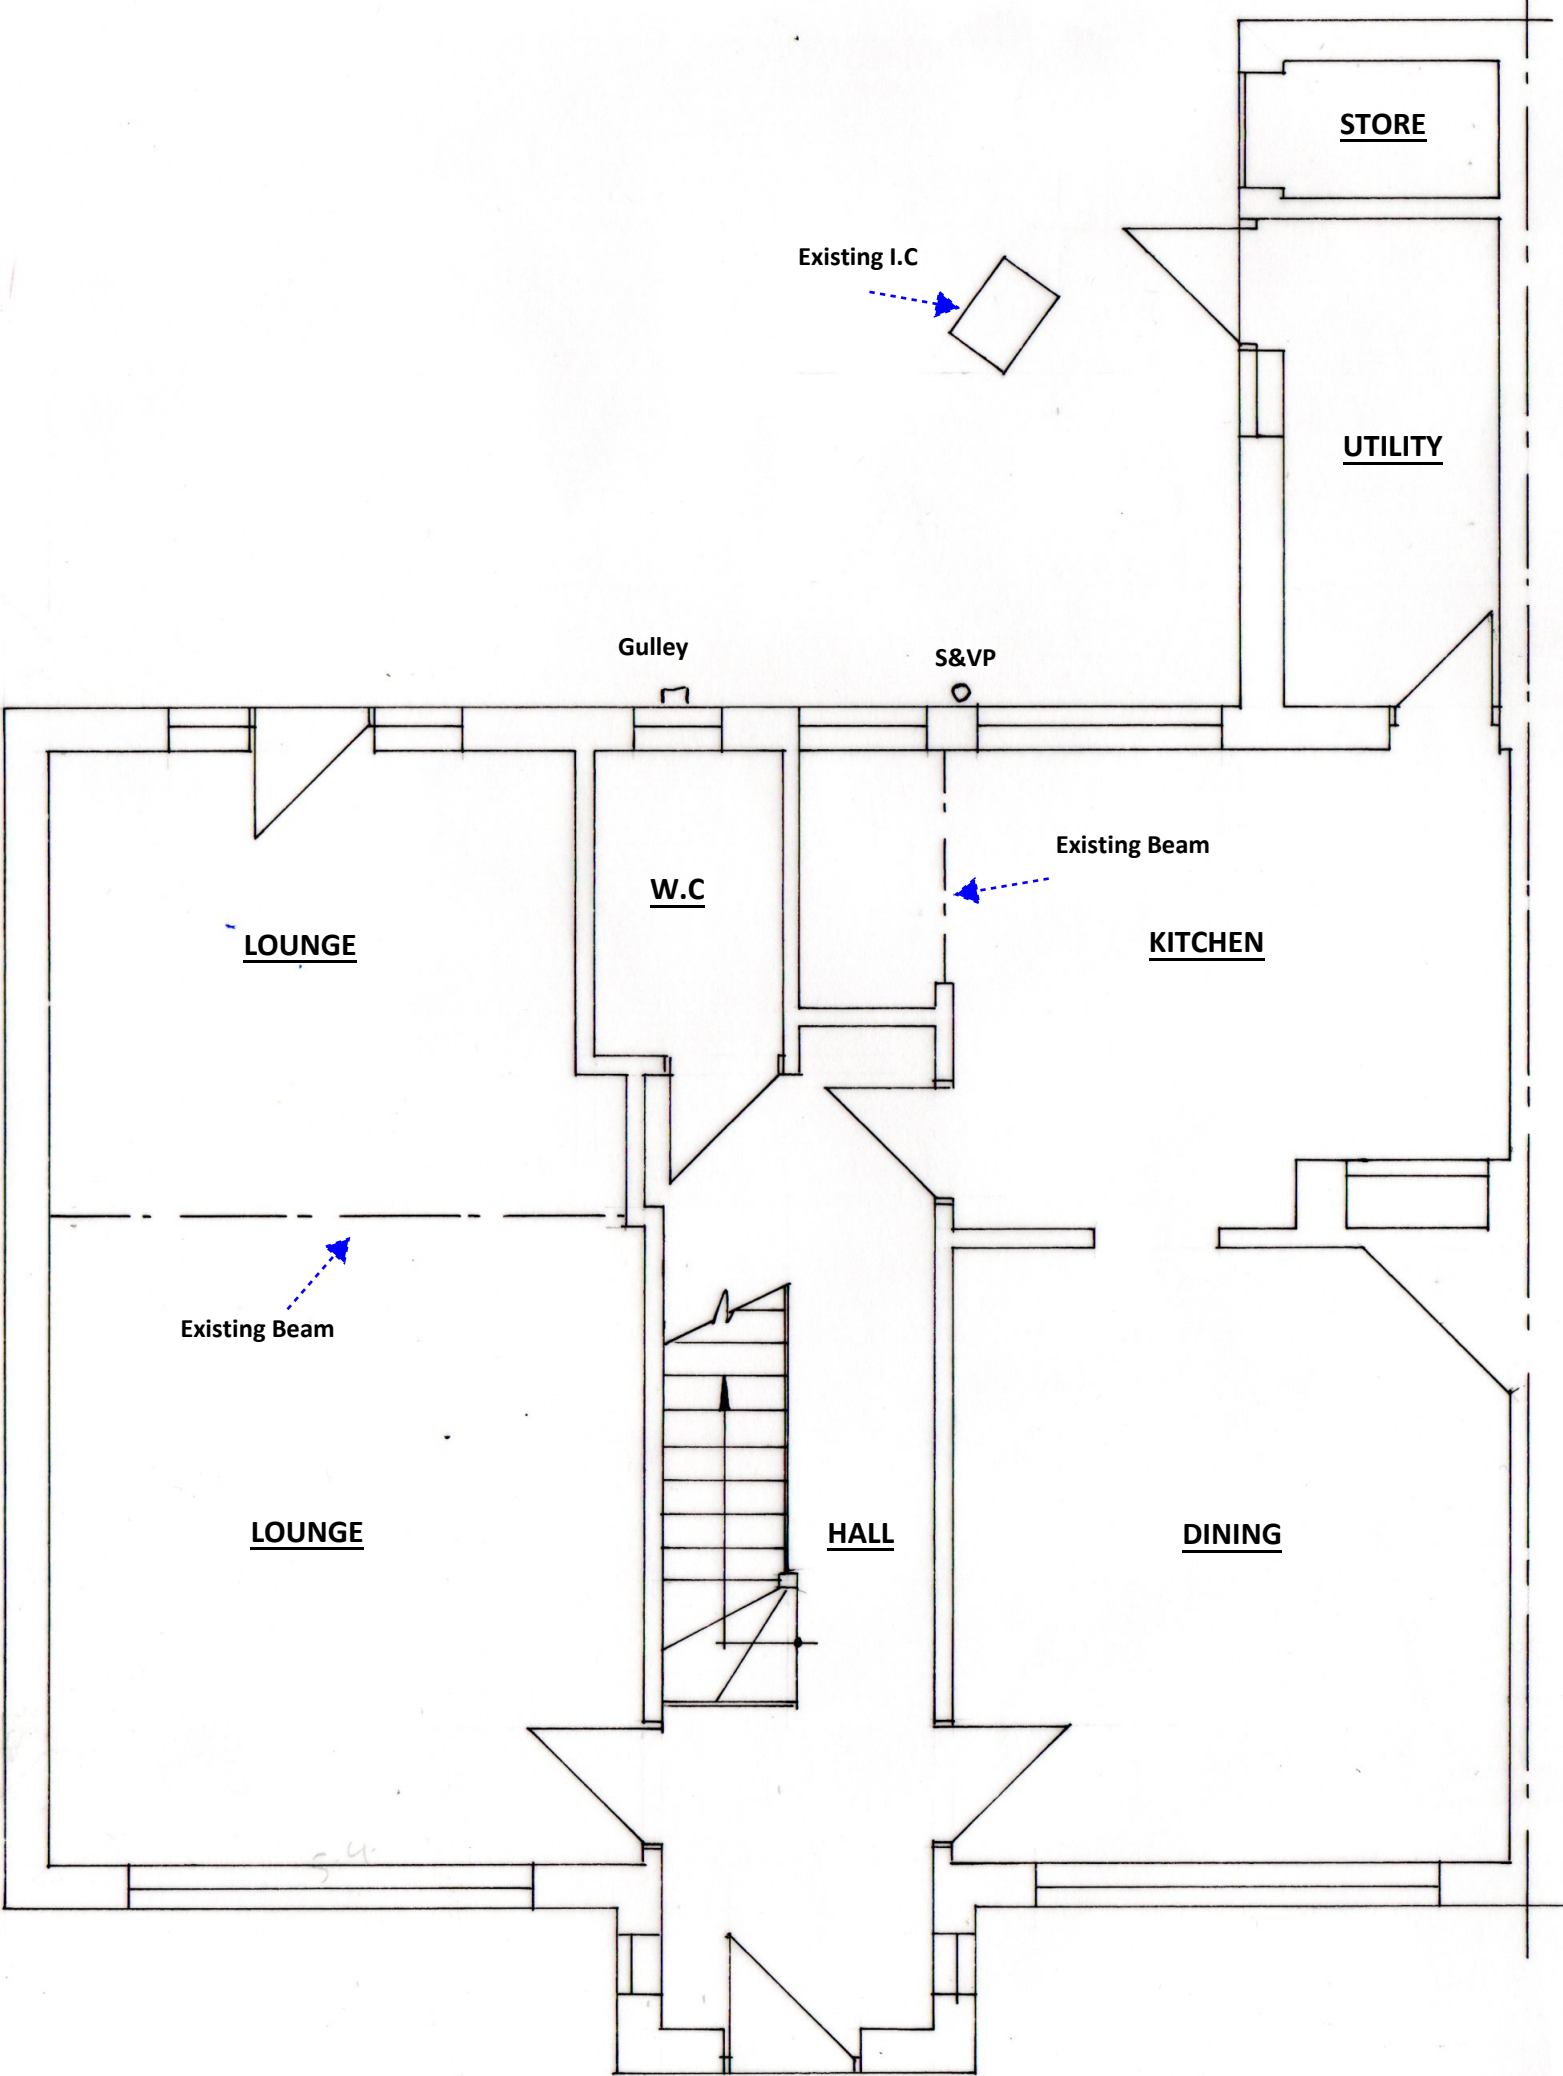

EXISTING GROUND FLOOR PLAN 1:50



Architectural Services Ltd

stevebsbltd@yahoo.com

07974 715009



cabe

chartered association of building engineers

23 Lansdowne Road,

Angmering

Rear extension

DRAWN BY: Steve Barrett C.Build E, CABE

CLIENT: Premier

DATE: 21.11.202

DRWG No: BSB/21/900/1

A3

