

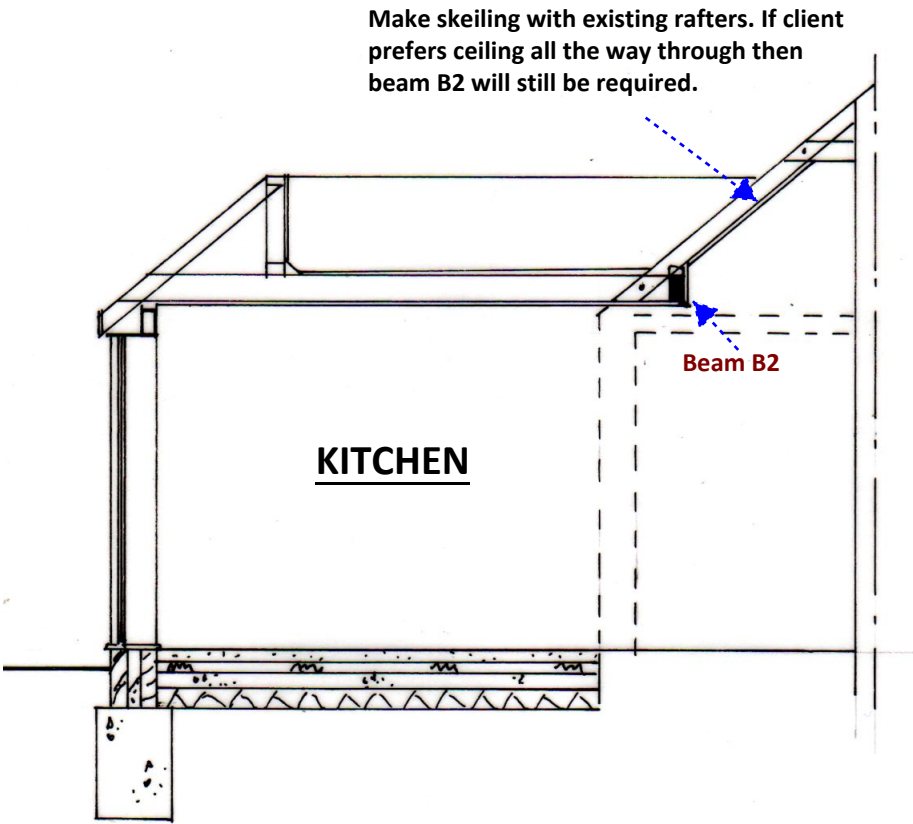


The property owner is required to serve a party structure notice on the adjoining owner as required by The Party Wall etc Act 1996.

 

PROPOSED GROUND FLOOR PLAN 1:50

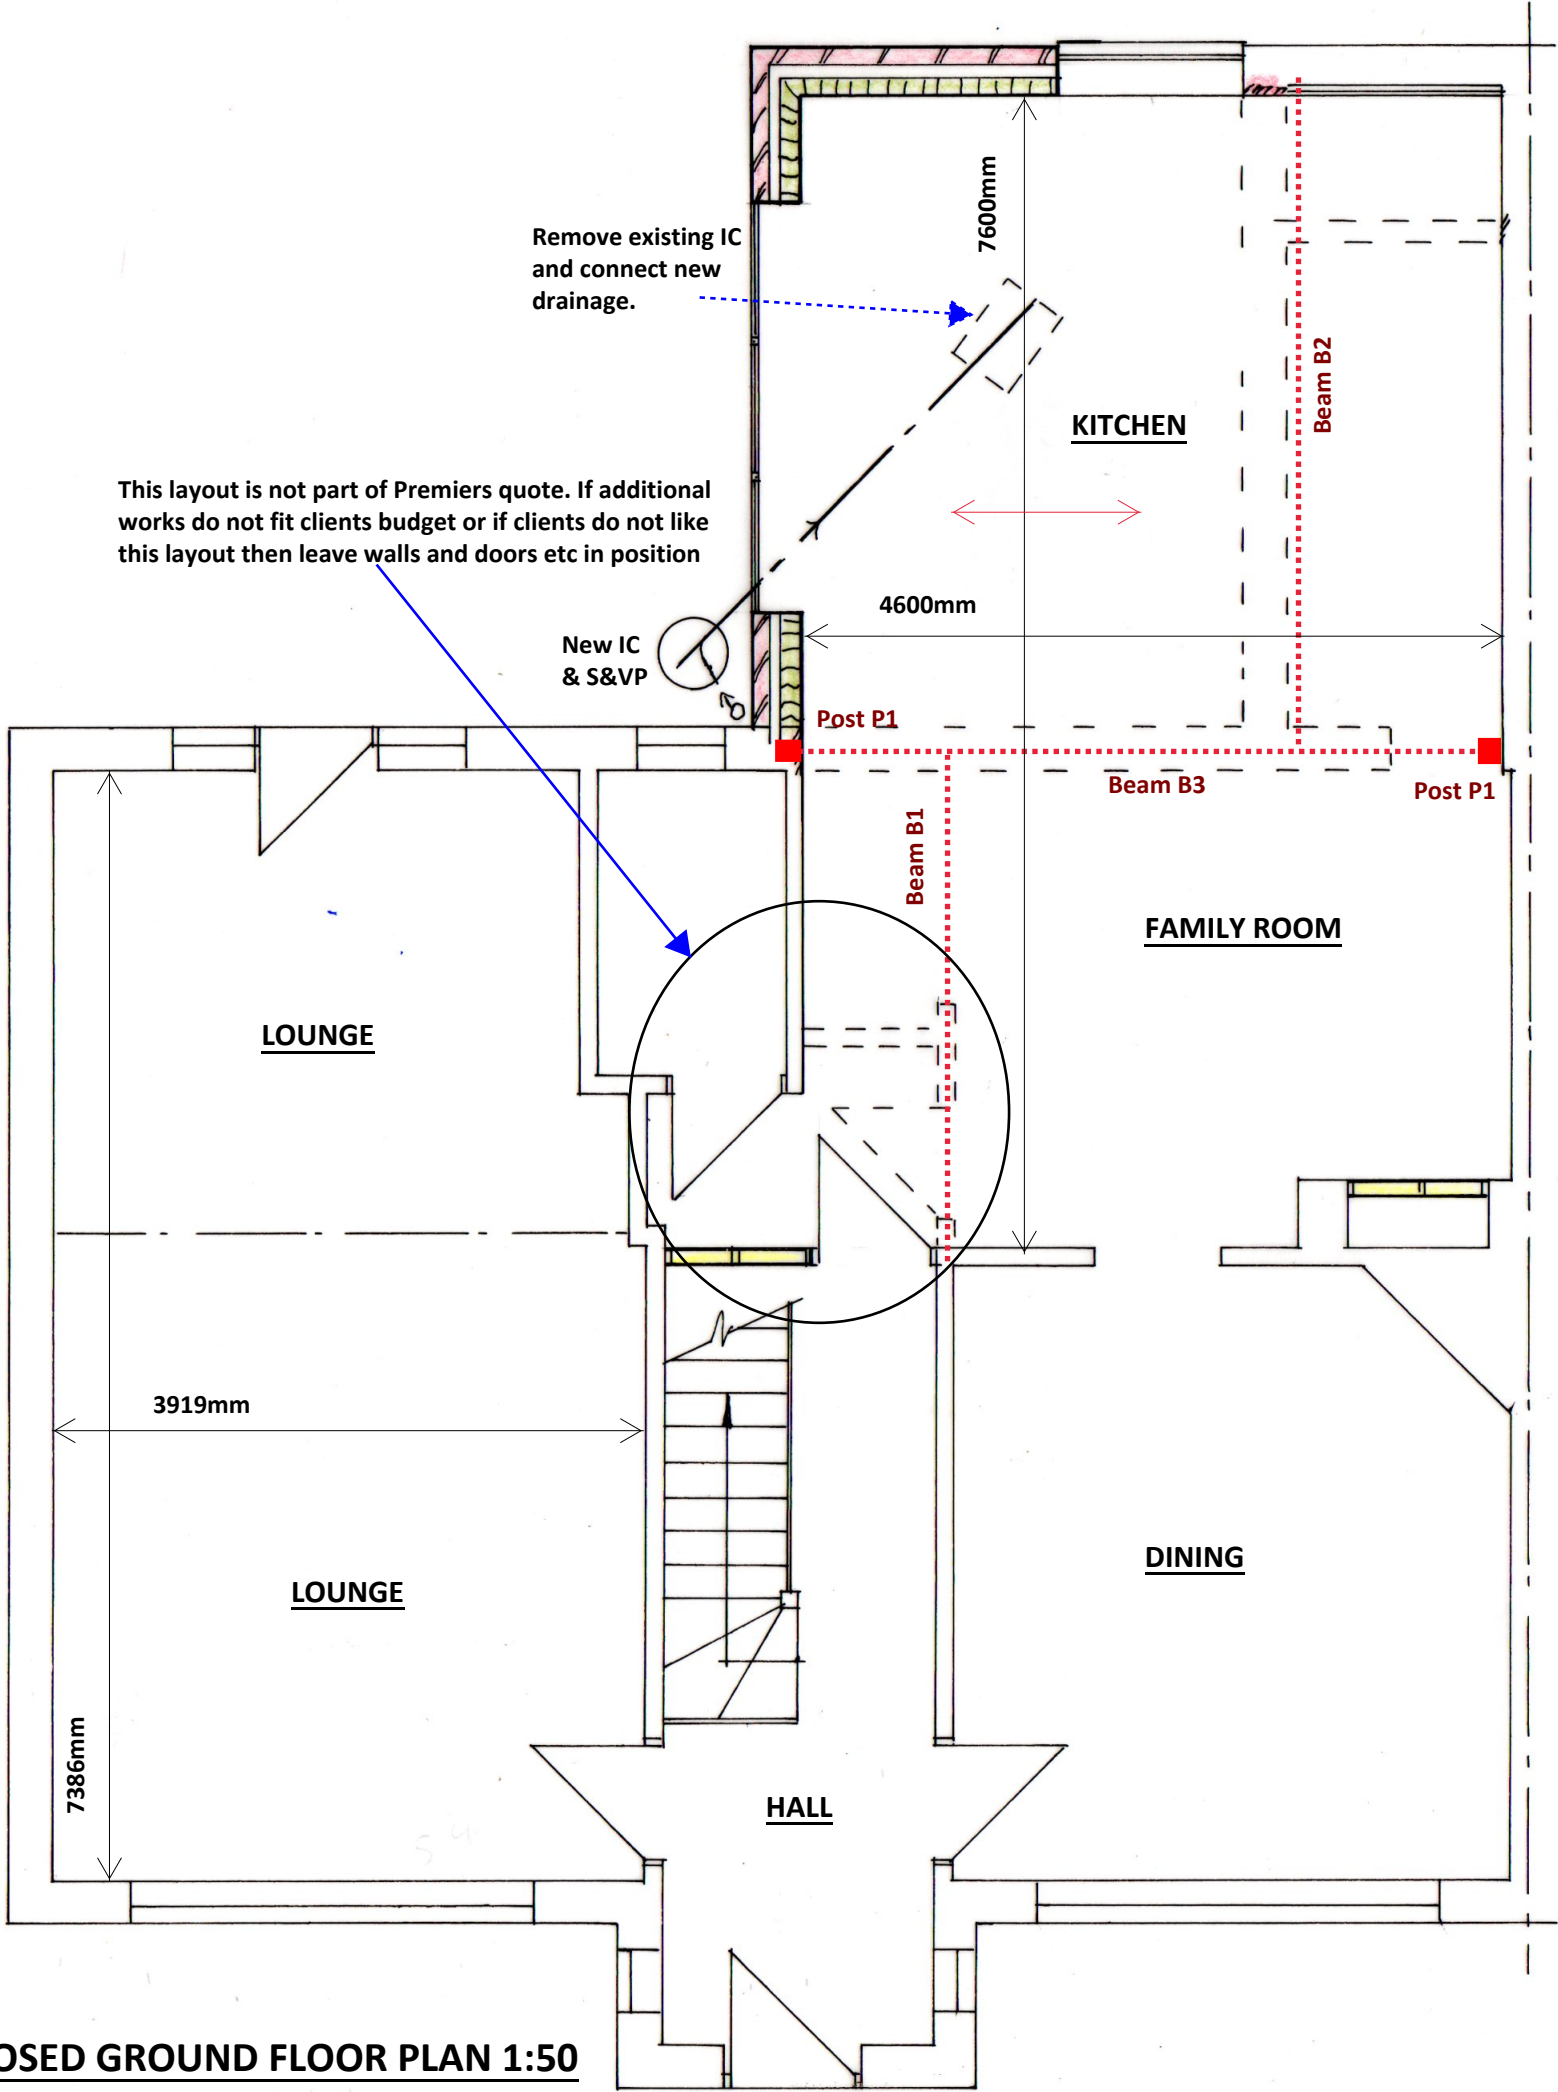

BSB Architectural Services Ltd stevebsbltd@yahoo.com 07974 715009		23 Lansdowne Road, Angmering		Rear extension		CLIENT: Premier DATE: 21.11.202 DRWG No: BSB/21/900/2		A3
		DRAWN BY: Steve Barrett C.Build E, CABE						