




The property owner is required to serve a party structure notice on the adjoining owner as required by The Party Wall etc Act 1996.

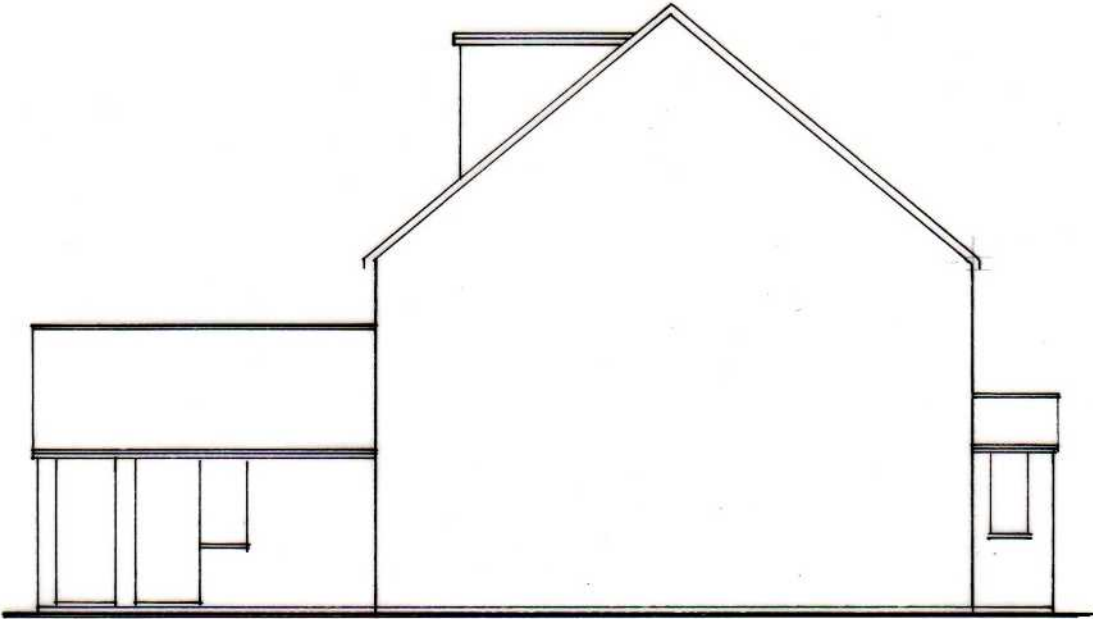


EXISTING SIDE ELEVATION (WEST) 1:100

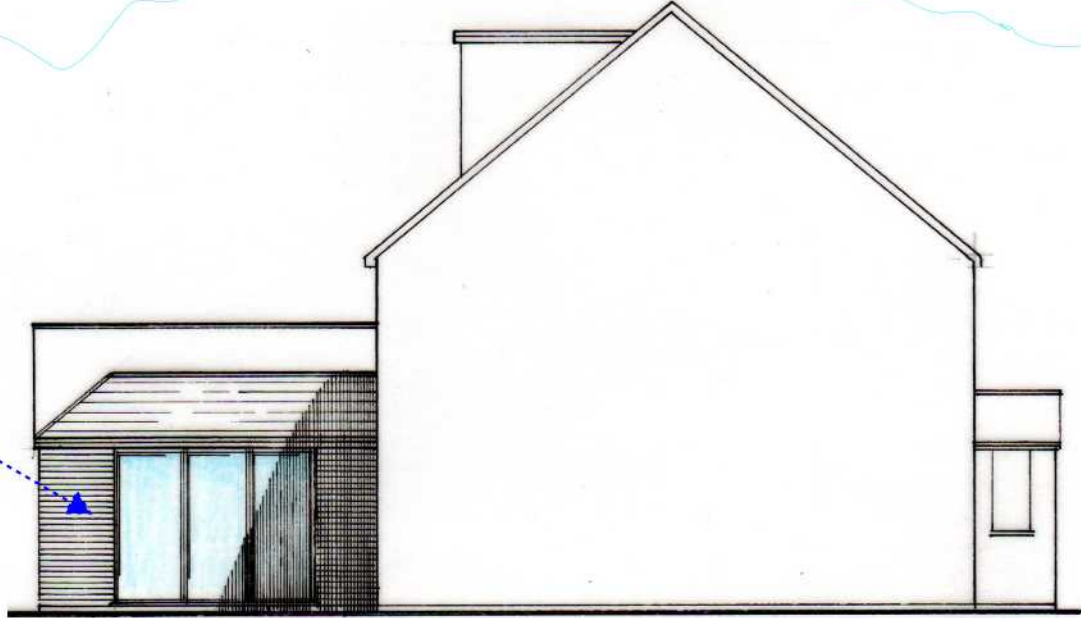

PROPOSED SIDE ELEVATION (WEST) 1:100

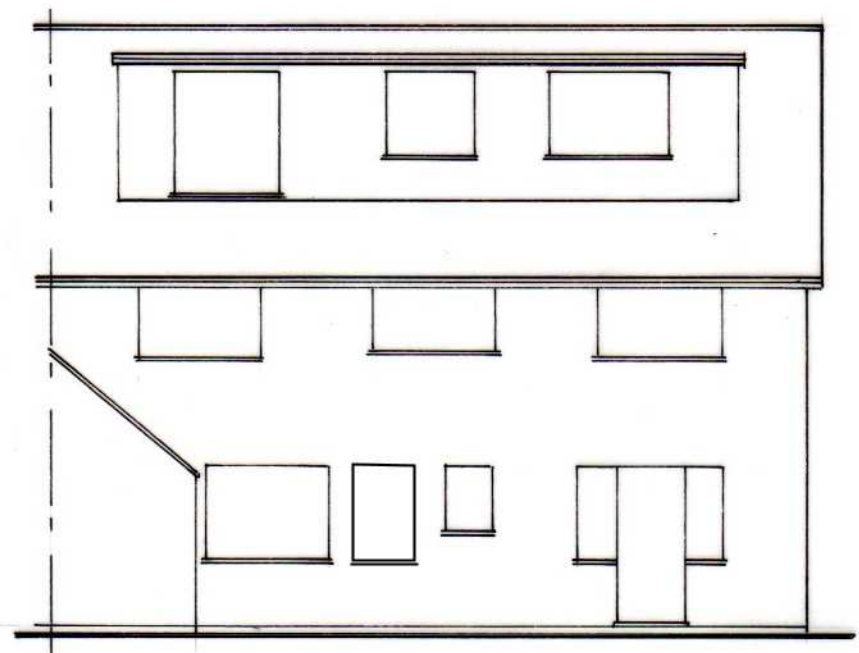


EXISTING REAR ELEVATION (NORTH) 1:100

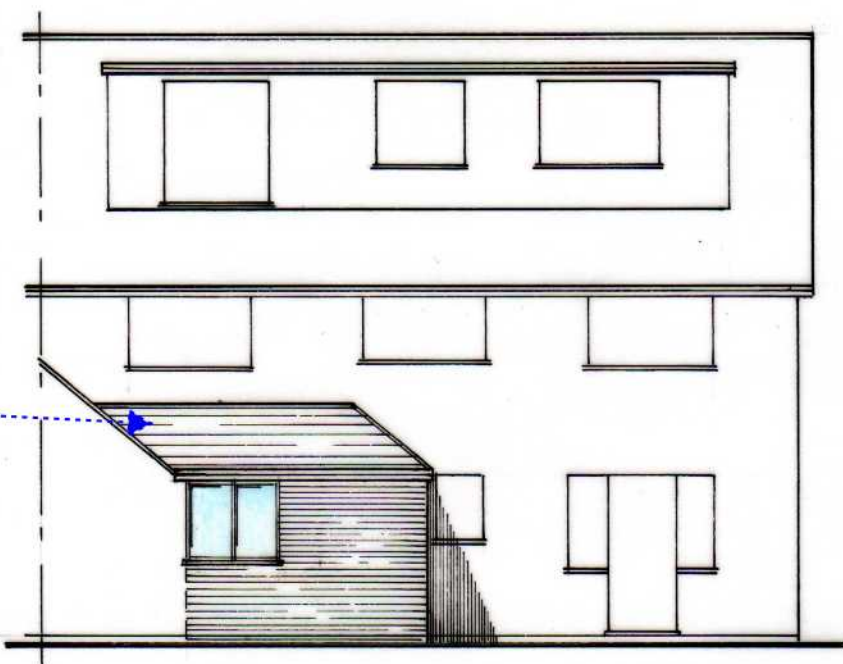

PROPOSED REAR ELEVATION (NORTH) 1:100



cabe
chartered
association
of building
engineers

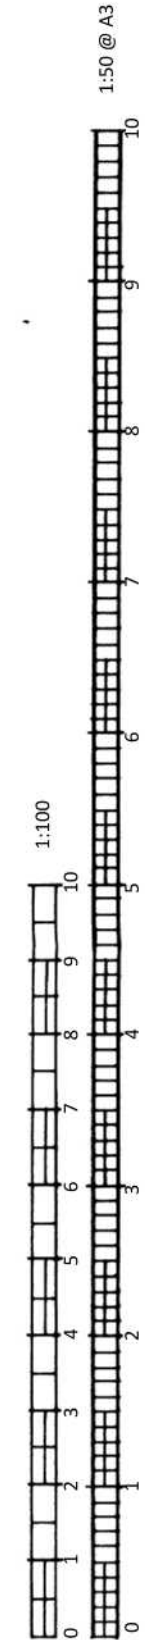

BSB Architectural Services Ltd stevebsbltd@yahoo.com 07974 715009		23 Lansdowne Road, Angmering		Rear extension		CLIENT: Premier	A3
						DATE: 21.11.2021	
						DRWG No: BSB/21/900/2/a	
						DRAWN BY: Steve Barrett C.Build E, CABE	

BSB Architectural Services Ltd
stevebsbltd@yahoo.com
07974 715009

cabe
chartered
association
of building
engineers