




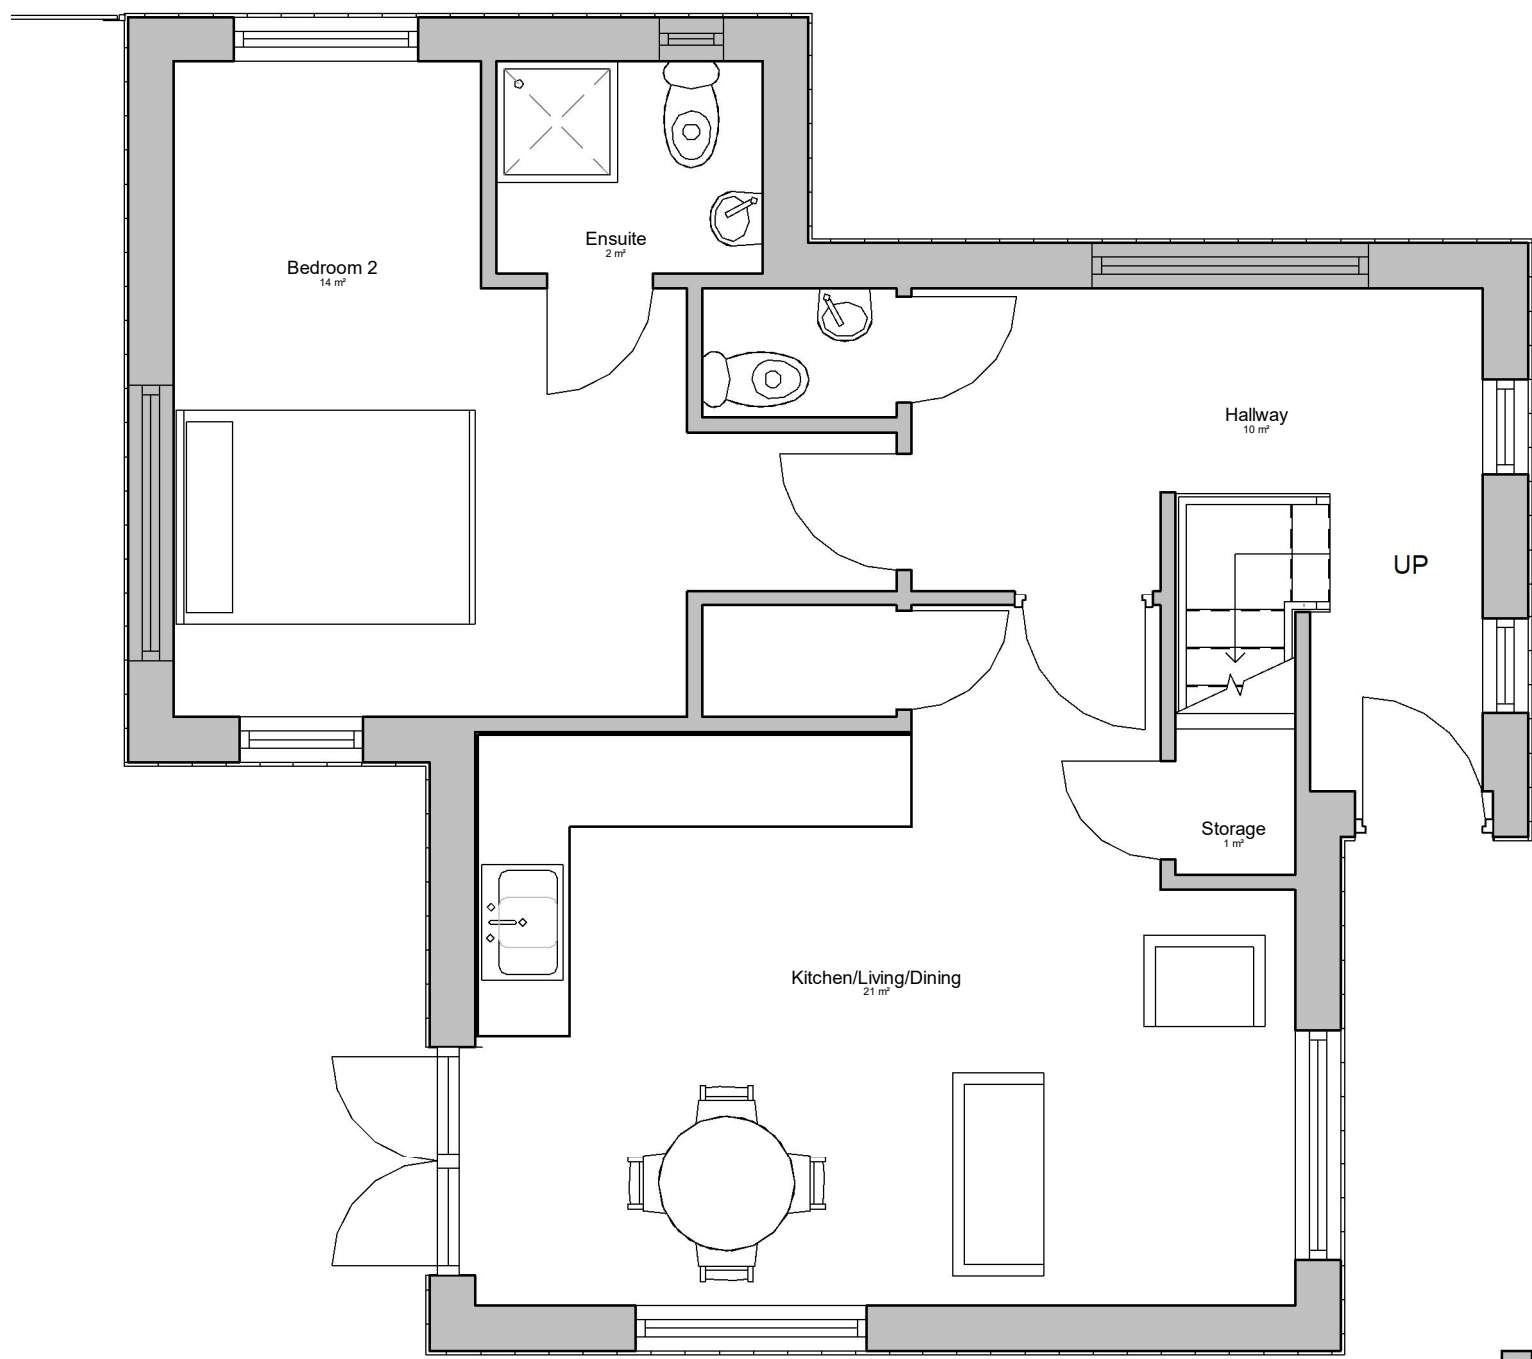

Ground Floor Plan 1:50

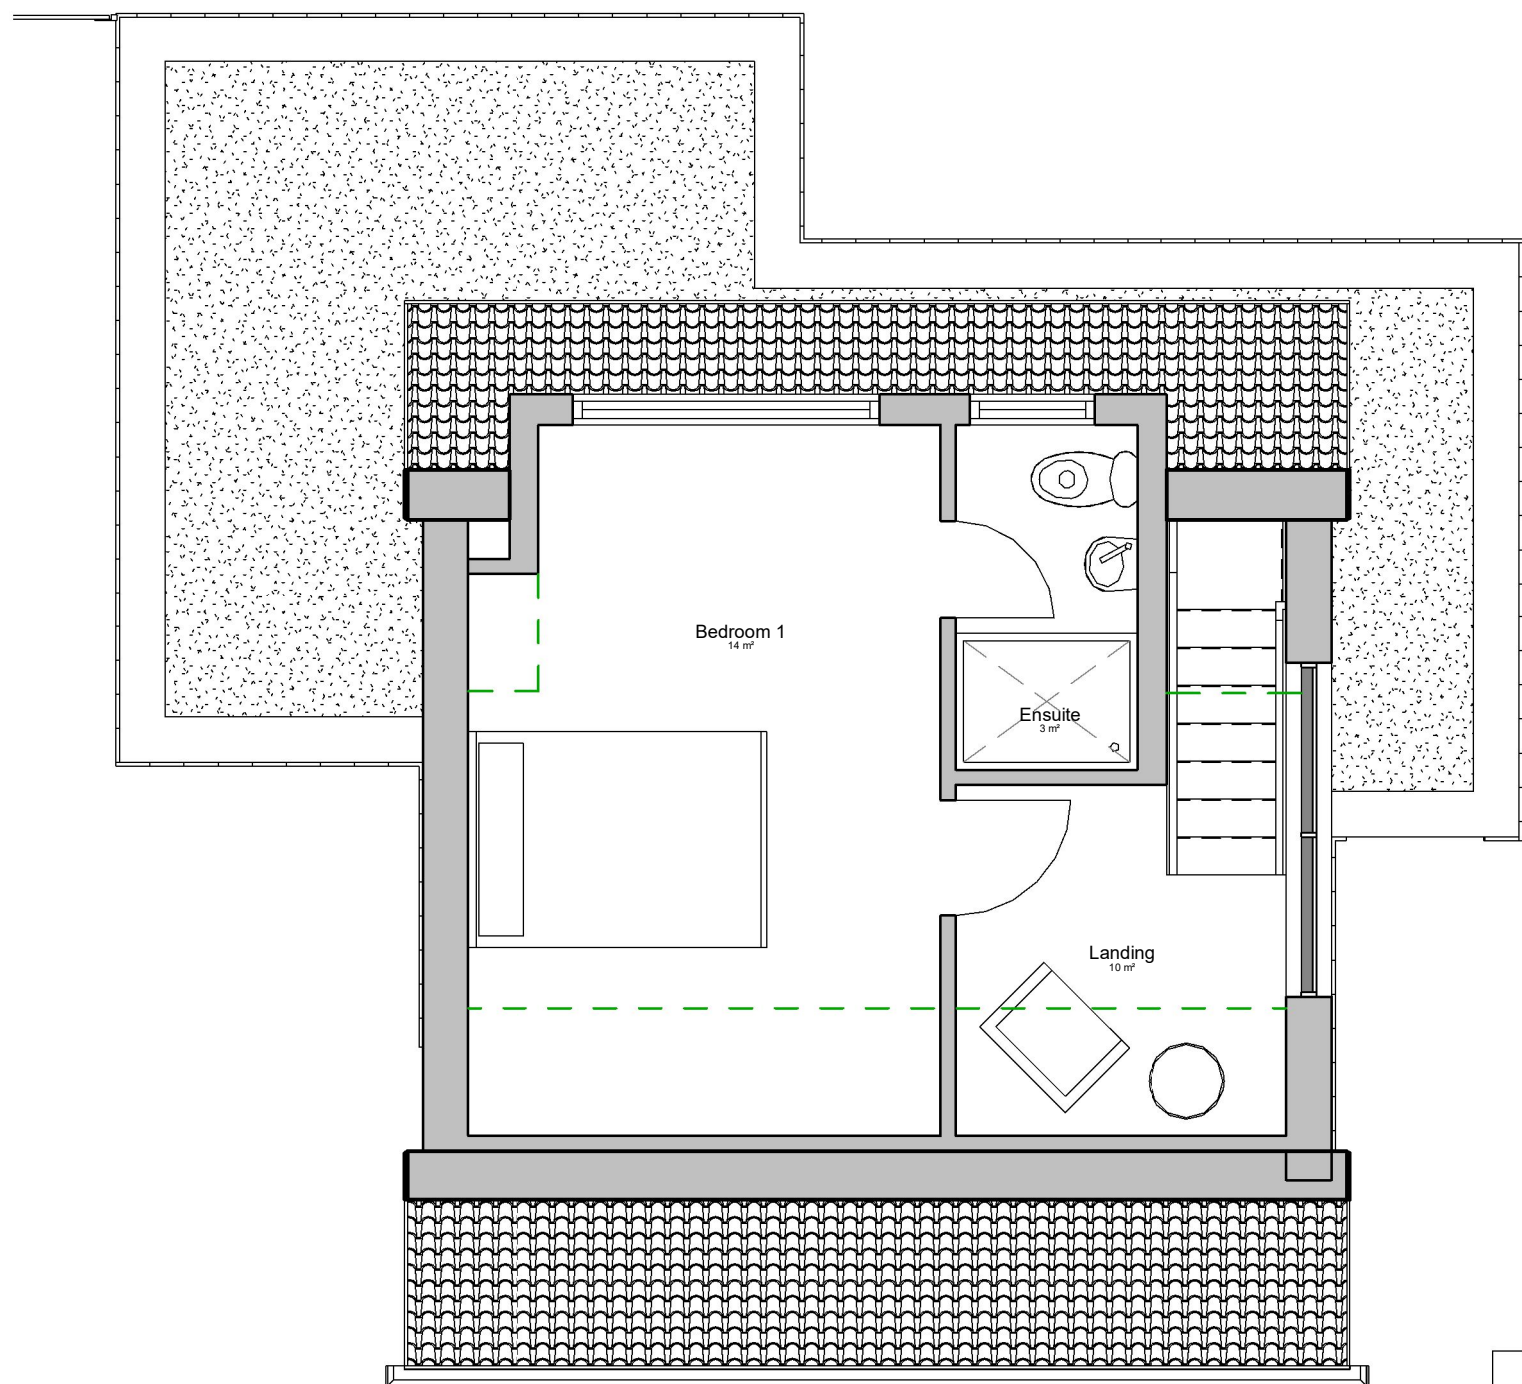


First Floor Plan 1:50

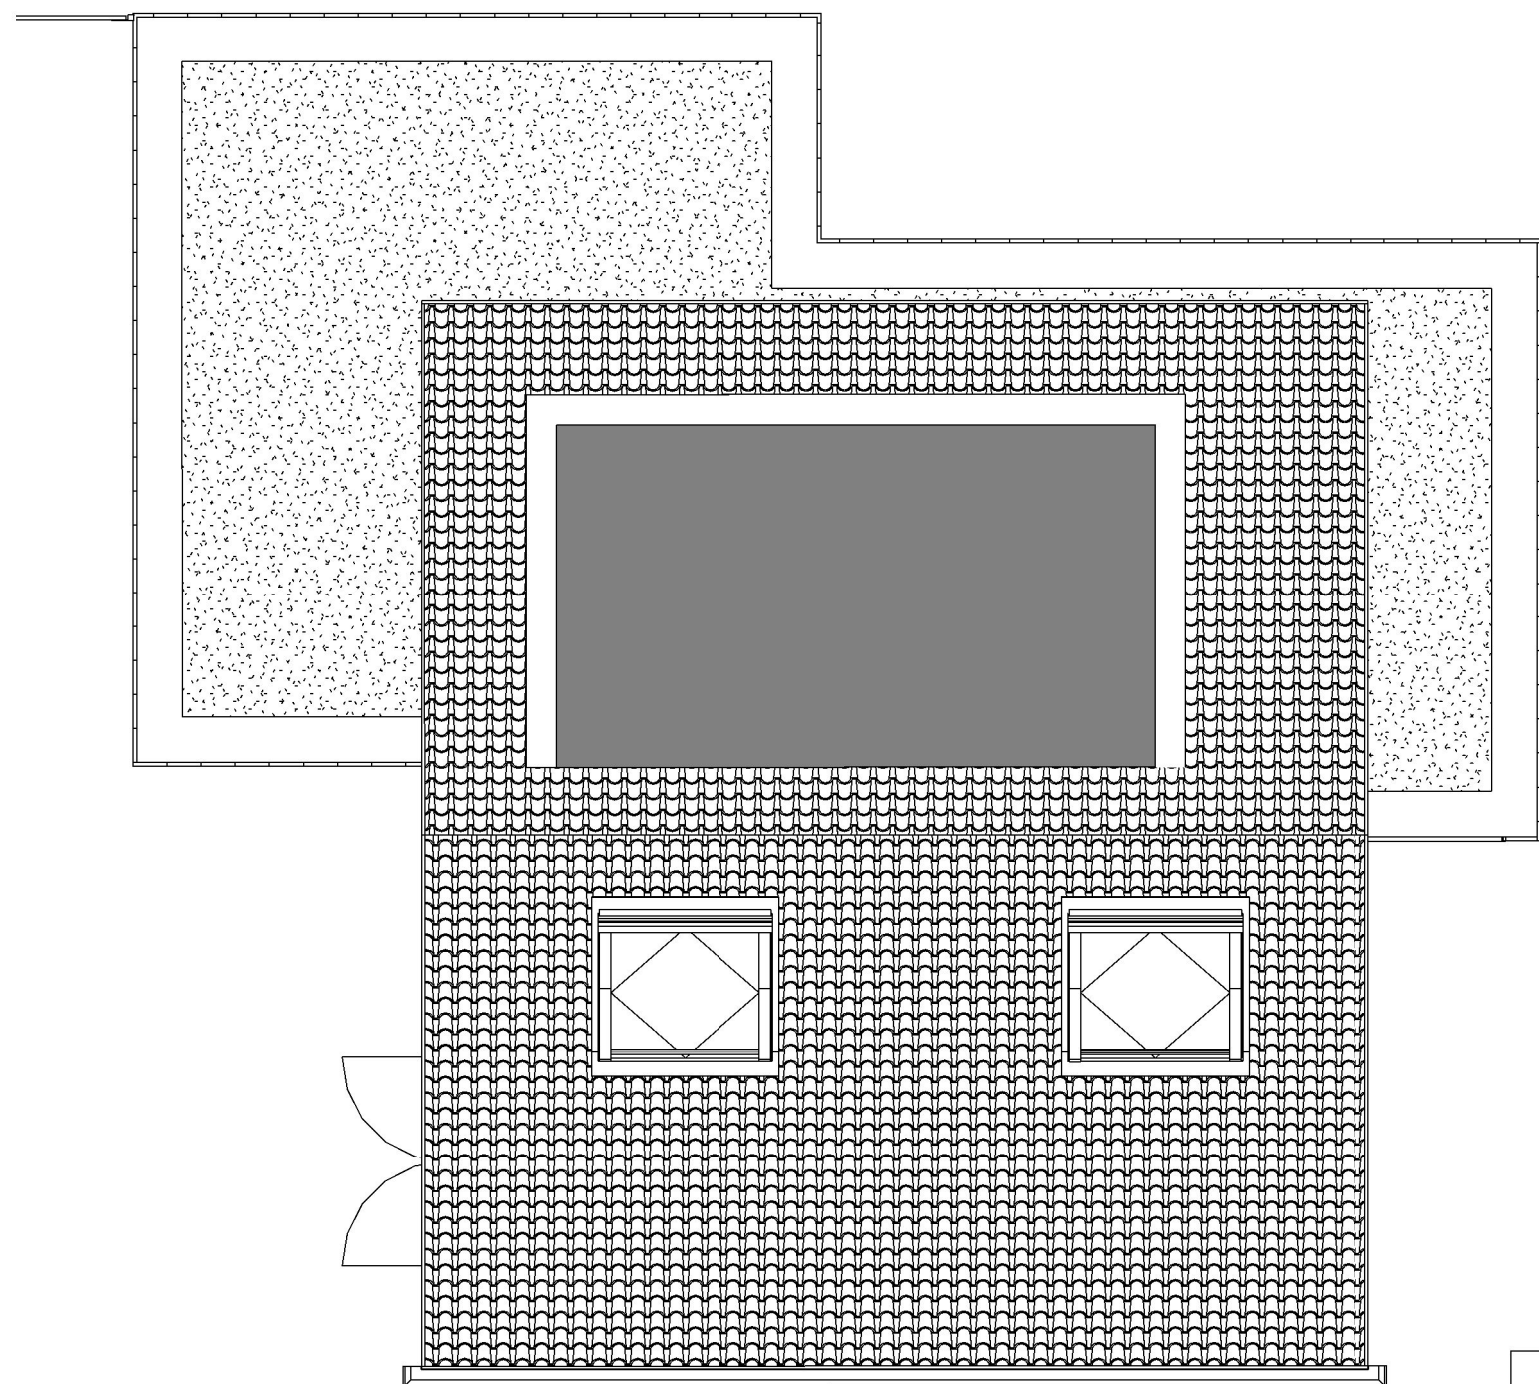

Roof Plan 1:50

Room Schedule 2B4P	
vv	Area
Storage	1 m ²
Ensuite	2 m ²
Ensuite	3 m ²
Hallway	10 m ²
Landing	10 m ²
Bedroom 2	14 m ²
Bedroom 1	14 m ²
Kitchen/Living/Dining	21 m ²
Grand total: 8	75 m ²

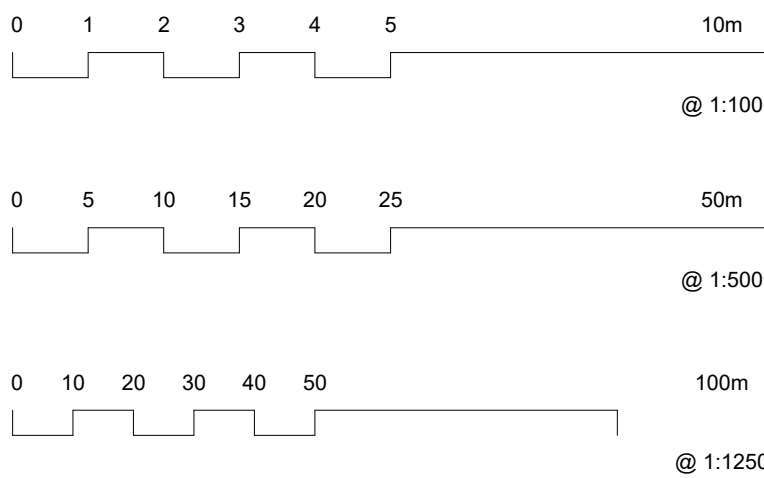

THE DESIGNER SHALL HAVE NO RESPONSIBILITY FOR ANY USE MADE OF THIS DOCUMENT OTHER THAN THAT WHICH IT WAS PREPARED AND ISSUED - PLANNING AND TENDER USE.

ALL DIMENSIONS TO BE CHECKED ON SITE PRIOR TO COMMENCEMENT OF WORK OR PREPARING SHOP DRAWINGS.

TO BE READ IN CONJUNCTION WITH STRUCTURAL ENGINEERS DRAWINGS.

DO NOT SCALE FROM THIS DRAWING.

Rev	Description	Date
A	First Draft	28.01.2021
B	Second Draft	08.02.2021
C	Pre-Planning Submission	09.02.2021
D	Planning Submission	29.11.2021

PROJECT

Land at junction of Downs Way and
Ambersham Crescent, East Preston,
Littlehampton, East Sussex BN16
1AB

TITLE

Indicative Plans and Elevations


CLIENT

Mr O Rafique

DRAWN BY Author	CHECKED BY Checker	DATE 11/22/20
--------------------	-----------------------	------------------

SCALE (@ A1) 1 : 50	PROJECT NUMBER Project Number
------------------------	----------------------------------


DRAWING NUMBER P4DW-PR-0002	REV D
--------------------------------	----------

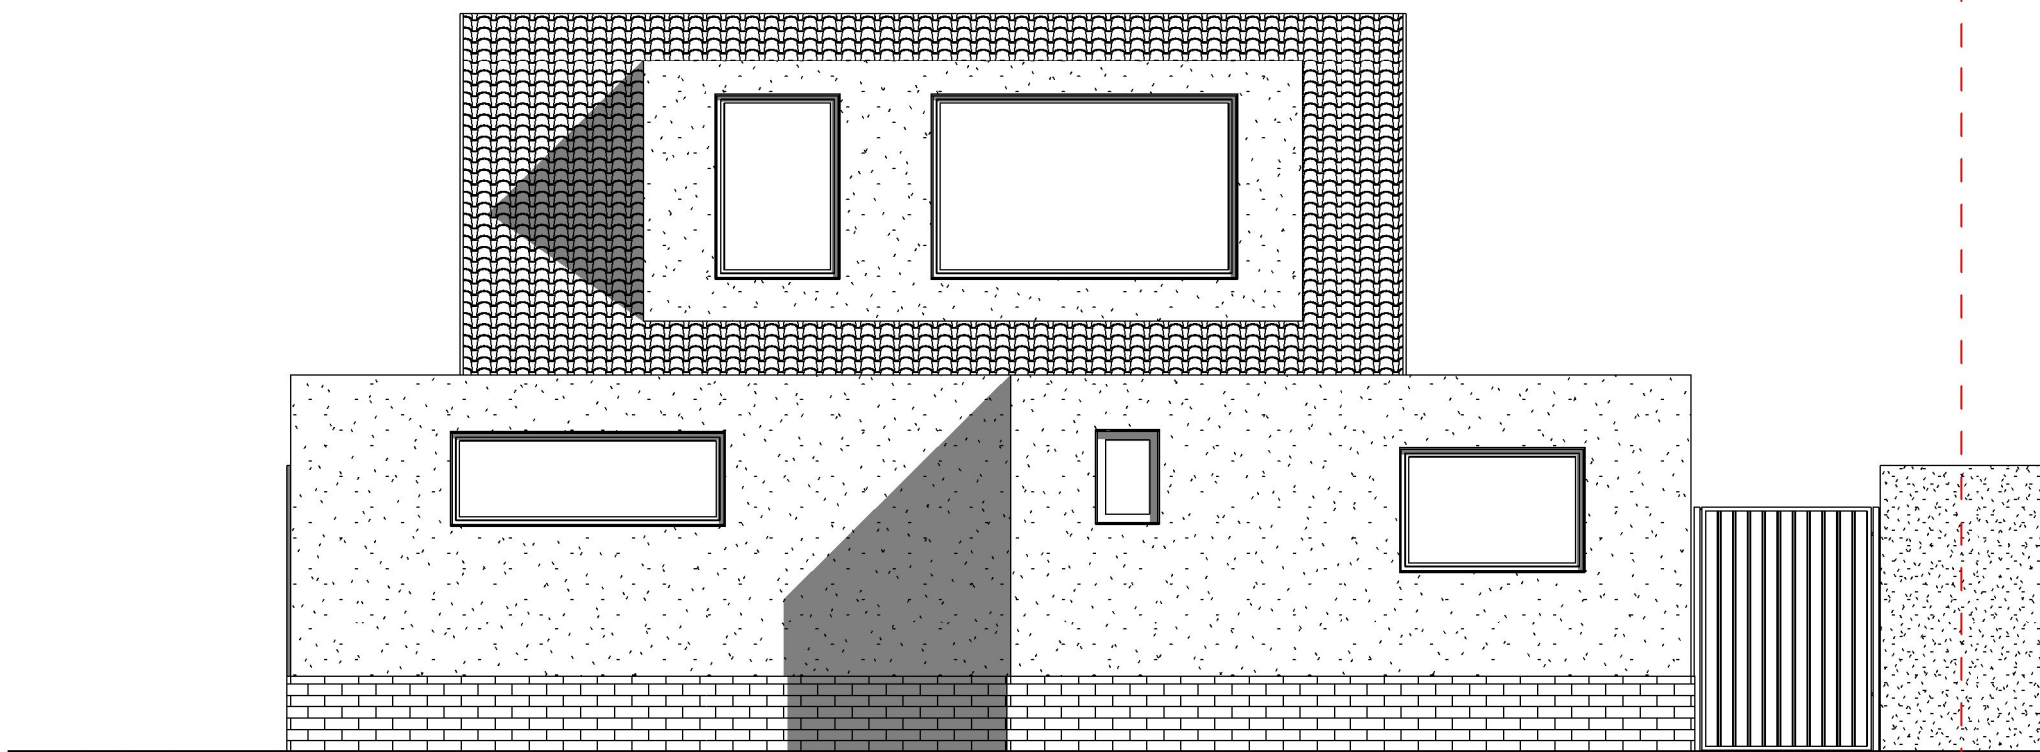


North Elevation 1:50



East Elevation 1:50

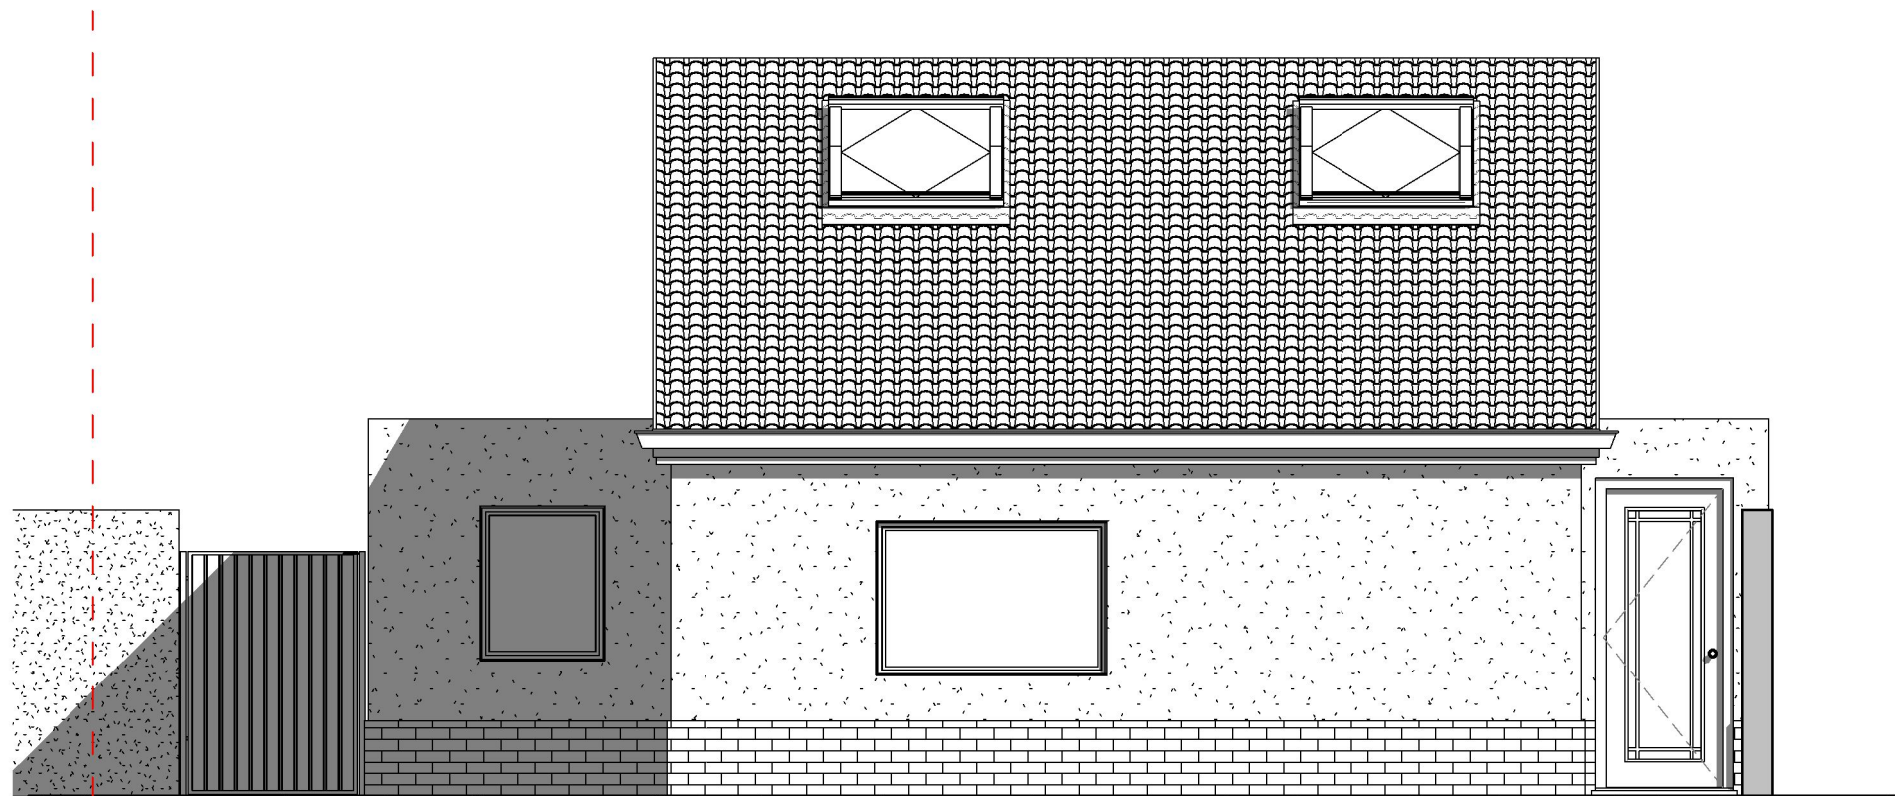

South Elevation 1:50

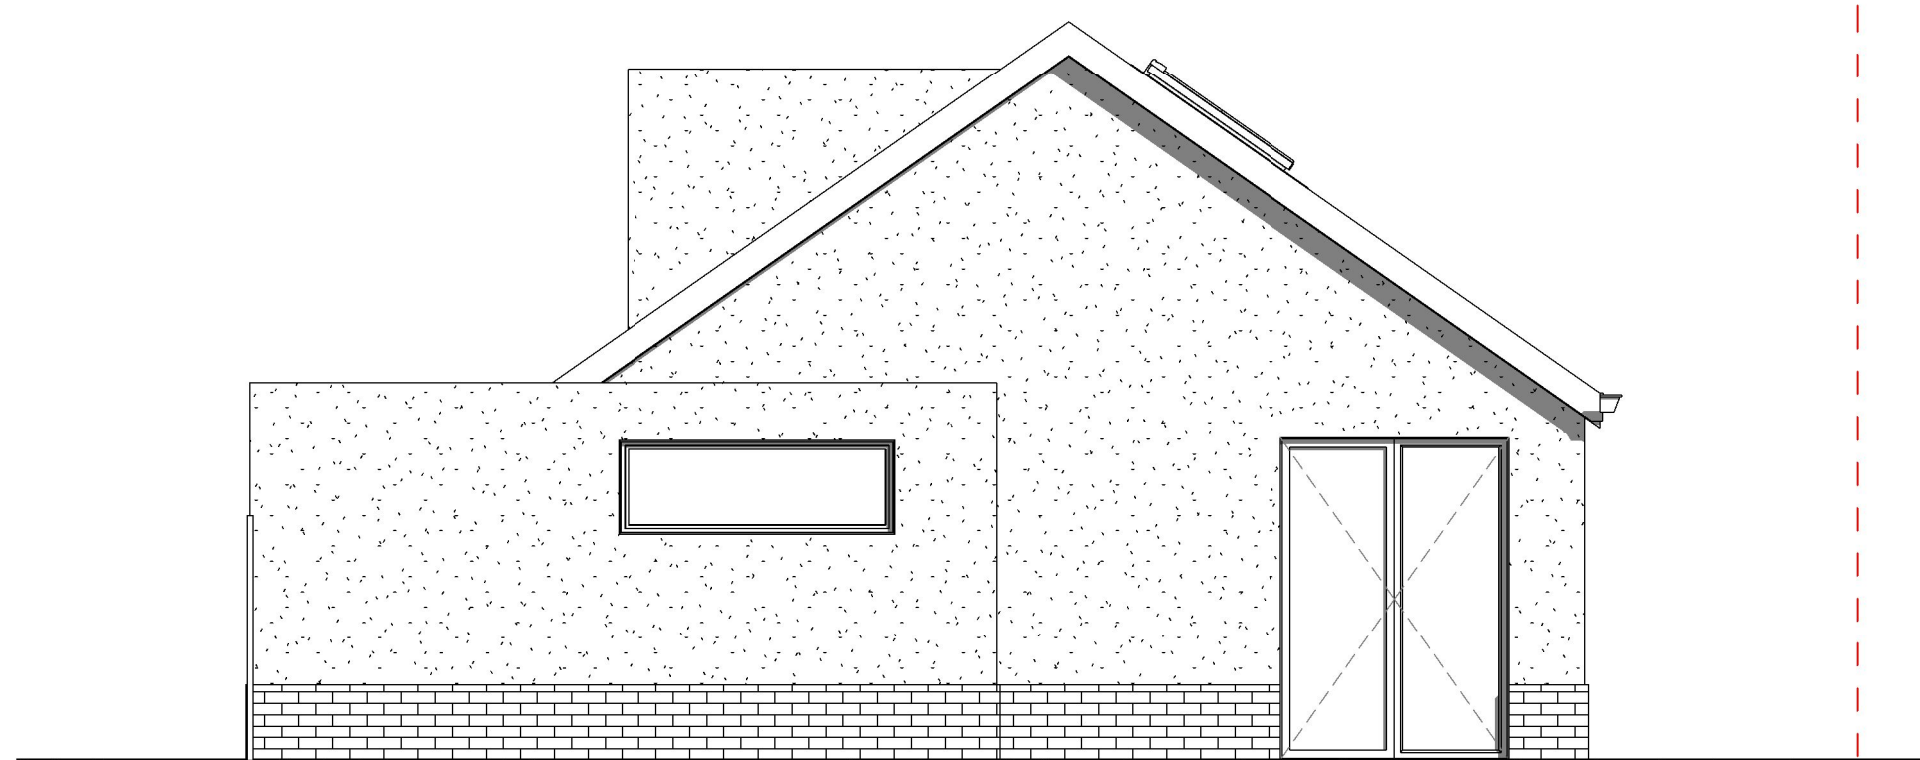

West Elevation 1:50