




Sub-stations

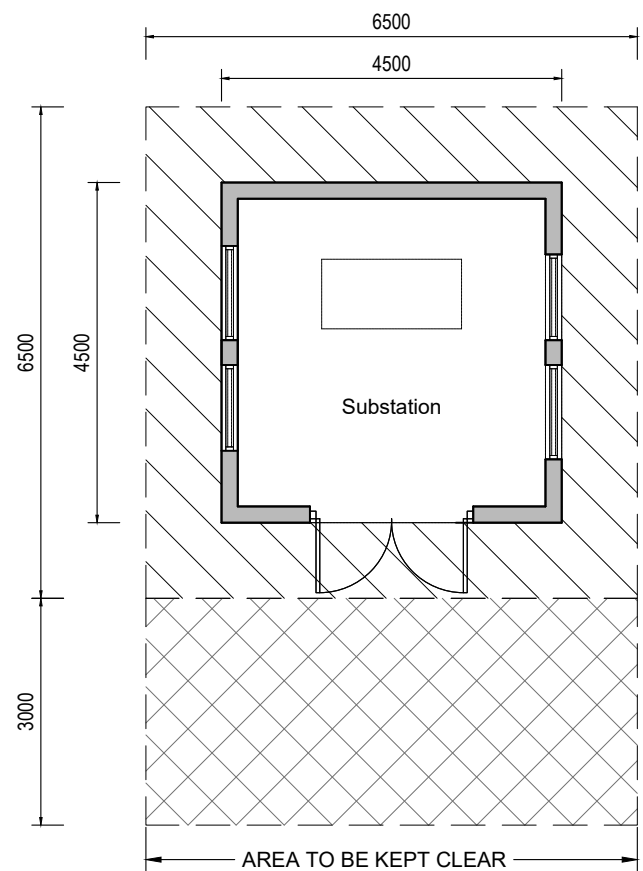


Ground Floor Plan

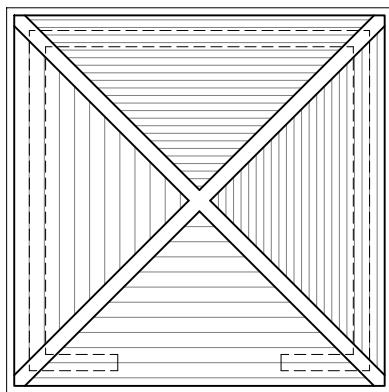


Roof Plan

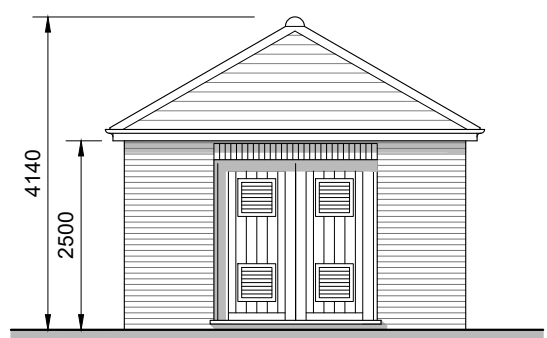


Front Elevation

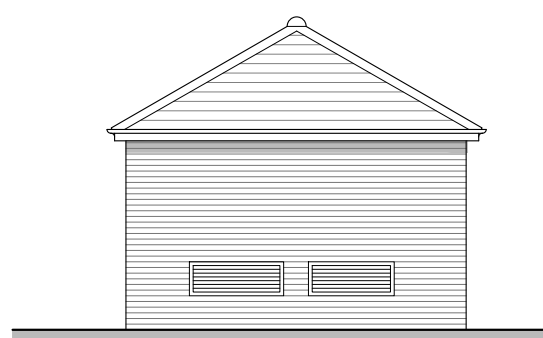


Side Elevation

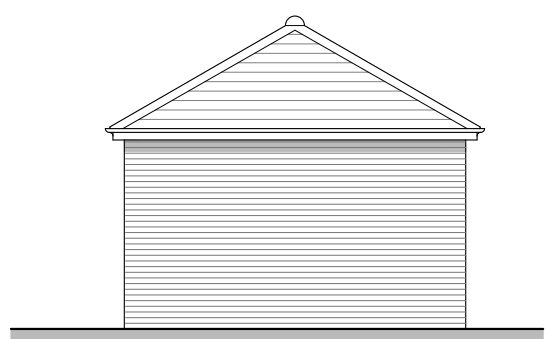

Rear Elevation

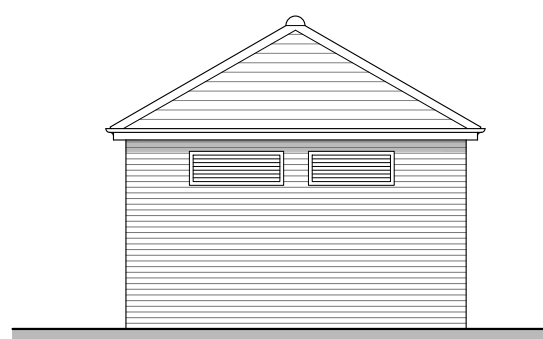


Side Elevation

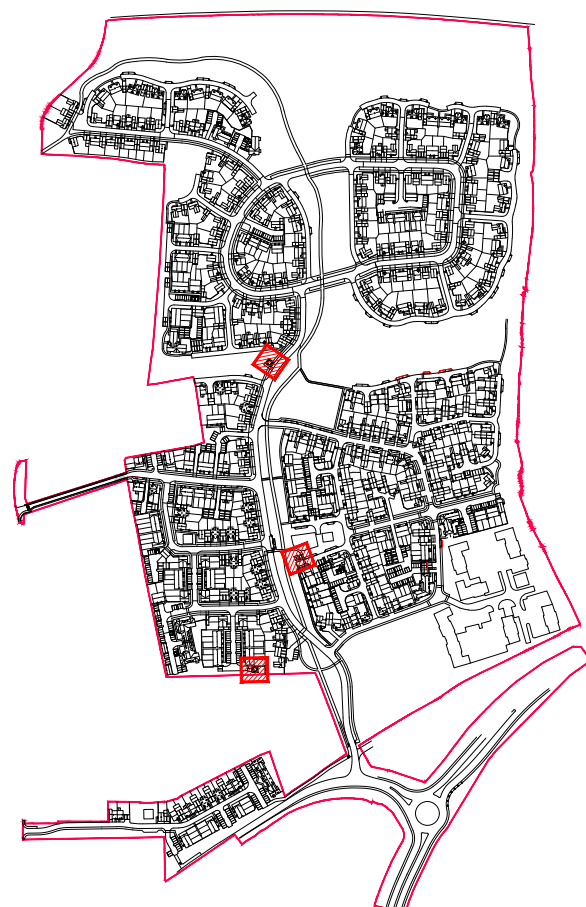


Keyplan




Detached Single Car Port

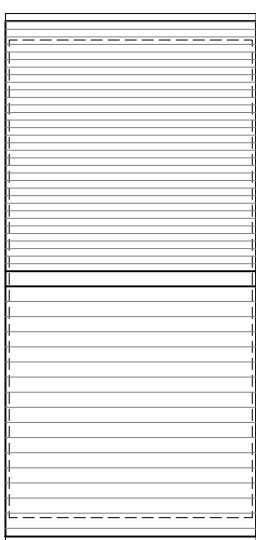


Roof Plan

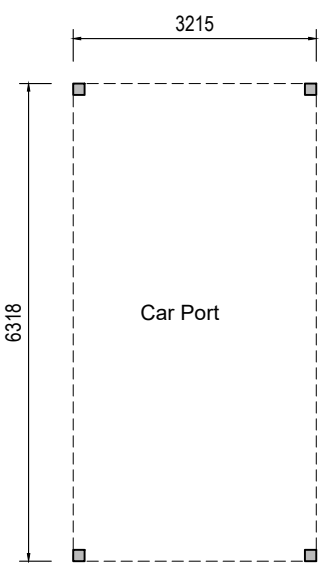


Ground Floor Plan
Plots 507 & 518

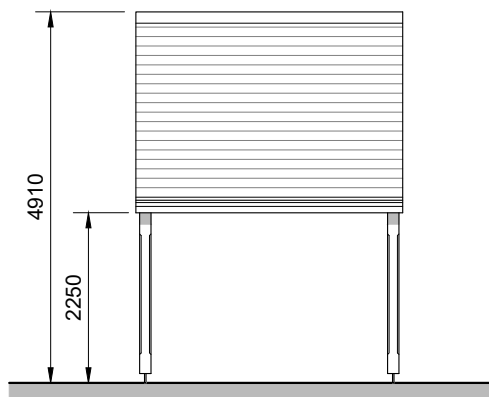

Front & Rear Elevations

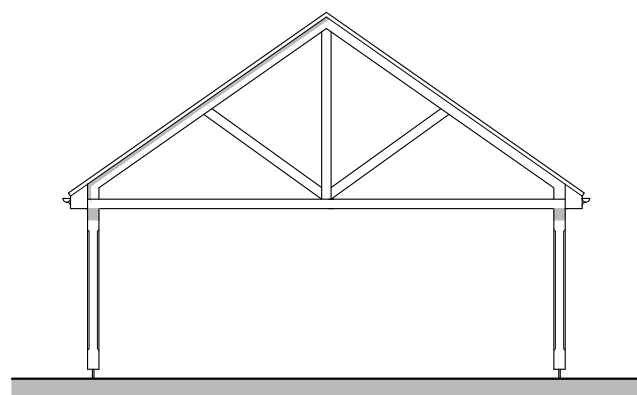


Side Elevations

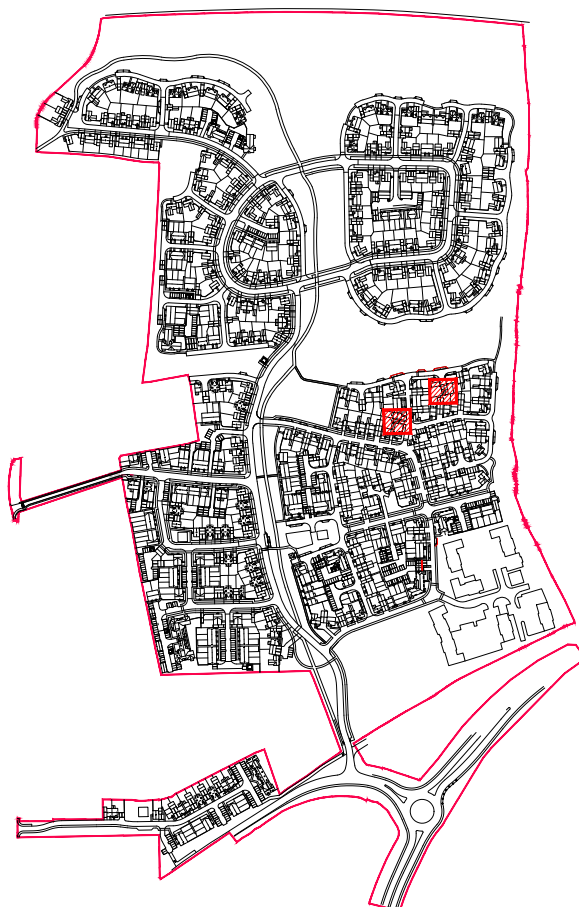


Keyplan


Detached Double Car Port

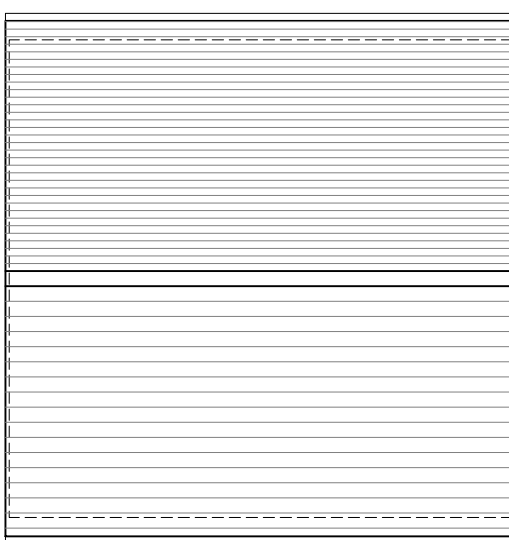


Roof Plan

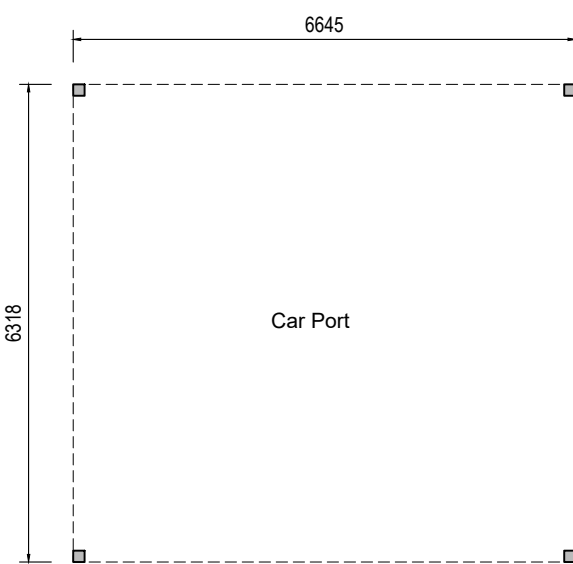


Ground Floor Plan
Plots 123/124, 161/162, 370/371,
474/475, 479/480 & 523/524

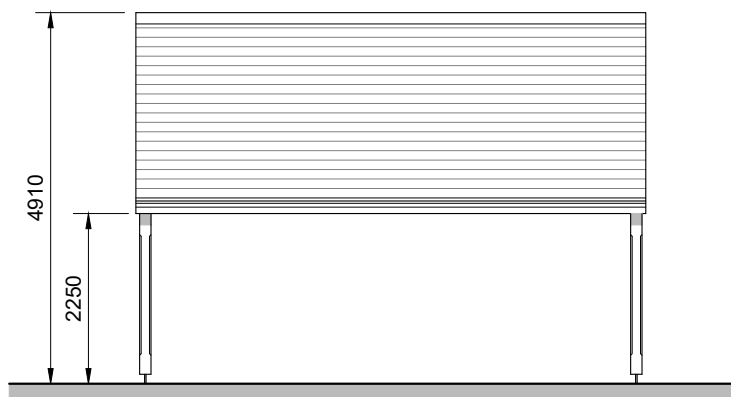

Front & Rear Elevations

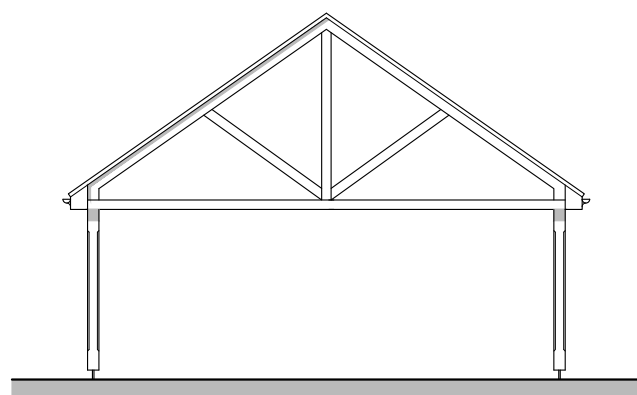


Side Elevations

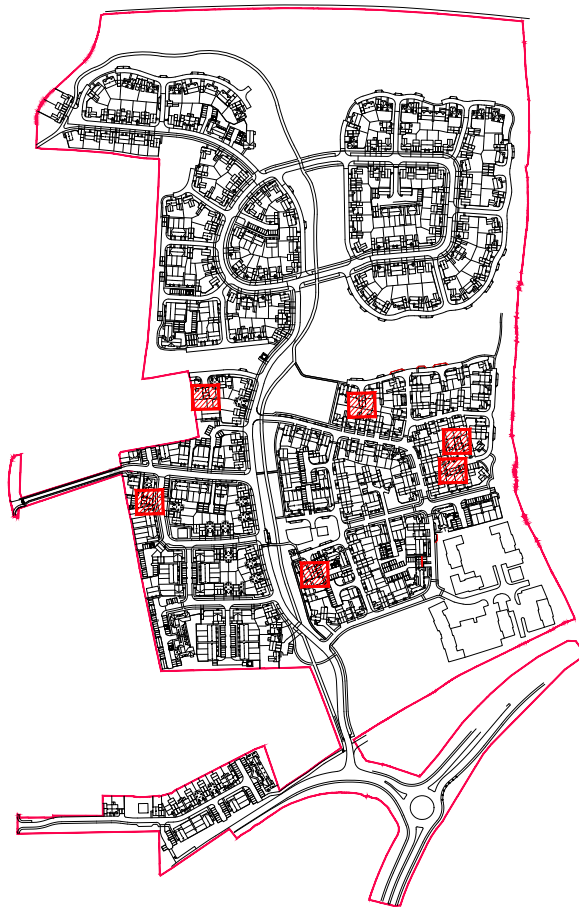

Keyplan


Gas Governer

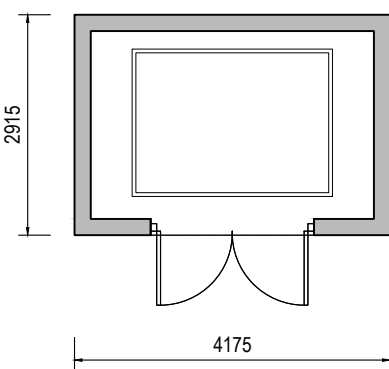


Ground Floor Plan




Roof Plan

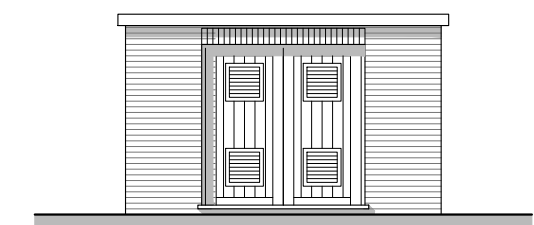


Front Elevation

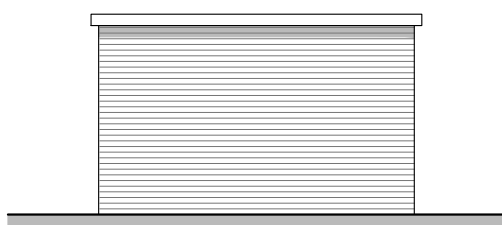

Rear Elevation

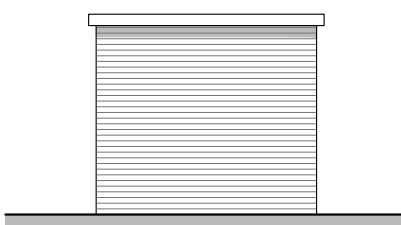

End Elevations

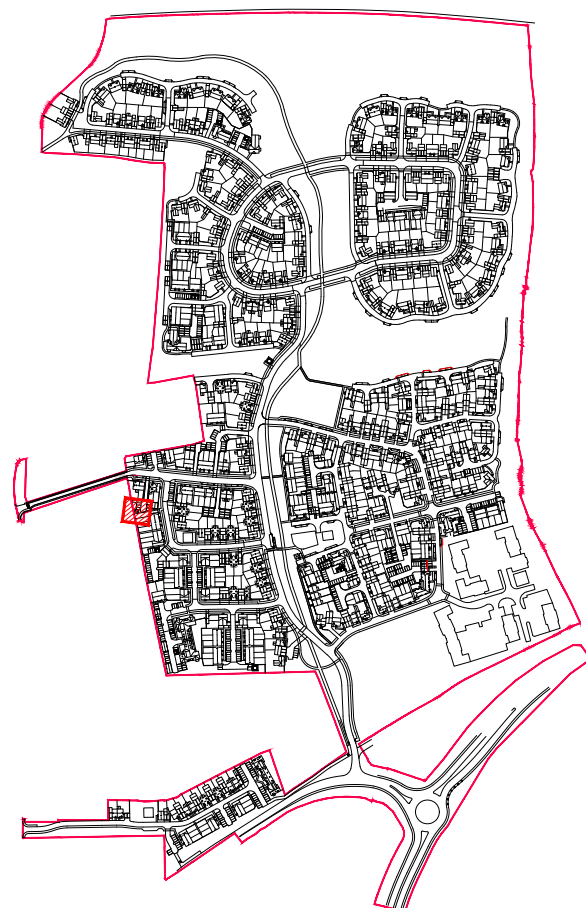

Keyplan

Planning

REV.	DATE	REVISIONS:	BY	REV.	DATE	REVISIONS:	BY	REV.	DATE	REVISIONS:	BY	STATUS:

CLIENT: Rydon Homes Ltd / Gleeson Land		PROJECT: Land North of Water Lane Angmering		 architecture planning masterplanning Broadmede House, Farnham Business Park, Weydon Lane, Farnham, Surrey GU9 8QT. info@osparchitecture.com www.osparchitecture.com Tel: 01252 267878
SCALE: 1:100 (A1 ORIGINAL)		DRAWING: Ancilliary Buildings (Sheet 1 of 3) Proposed Plans & Elevations		
DRAWN: BH DATE: Nov '21	19271	P265	-	