




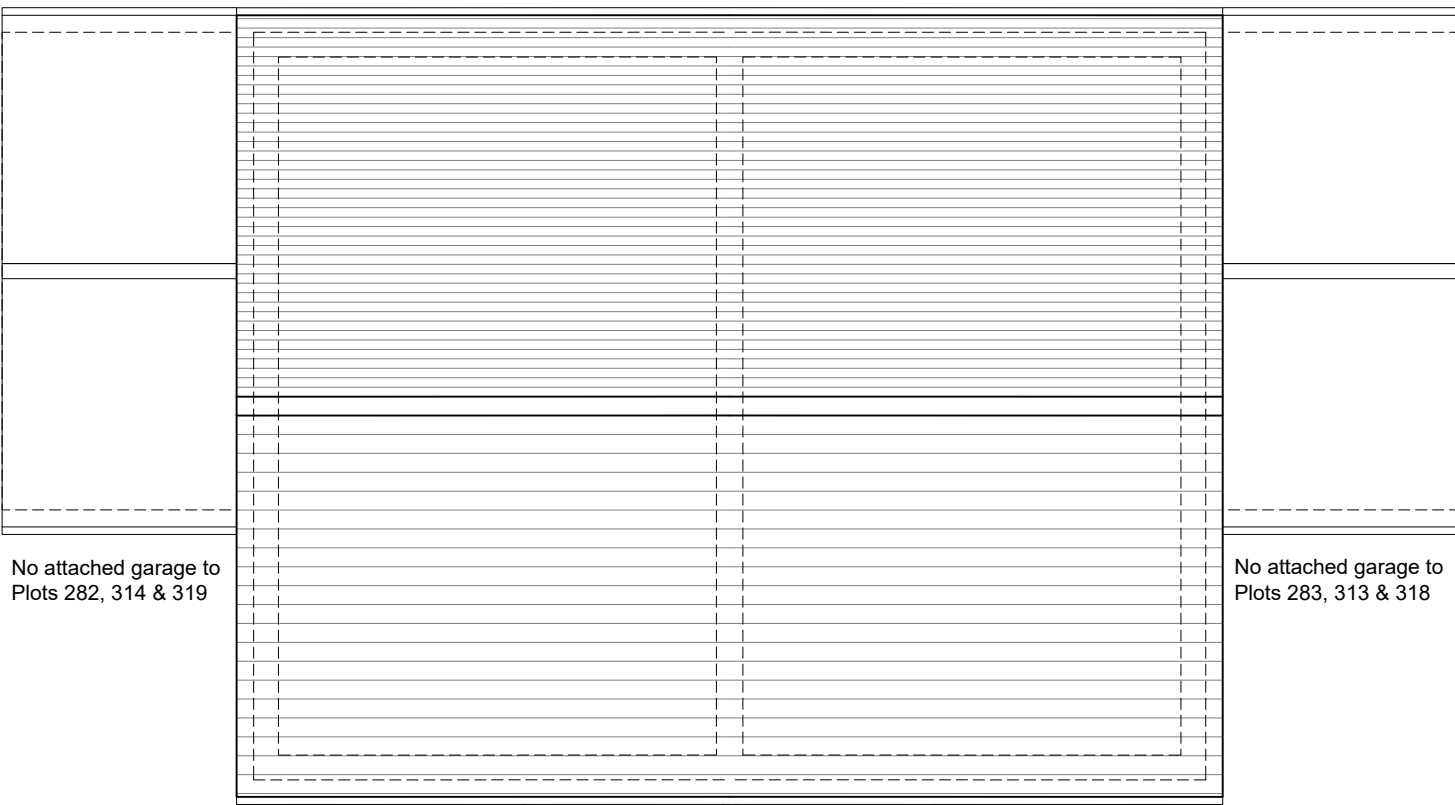

Roof Plan

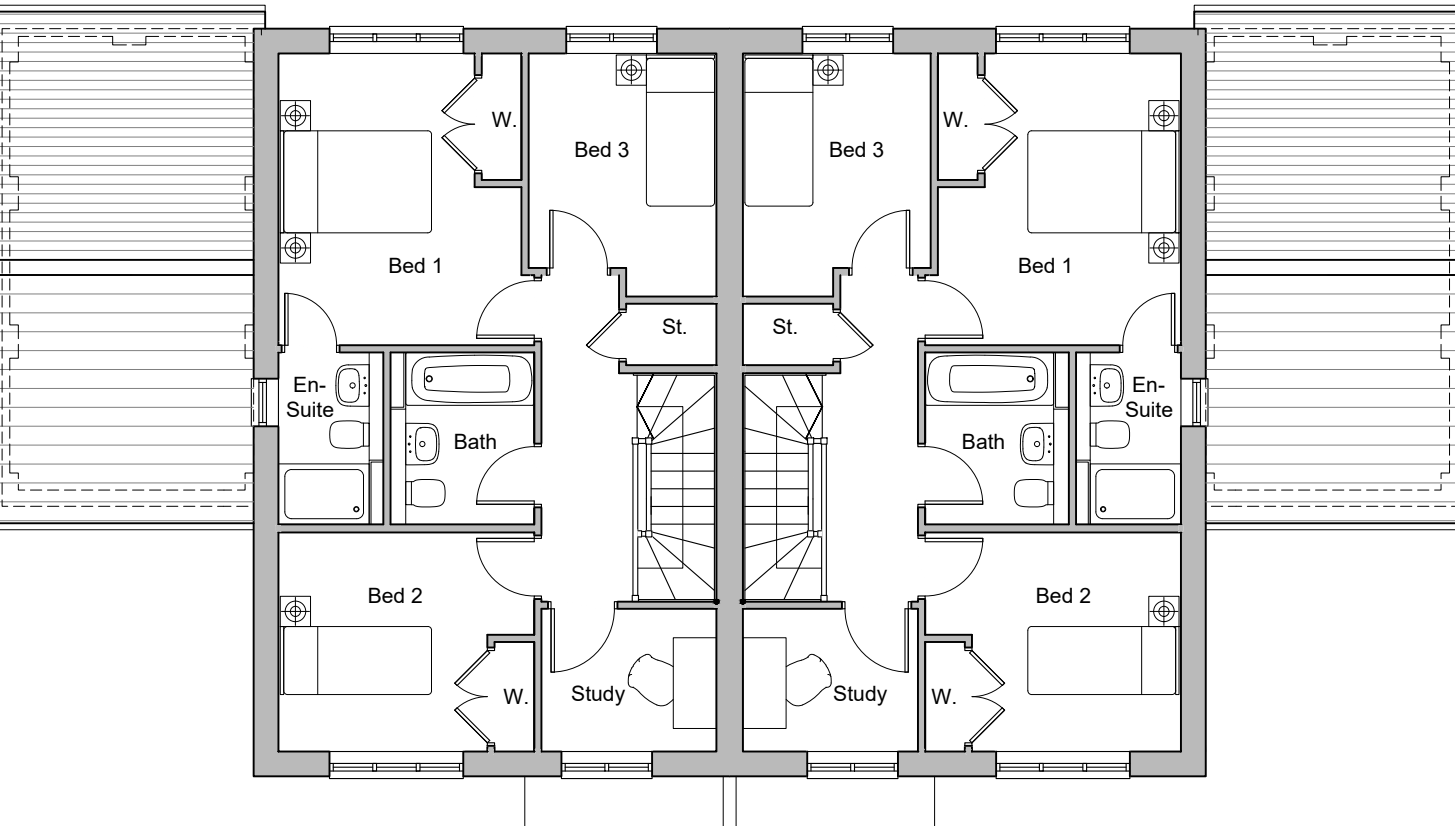

First Floor Plan

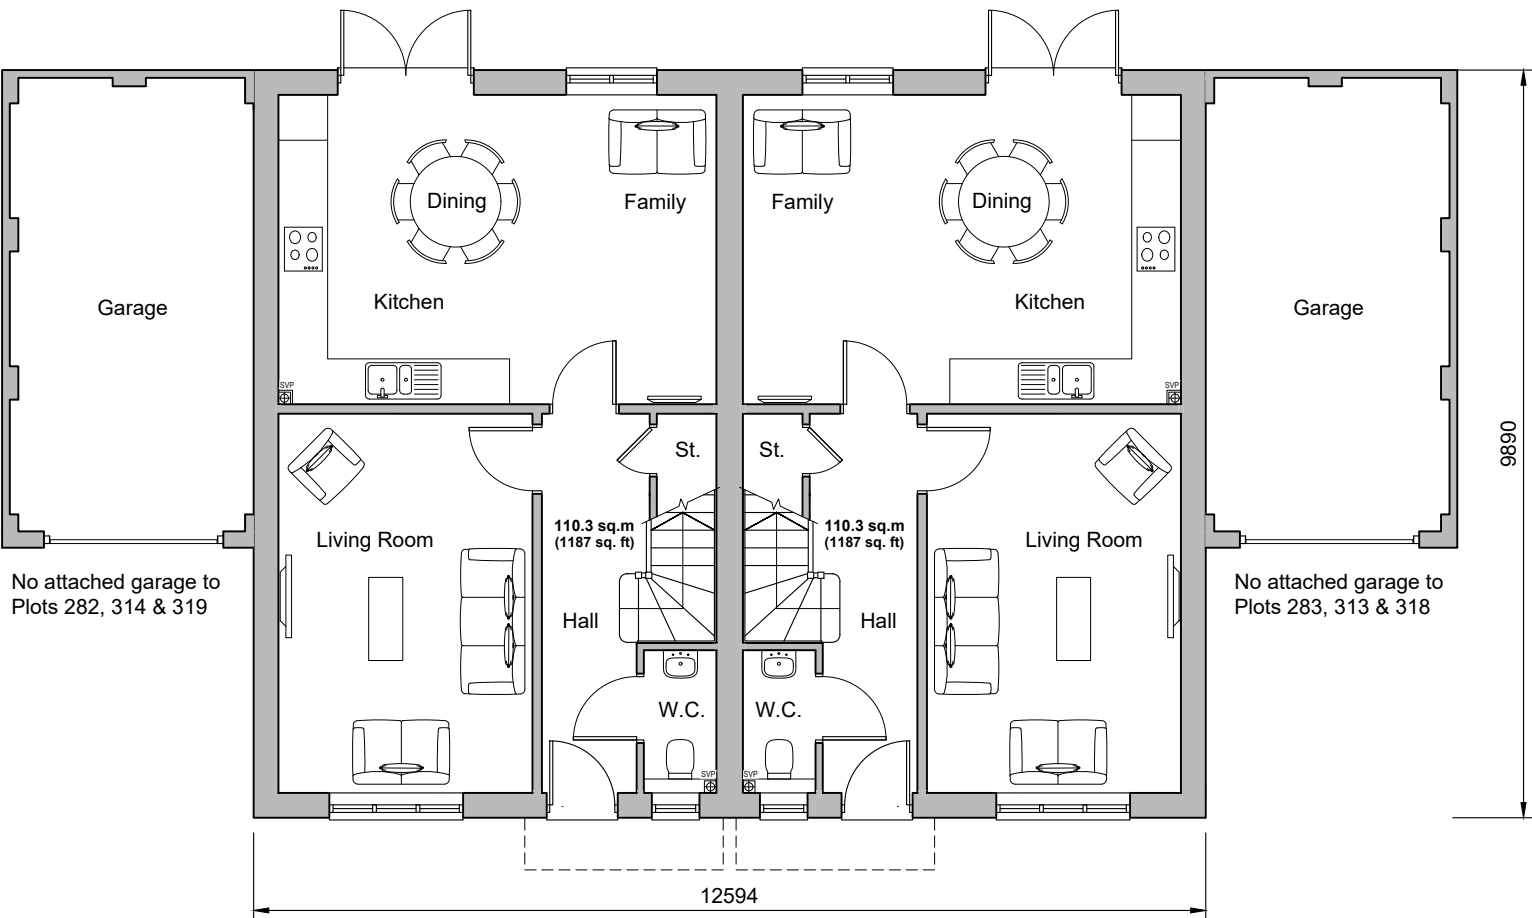

Ground Floor Plan
Plots 282-283, 291-292, 313-314, 316-317,
318-319, 322-323 & 344-345



Front Elevation




Rear Elevation



Side Elevation A



Side Elevation B

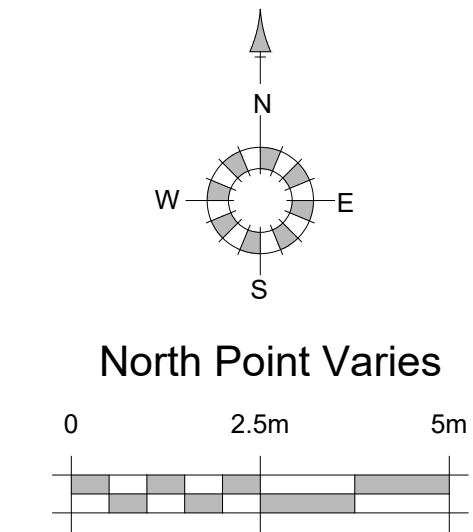

Keyplan

REV.	DATE	REVISIONS:	BY	REV.	DATE	REVISIONS:	BY	REV.	DATE	REVISIONS:	BY	STATUS:

Planning

CLIENT:	Rydon Homes Ltd / Gleeson Land	PROJECT:	Land North of Water Lane Angmering
SCALE:	1:100 (A1 ORIGINAL)	DRAWING:	Plots 282-283, 291-292, 313-314, 316-317, 318-319, 322-323 & 344-345 Proposed Plans and Elevations
DRAWN:	BH	19271	P178
DATE:	Oct.'21		-

