


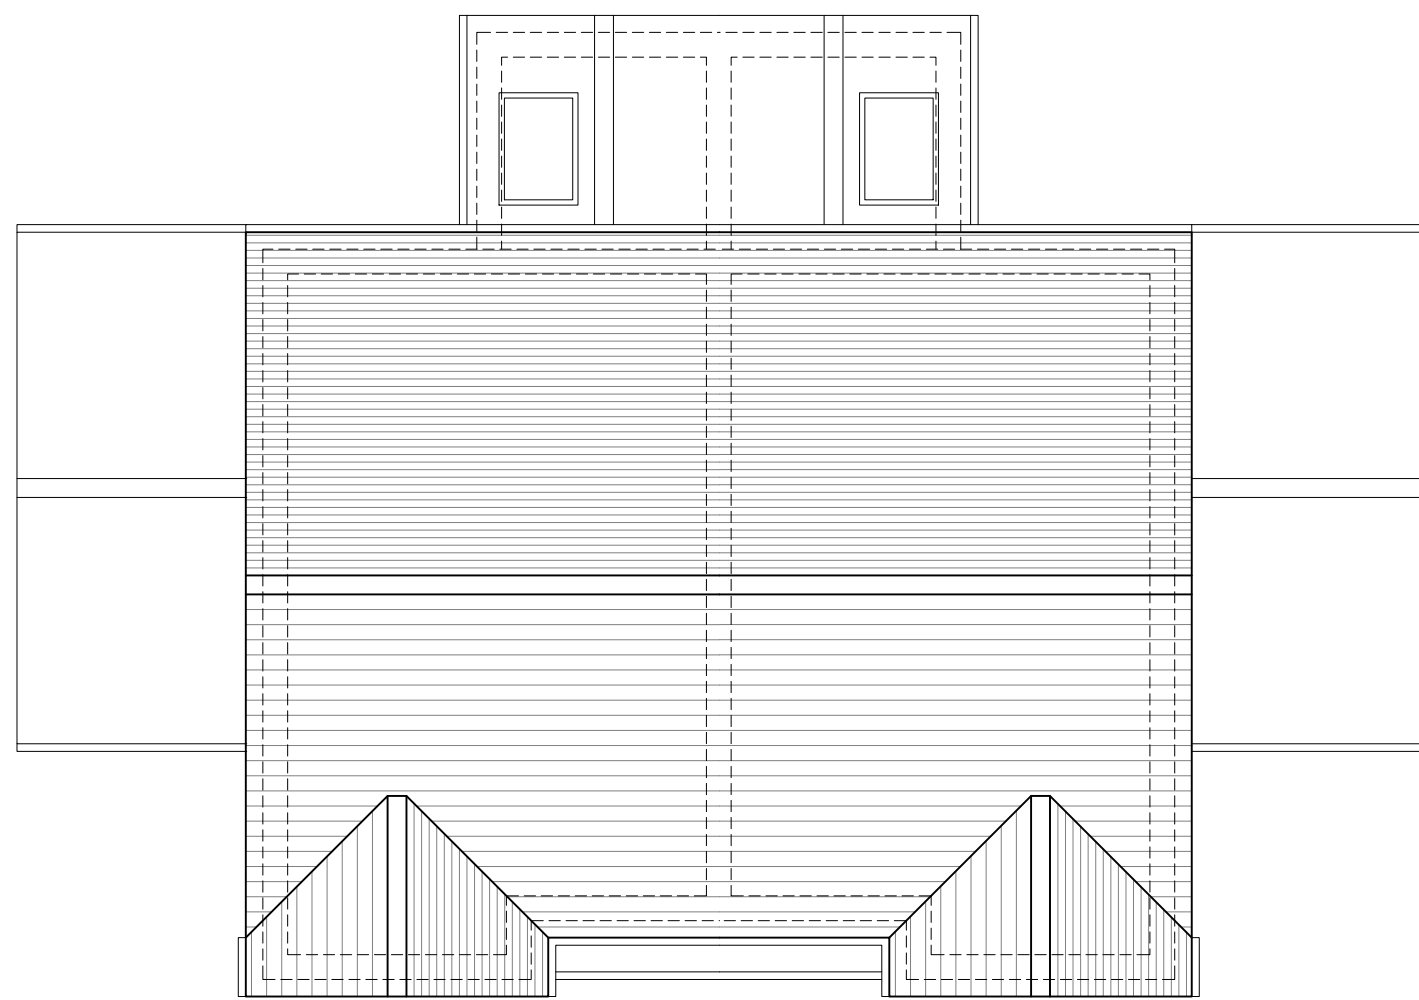


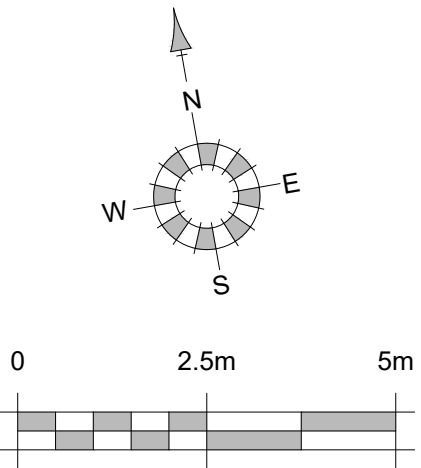

Roof Plan

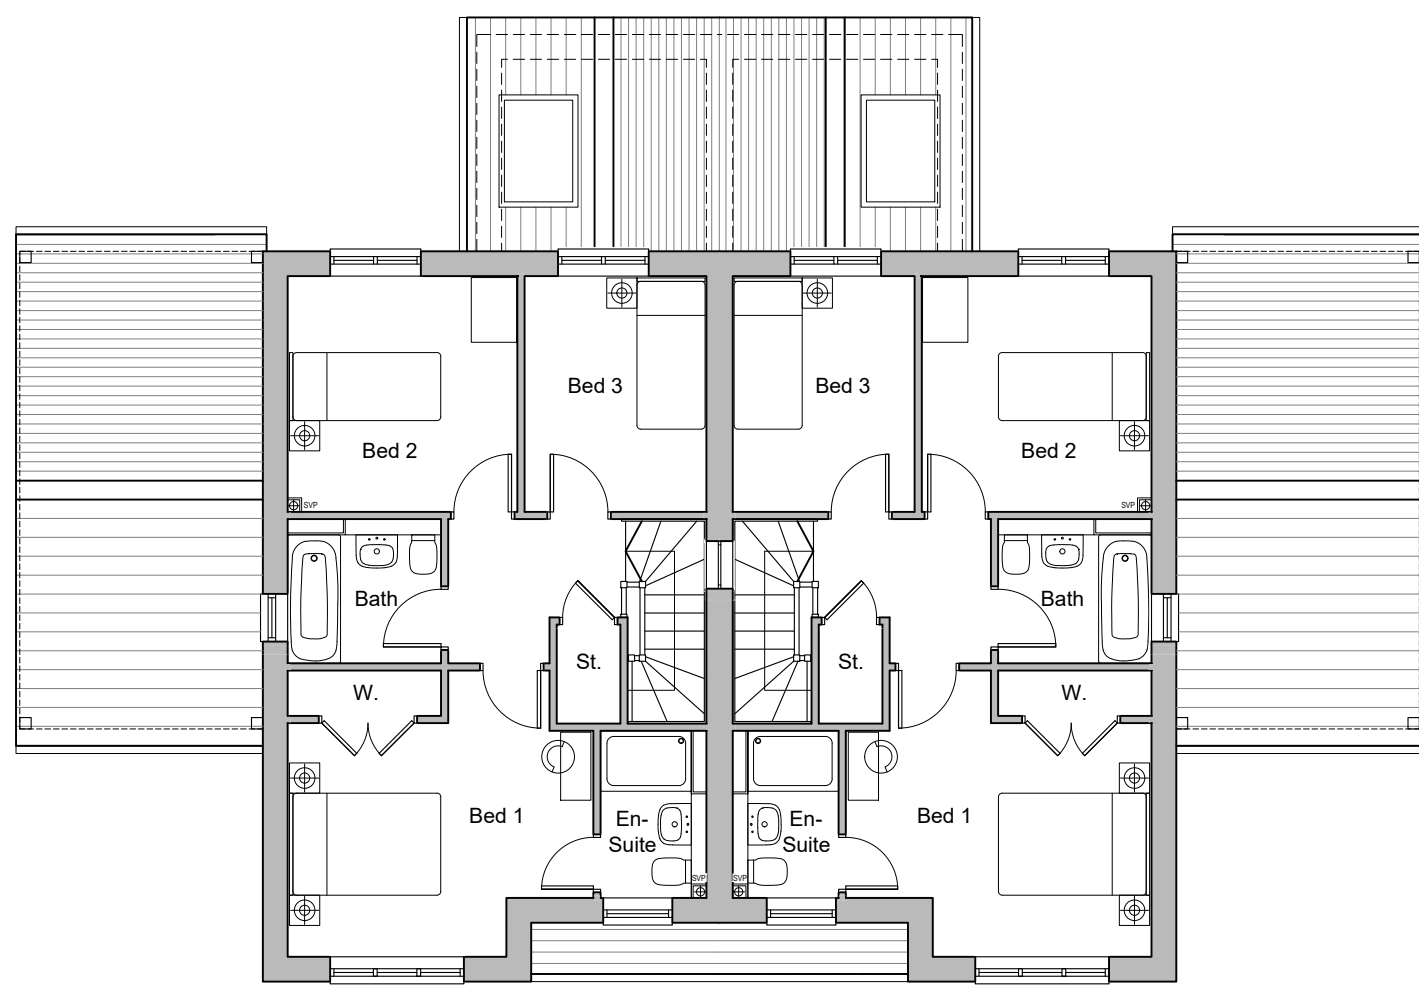

First Floor Plan

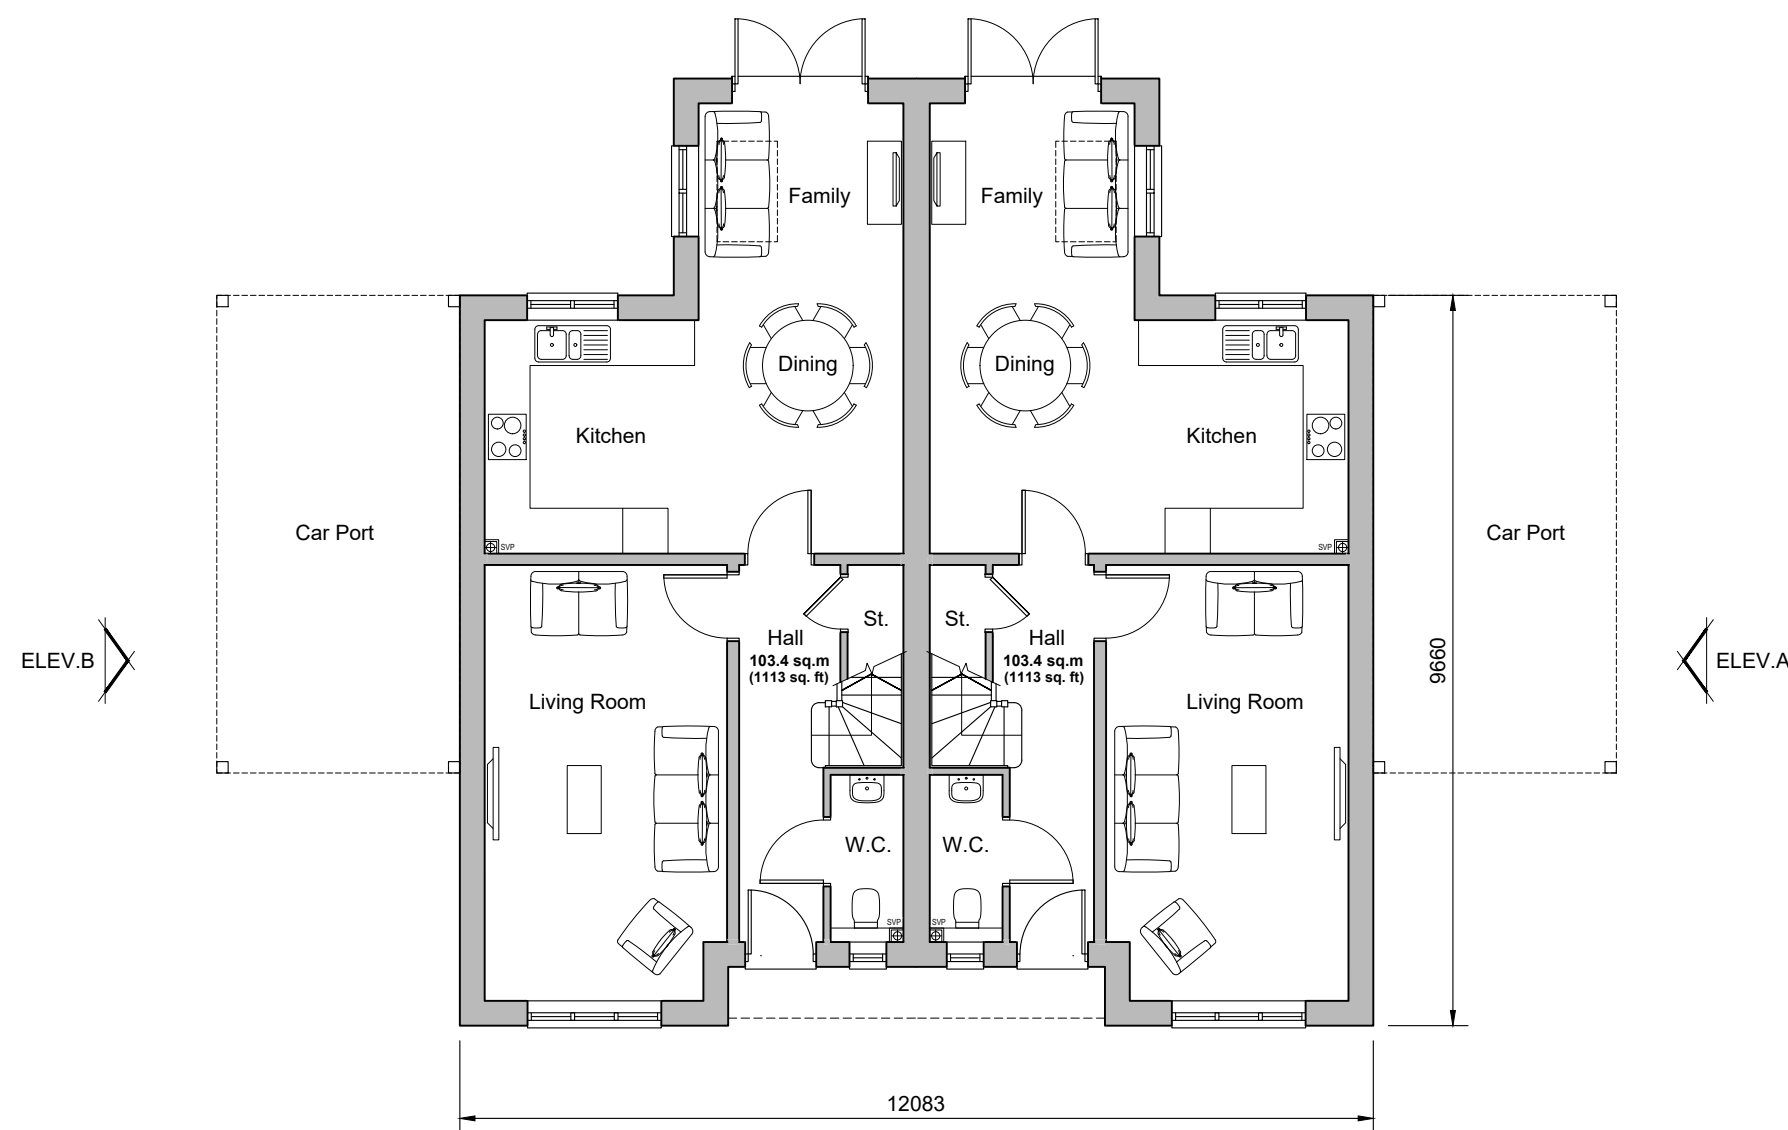


Ground Floor Plan
Plots 259-260




Front Elevation




Rear Elevation

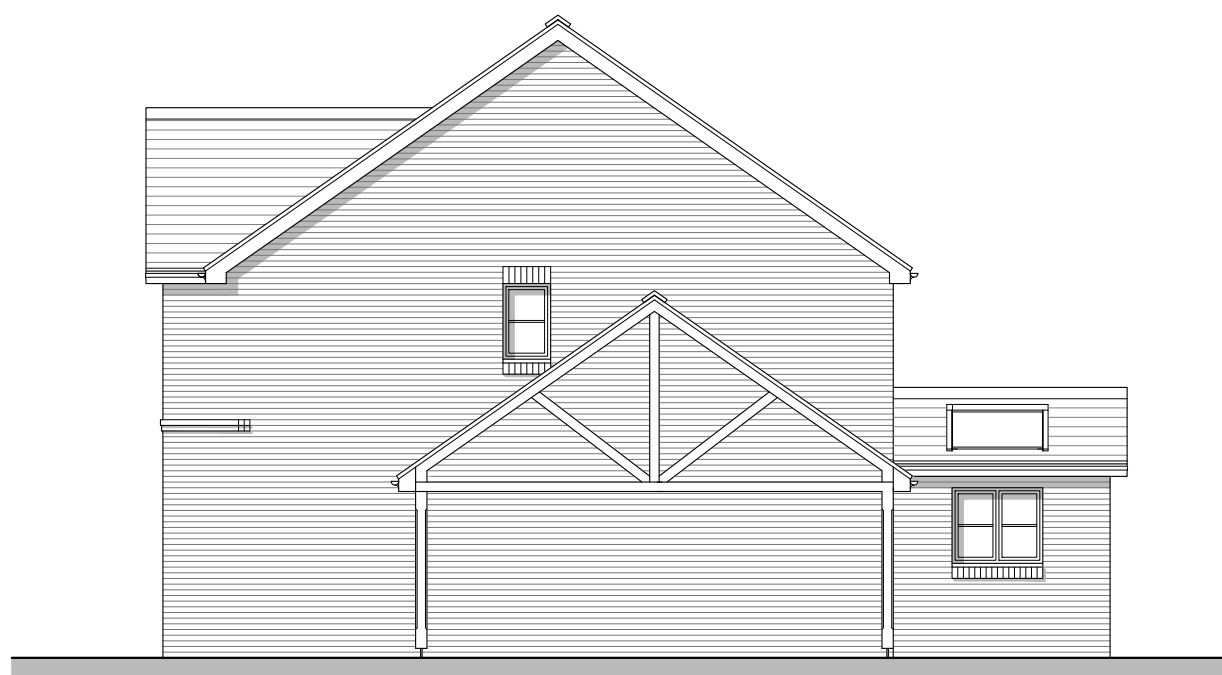

Side Elevation A

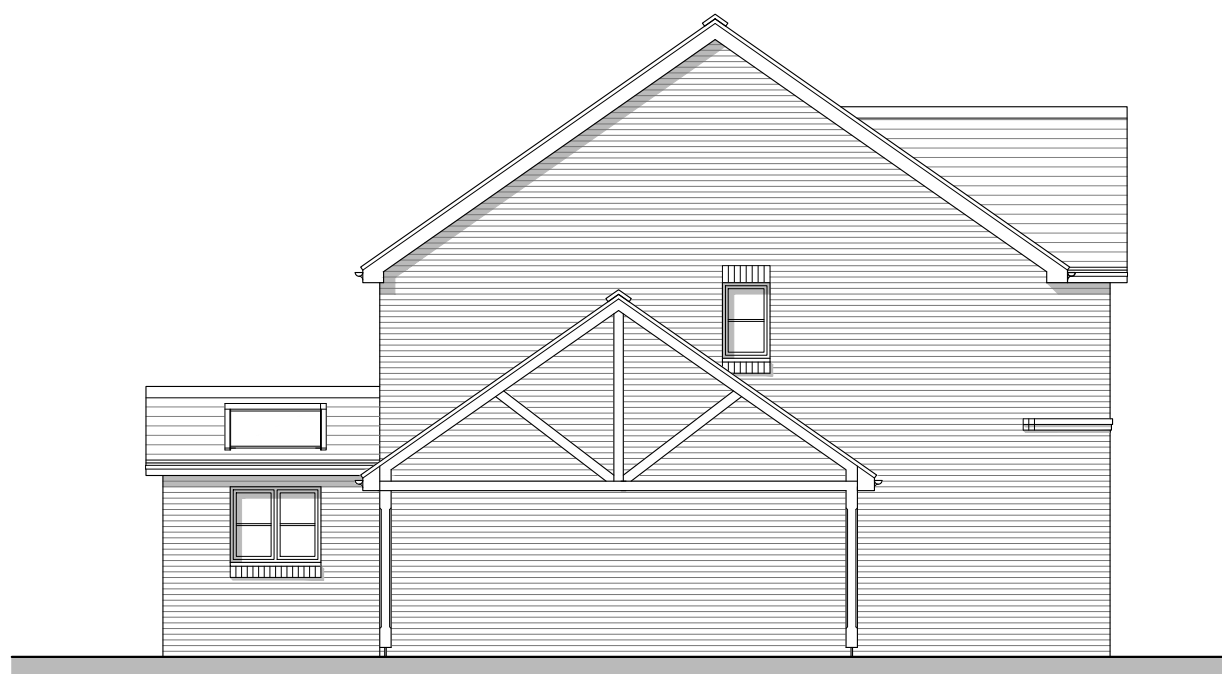

Side Elevation B

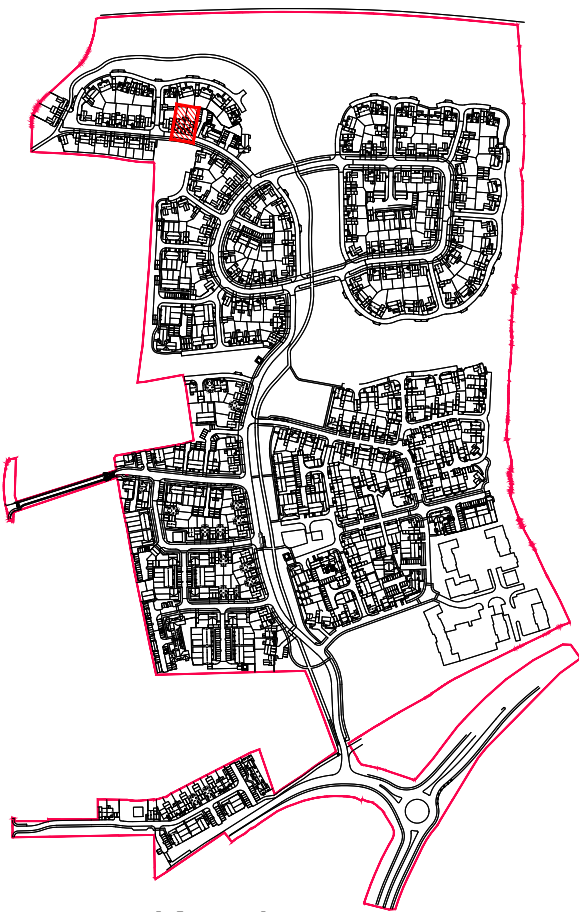

Keyplan

REV.	DATE	REVISIONS:	BY	REV.	DATE	REVISIONS:	BY	REV.	DATE	REVISIONS:	BY	STATUS:

Planning

CLIENT:	Rydon Homes Ltd / Gleeson Land	PROJECT:	Land North of Water Lane Angmering
SCALE:	1:100 (A1 ORIGINAL)	DRAWING:	Plots 259-260 Proposed Plans and Elevations
DRAWN:	BH	19271	P173
DATE:	Oct.'21		-

