




North Point Varies

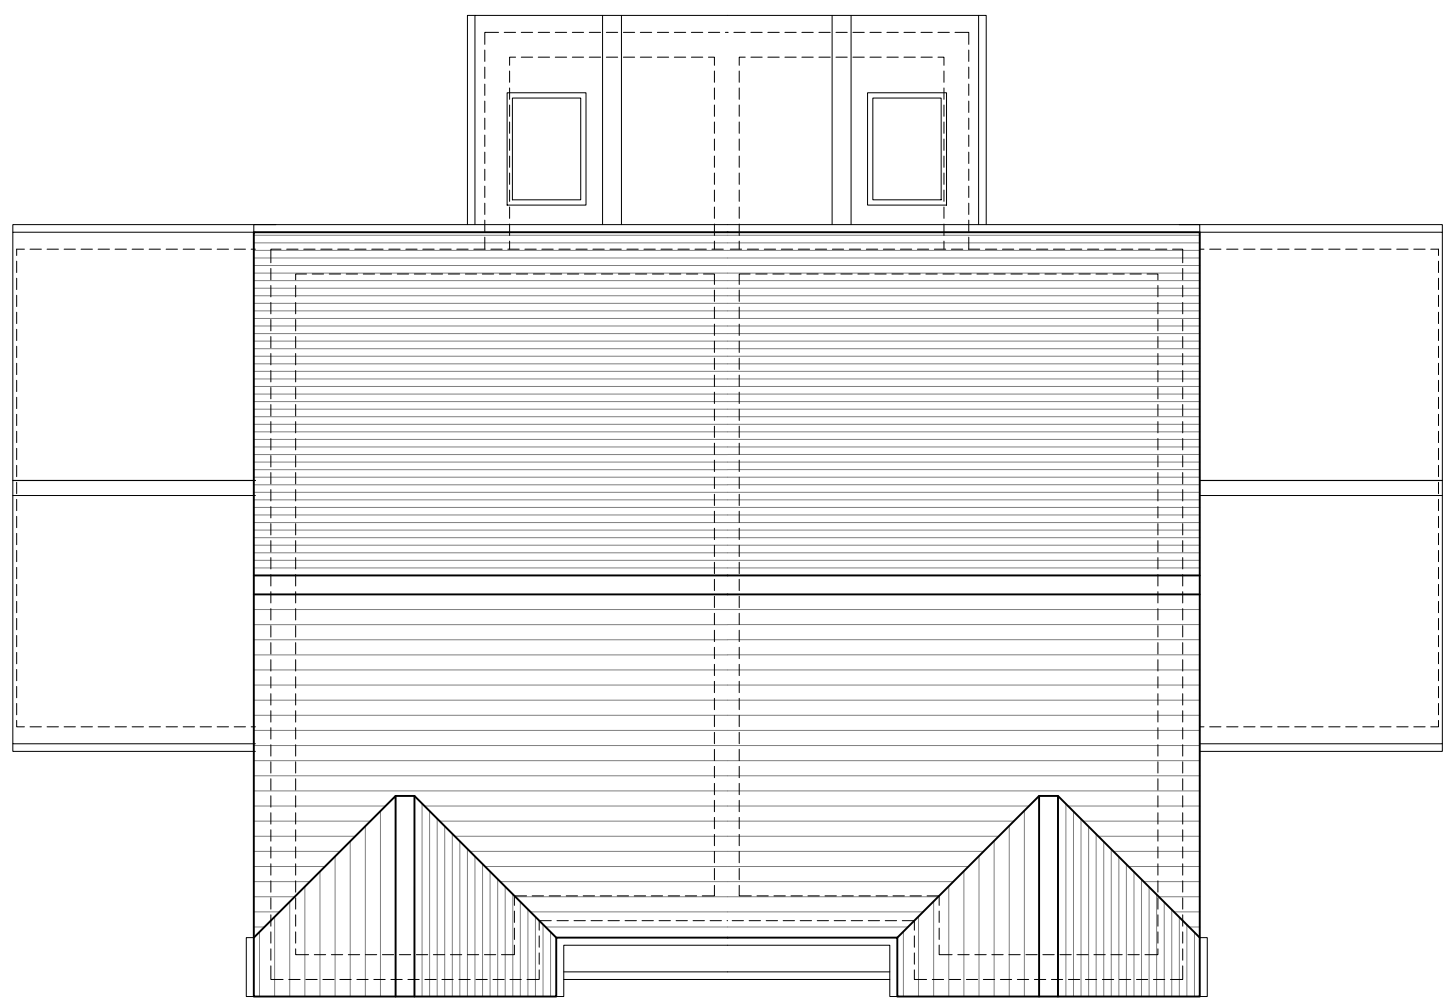

Roof Plan

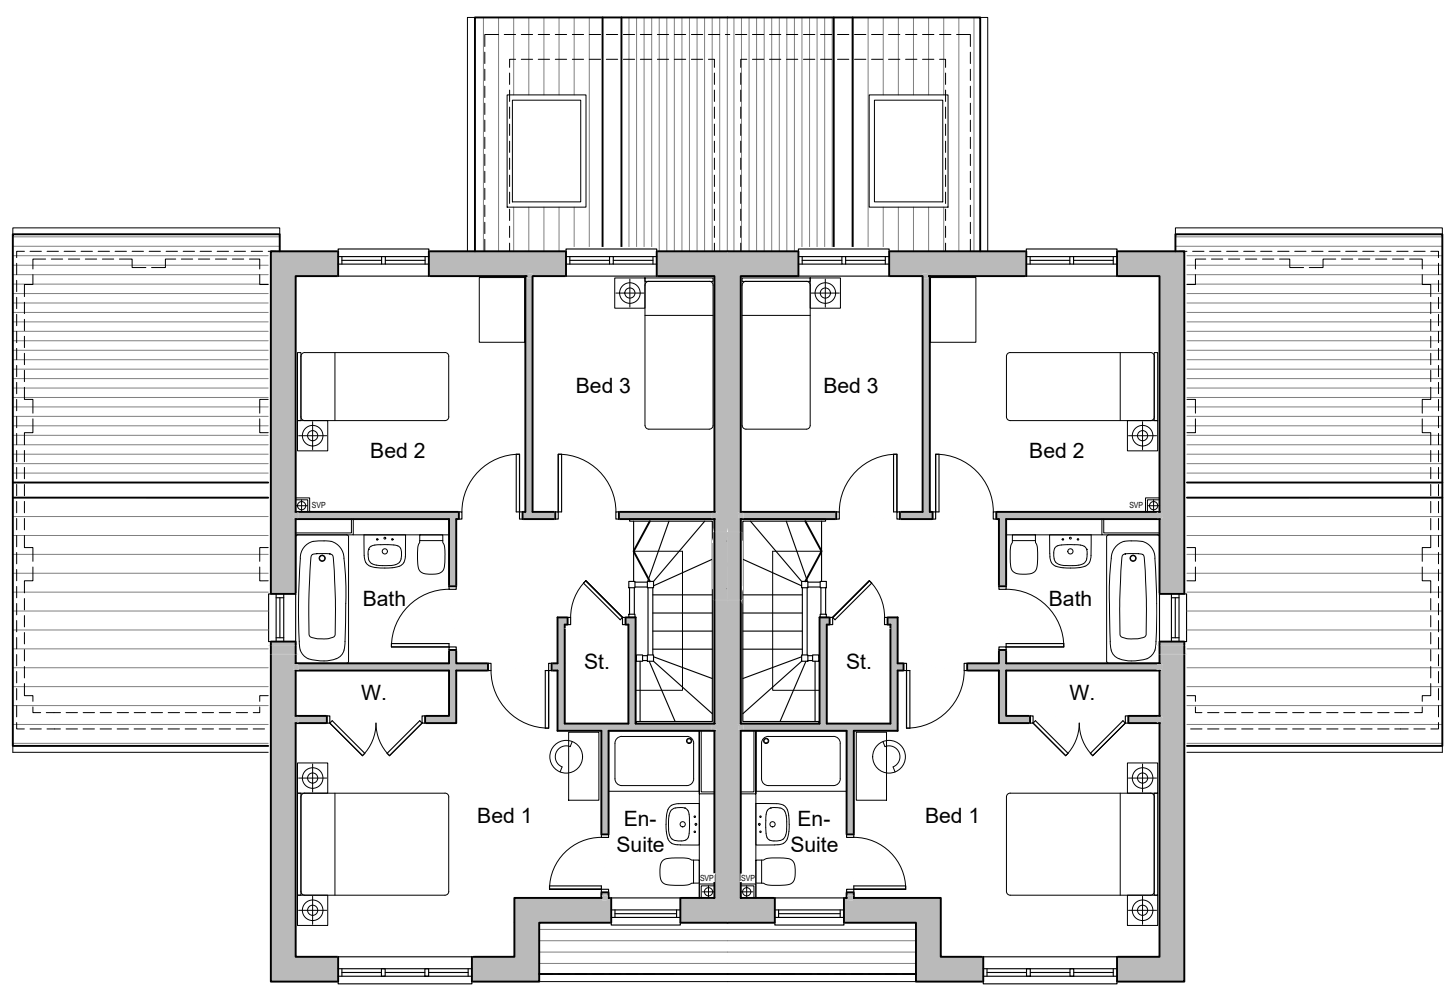

First Floor Plan

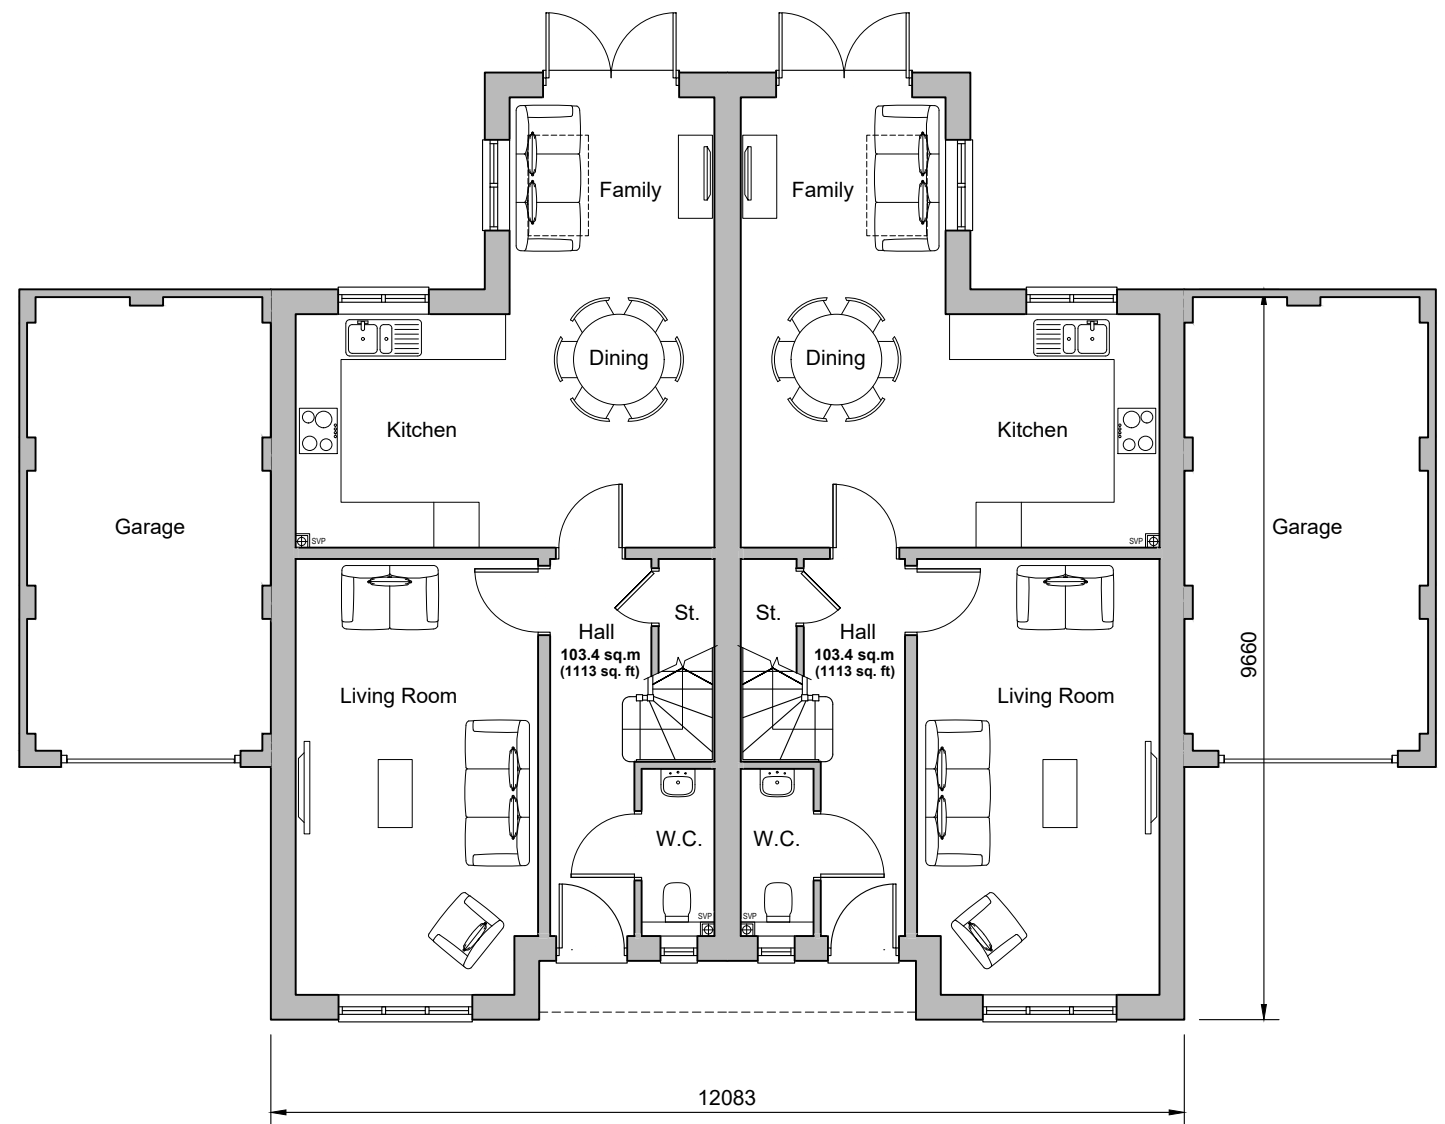

Ground Floor Plan
Plots 89-90, 184-185 & 188-189



Front Elevation




Rear Elevation



Side Elevation A



Side Elevation B

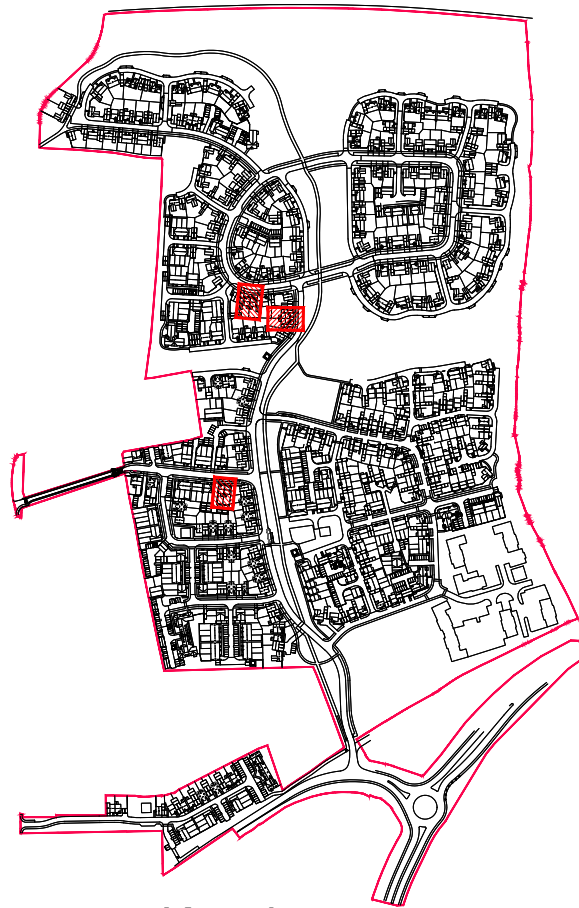

Keyplan

REV.	DATE	REVISIONS:	BY	REV.	DATE	REVISIONS:	BY	REV.	DATE	REVISIONS:	BY	STATUS:

Planning

CLIENT:	Rydon Homes Ltd / Gleeson Land	PROJECT:	Land North of Water Lane Angmering
SCALE:	1:100 (A1 ORIGINAL)	DRAWING:	Plots 89-90, 184-185 & 188-189 Proposed Plans and Elevations
DRAWN:	BH	19271	P172
DATE:	Oct.'21	-	-



architecture planning masterplanning

Broadmede House, Farnham Business Park,
Weydon Lane, Farnham, Surrey GU9 8QT.
info@osparchitecture.com www.osparchitecture.com
Tel: 01252 267878