


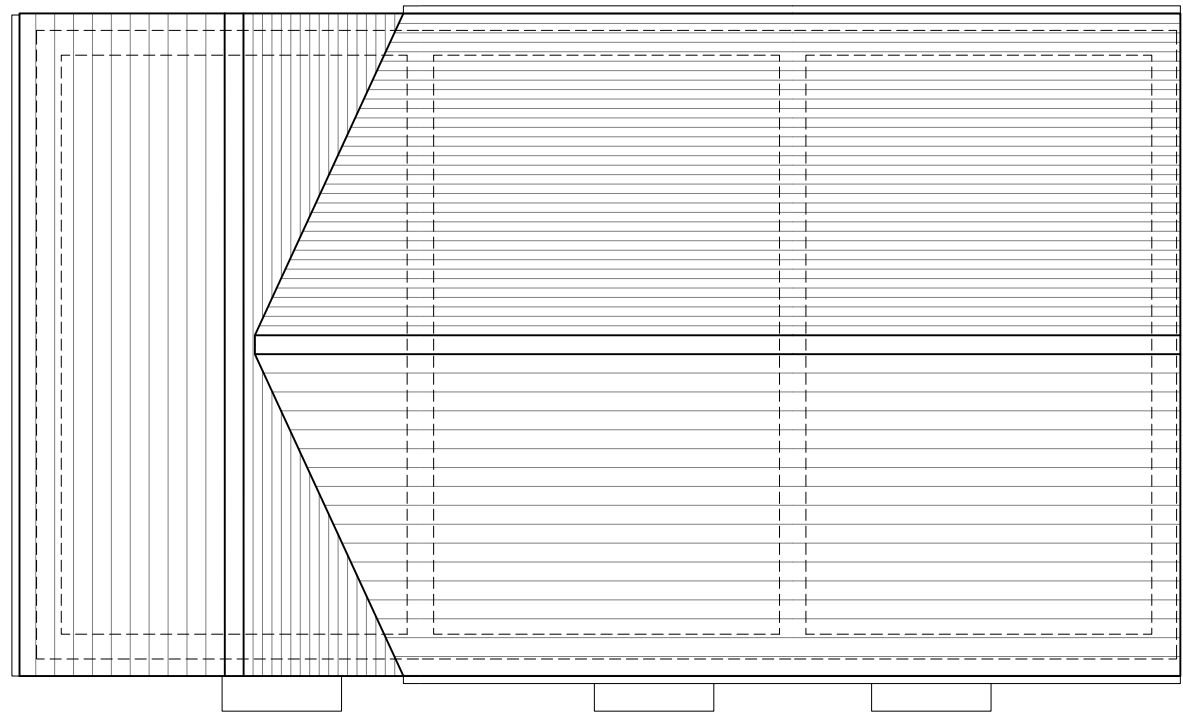


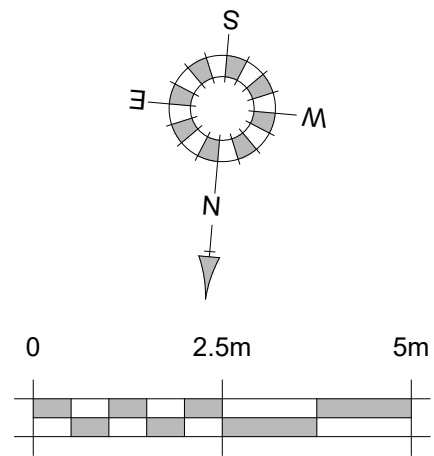

Roof Plan

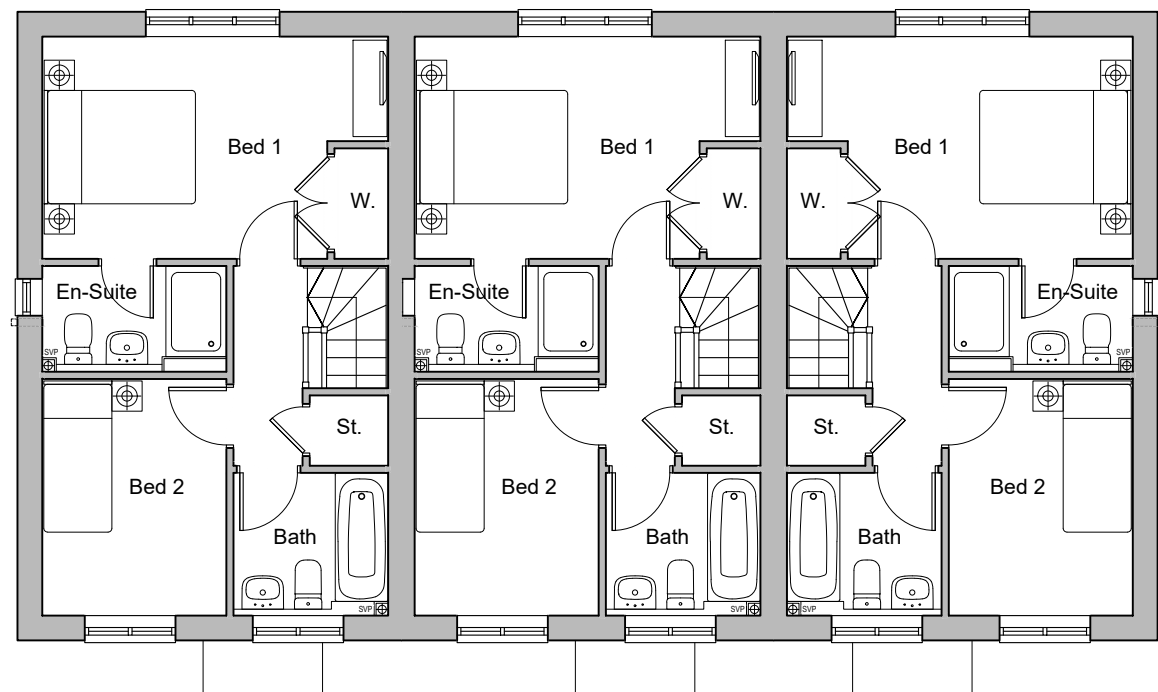


First Floor Plan

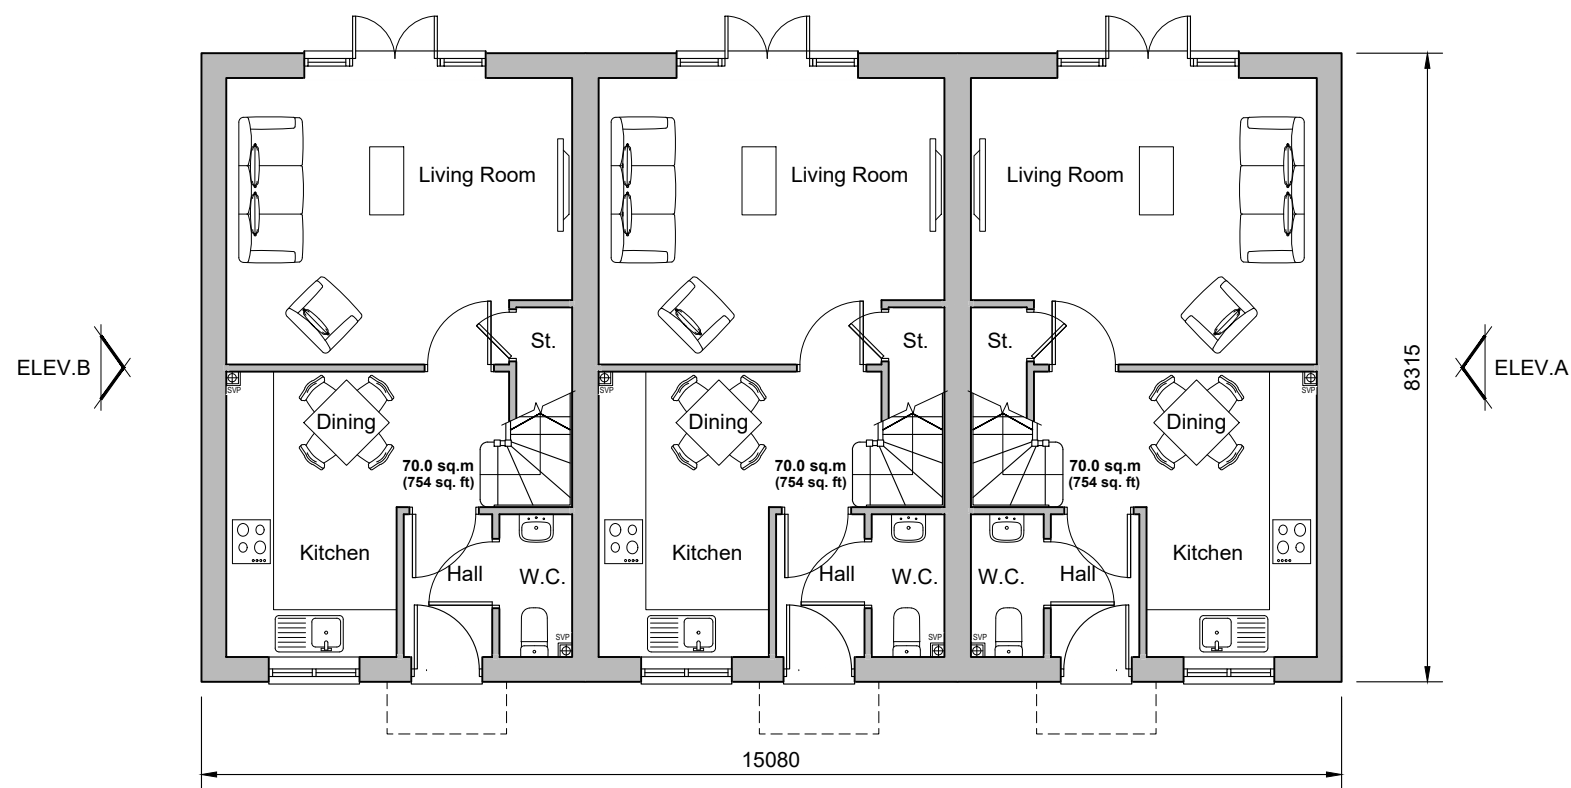

Ground Floor Plan
Plots 335-337



Front Elevation

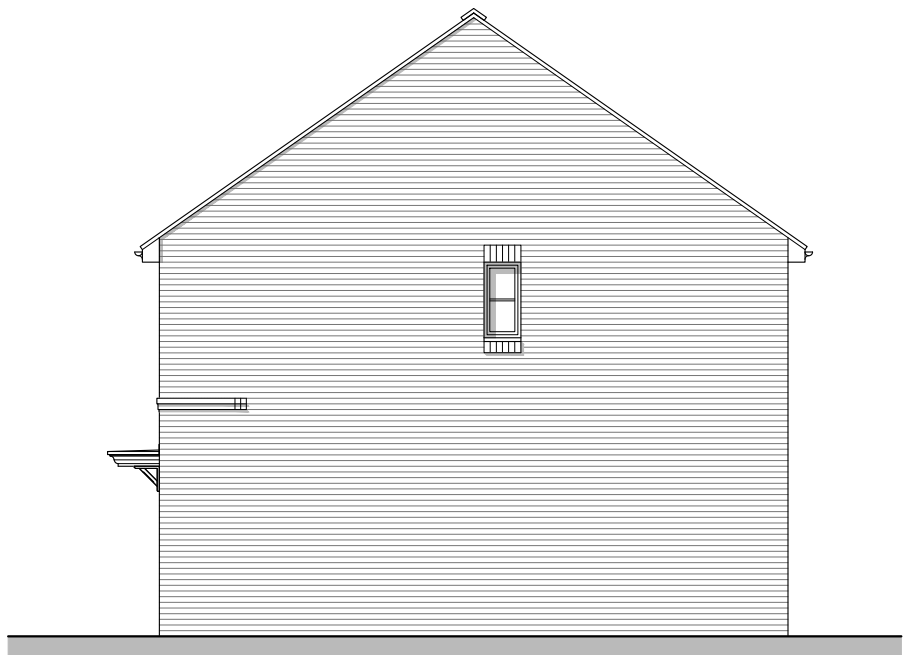


Side Elevation A



Rear Elevation



Side Elevation B

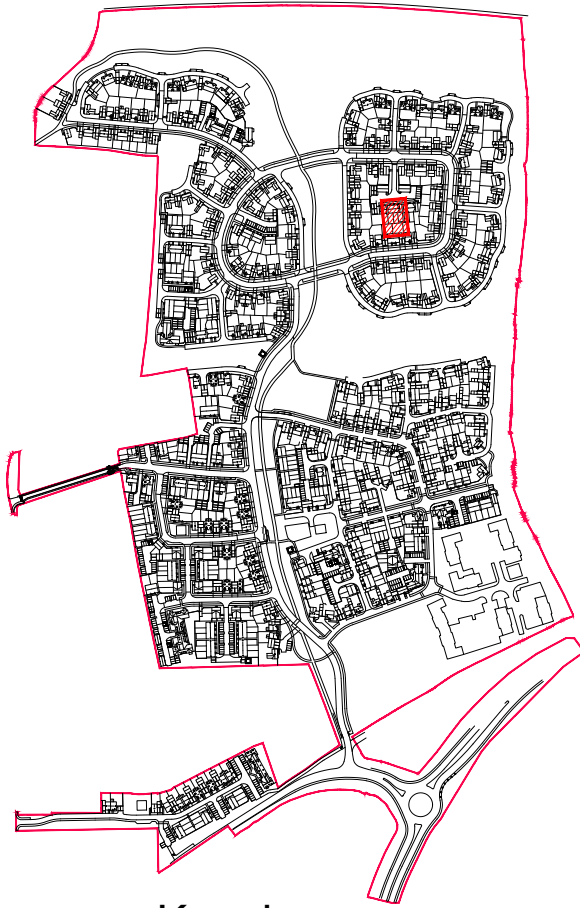

Keyplan

REV.	DATE	REVISIONS:	BY	REV.	DATE	REVISIONS:	BY	REV.	DATE	REVISIONS:	BY	STATUS:

Planning

CLIENT:	Rydon Homes Ltd / Gleeson Land	PROJECT:	Land North of Water Lane Angmering
SCALE:	1:100 (A1 ORIGINAL)	DRAWING:	Plots 335-337 Proposed Plans and Elevations
DRAWN:	BH	19271	P136
DATE:	Oct.'21	-	-



architecture planning masterplanning

Broadmede House, Farnham Business Park,
Weydon Lane, Farnham, Surrey GU9 8QT.
info@osparchitecture.com www.osparchitecture.com
Tel: 01252 267878

© 2019 OSP Architecture Ltd. Company Registration No. 1010017327