


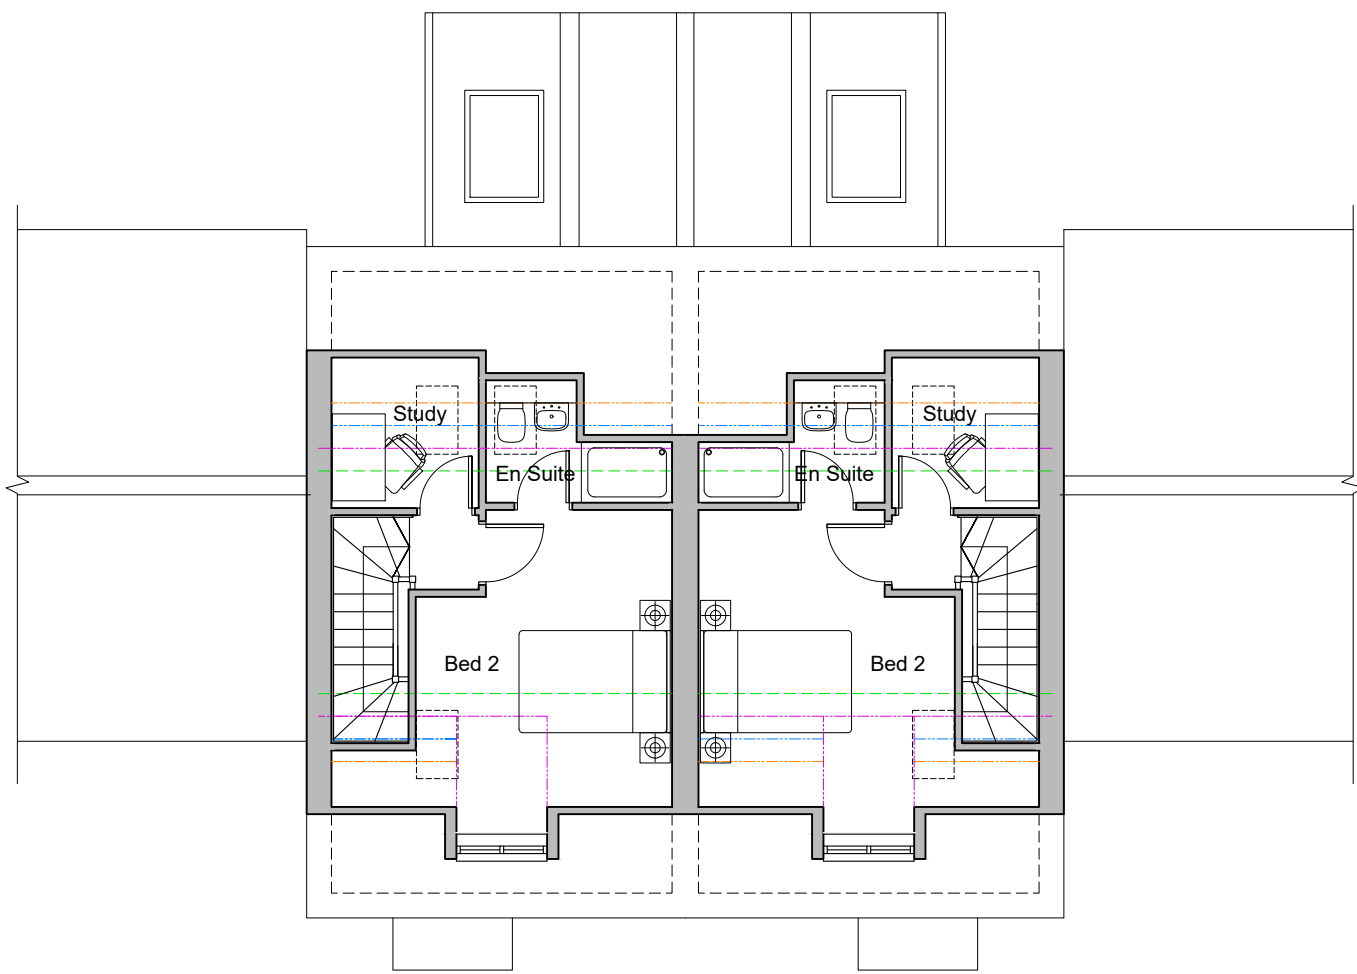


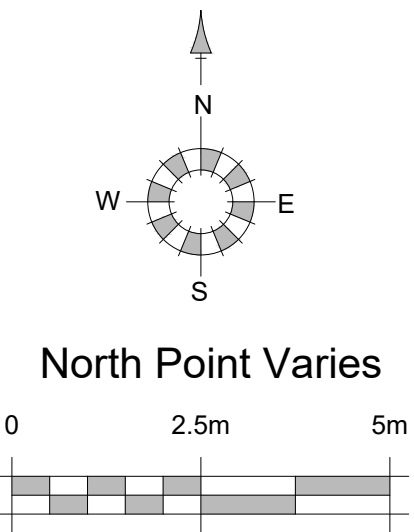

Second Floor Plan

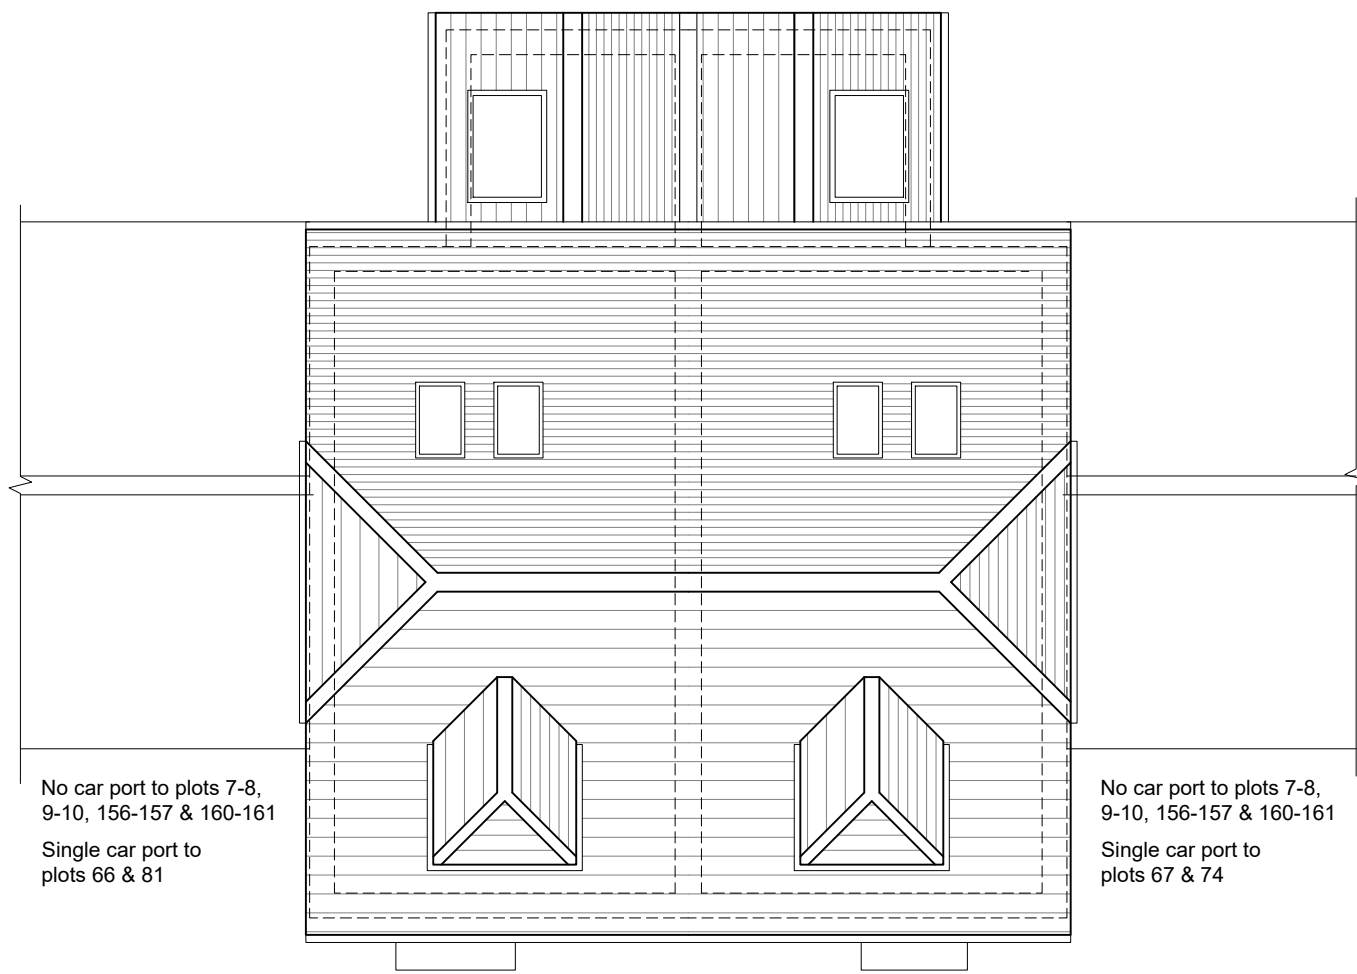

Roof Plan

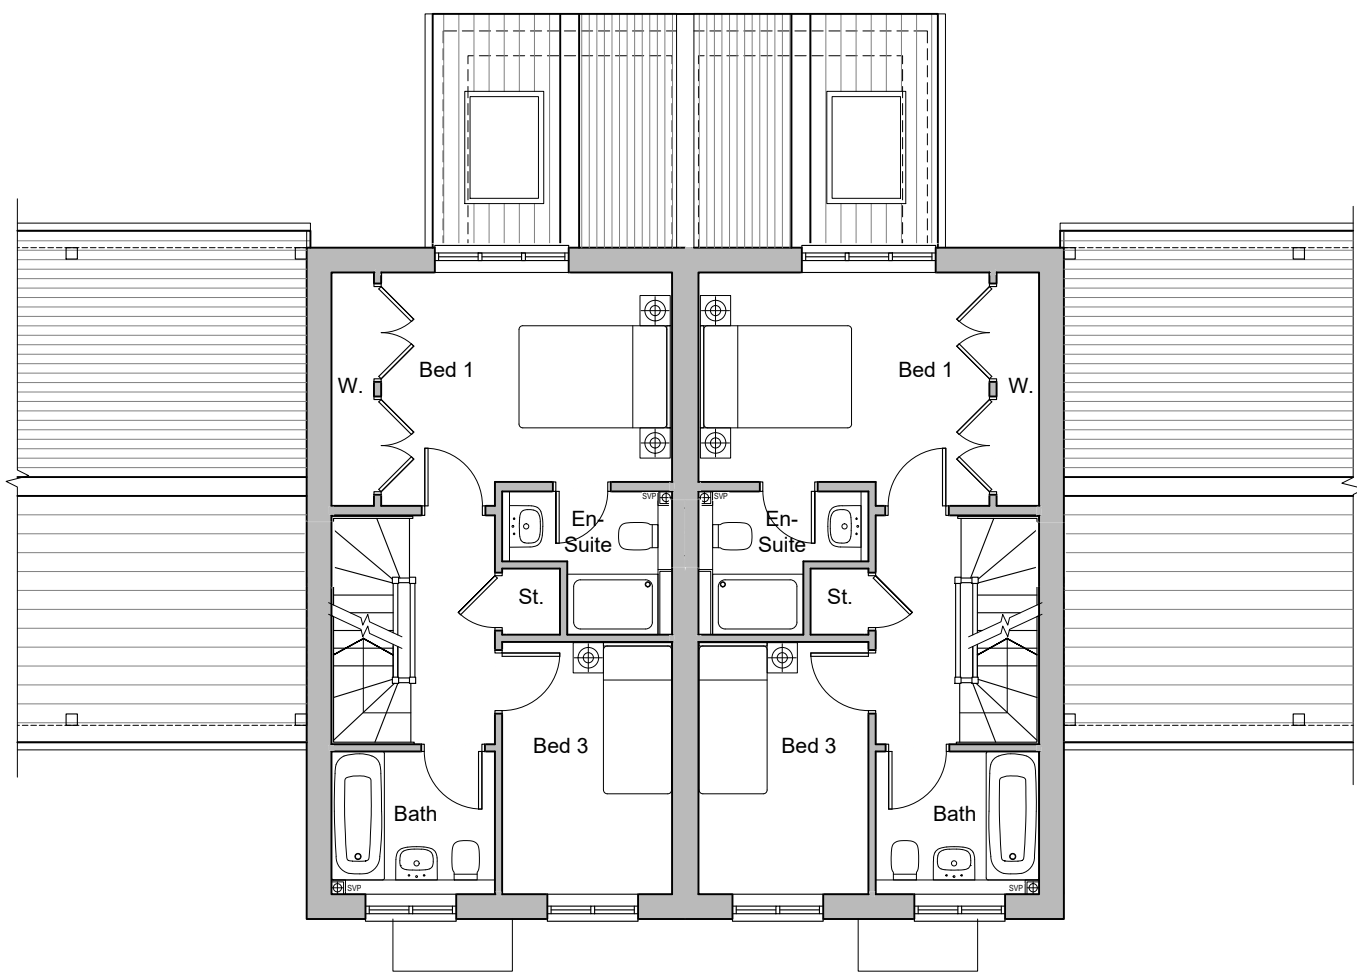


First Floor Plan



Front Elevation



Side Elevation A

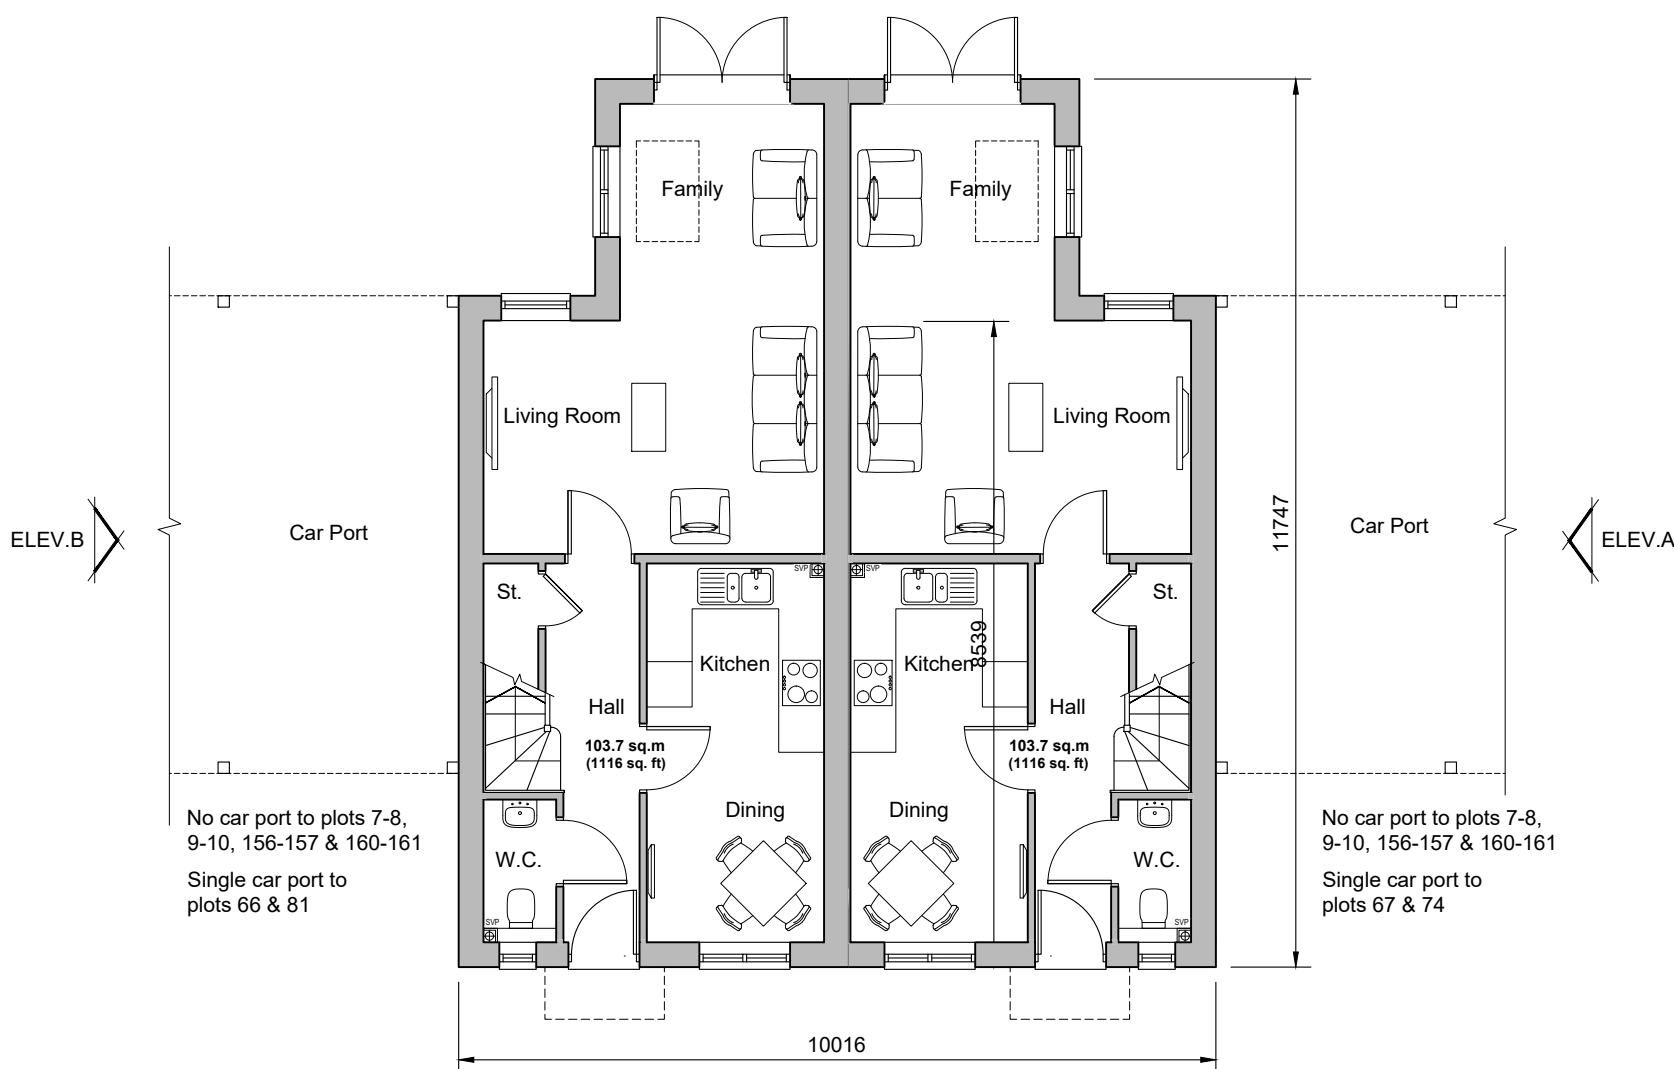


Ground Floor Plan
Plots 7-8, 9-10, 66-67, 69-70, 71-72, 74-75, 76-77
80-81, 92-93, 94-95, 156-157 & 160-161



Rear Elevation



Side Elevation B

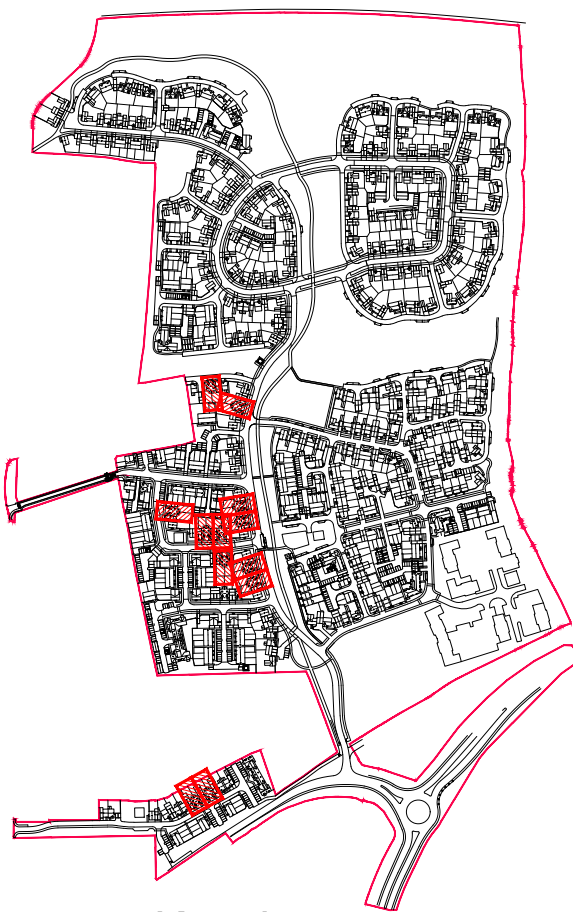

Keyplan

REV.	DATE	REVISIONS:	BY	REV.	DATE	REVISIONS:	BY	REV.	DATE	REVISIONS:	BY	STATUS:
A	09/12/21	Stair windows omitted on first floor plans	BH									

© COPYRIGHT EXISTS ON THE DESIGNS AND INFORMATION SHOWN ON THIS DRAWING. This drawing may be scaled or cross referenced to the scale bar for planning application purposes only. Do not scale for any other purpose, use figured dimensions only. Subject to site survey and all necessary consents. All dimensions to be checked by user and any discrepancies, errors or omissions to be reported to the Architect before work commences. This drawing is to be read in conjunction with all other relevant materials. OS Licence No. 100007327

Planning

CLIENT:	Rydon Homes Ltd / Gleeson Land	PROJECT:	Land North of Water Lane Angmering
SCALE:	1:100 (A1 ORIGINAL)	Plots 7-8, 9-10, 66-67, 69-70, 71-72, 74-75, 76-77 DRAWING: 80-81, 92-93, 94-95, 156-157 & 160-161 Proposed Plans and Elevations	
DRAWN:	BH	19271	P175
DATE:	Oct.'21		A

