




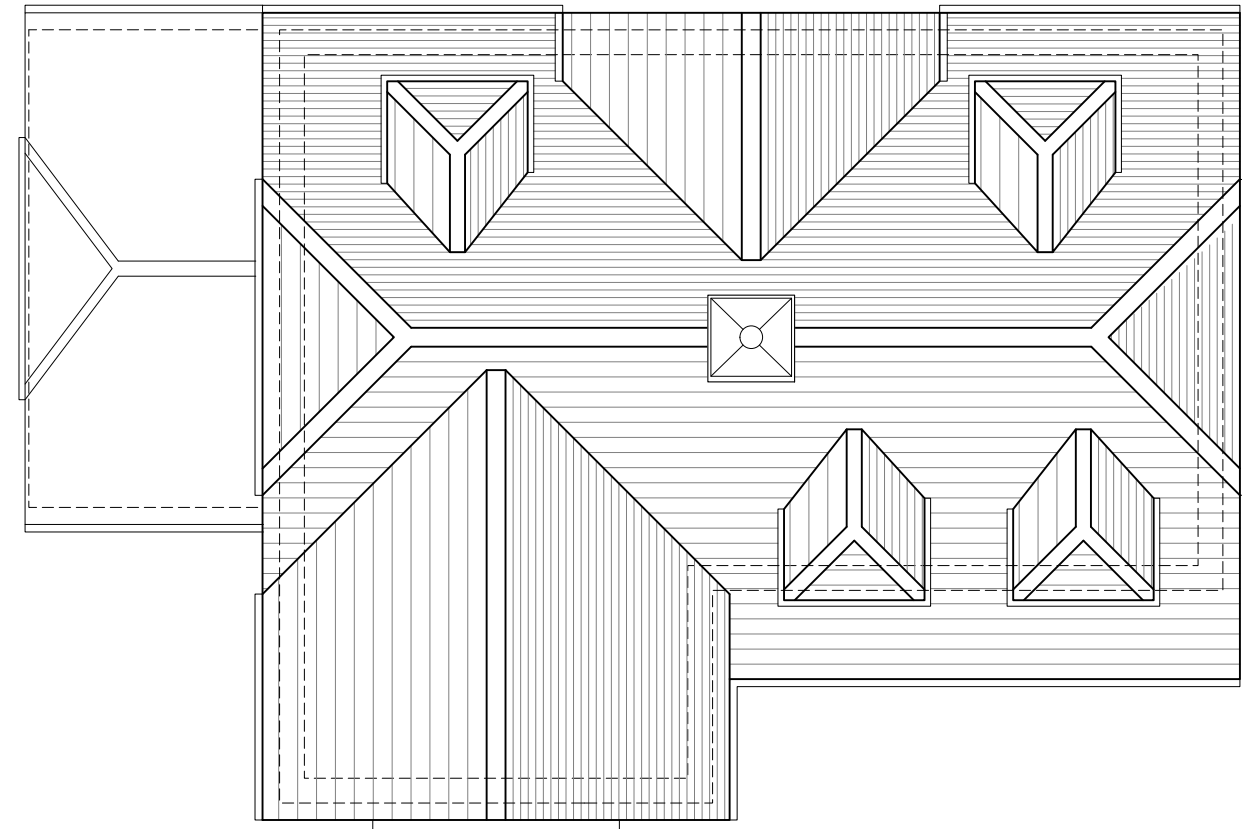


Roof Plan

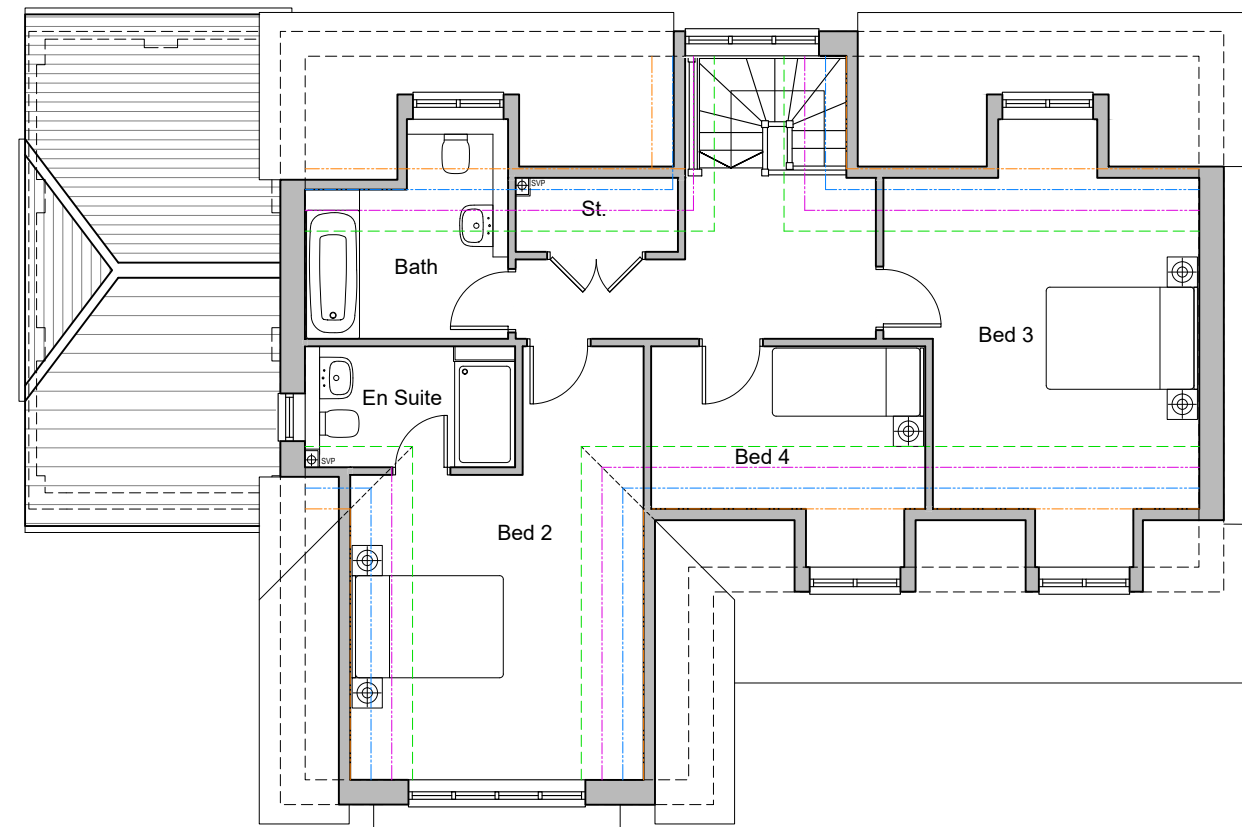


First Floor Plan

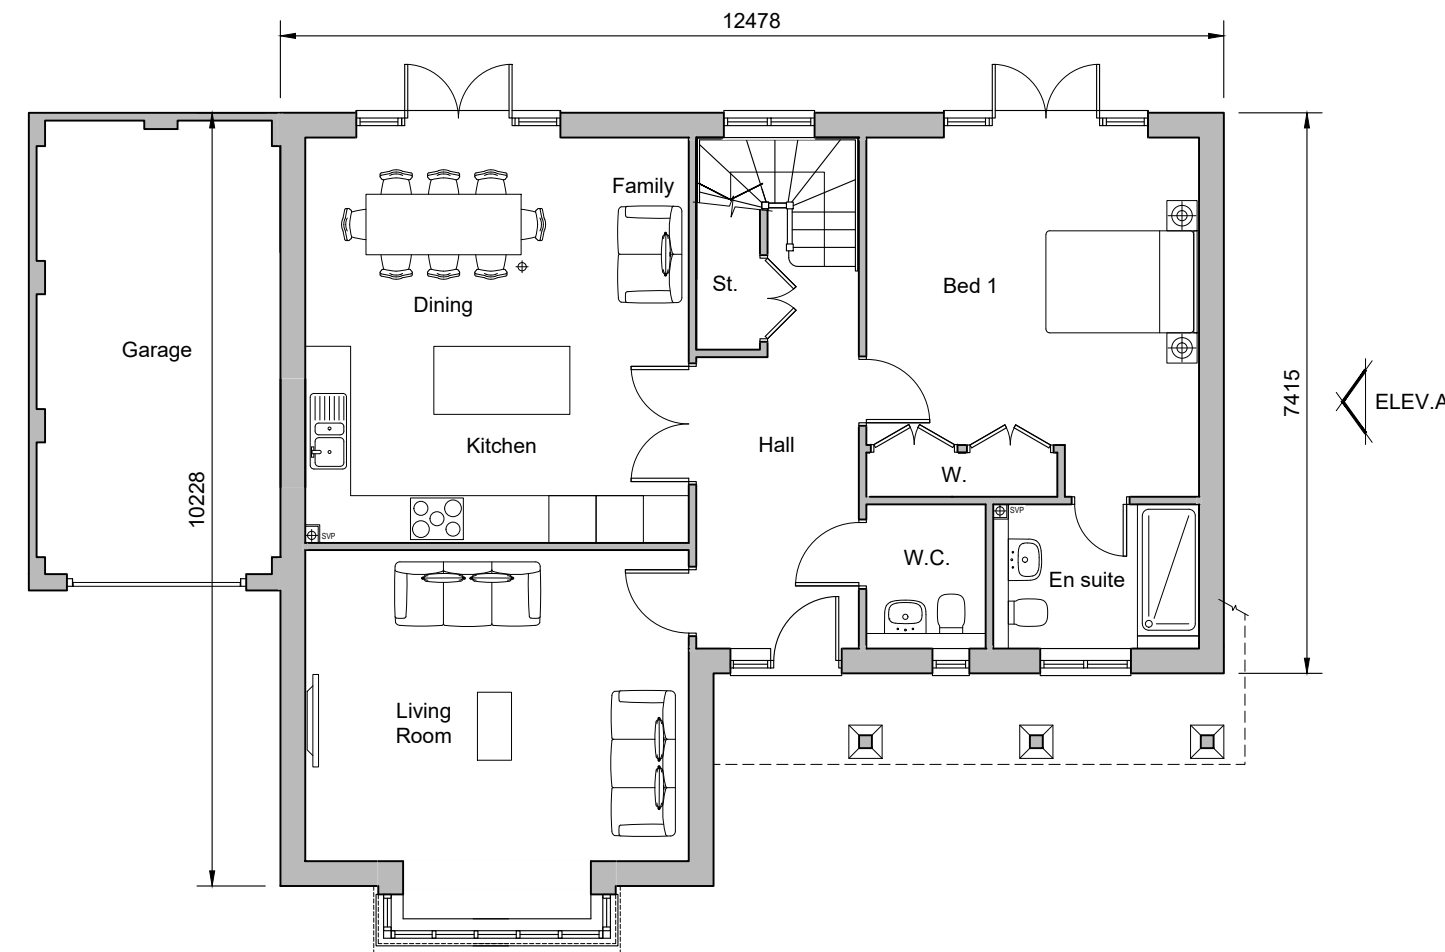

Ground Floor Plan
Plot 288
Plots 278 (handed)

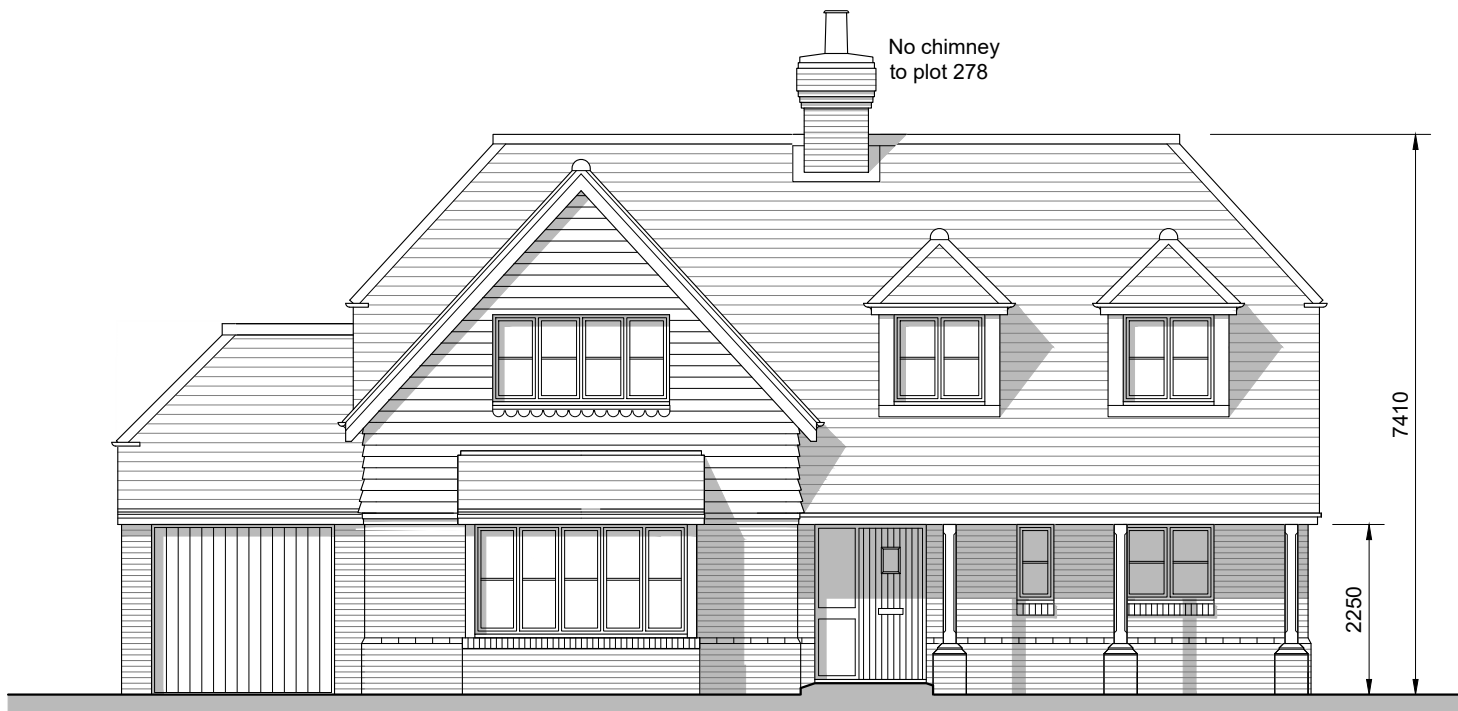


Front Elevation

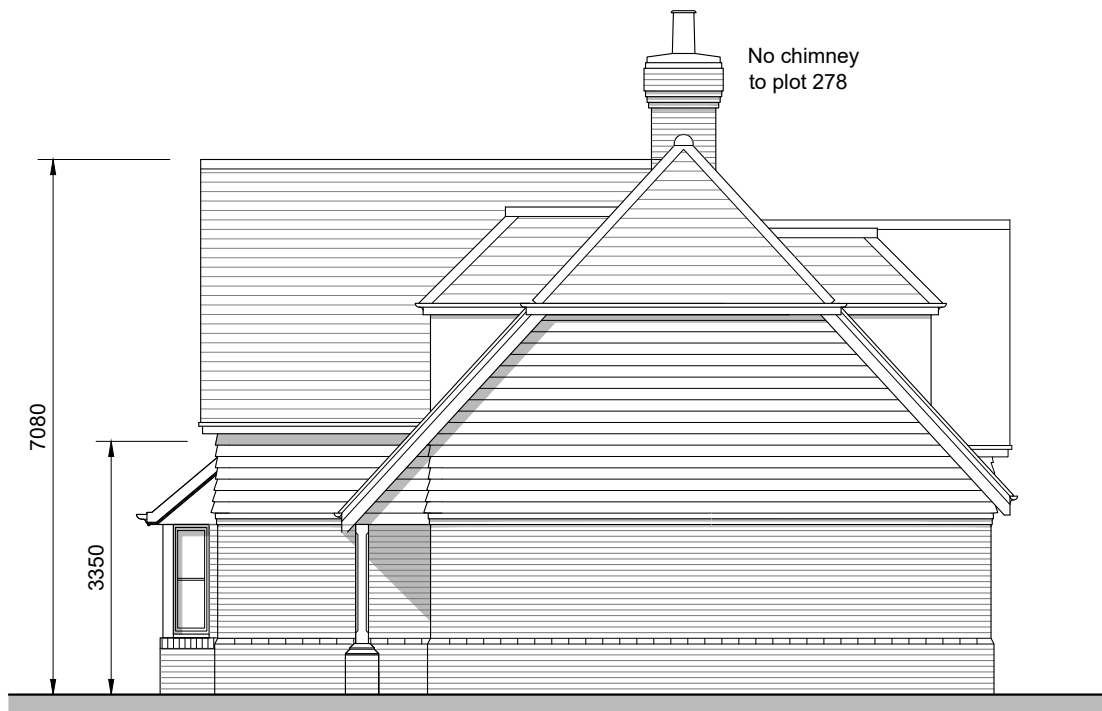


Side Elevation A



Rear Elevation

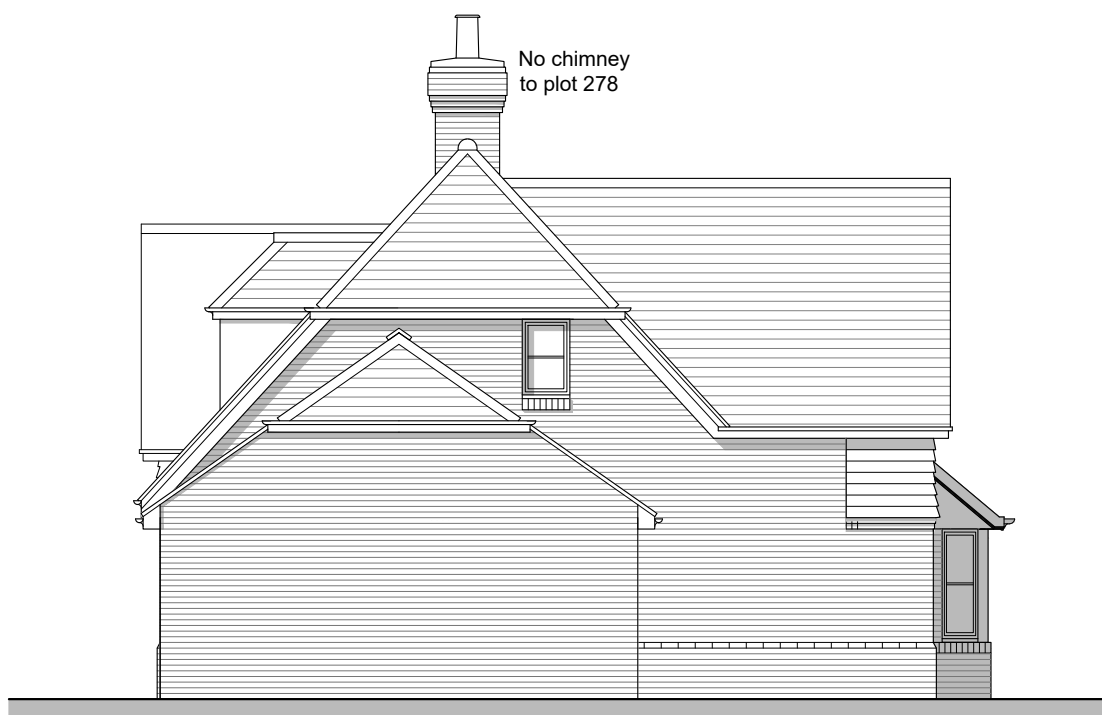

Side Elevation B

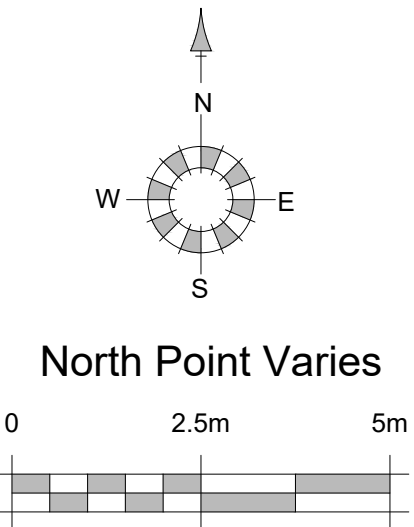

Keyplan

Planning

REV.	DATE	REVISIONS:	BY	REV.	DATE	REVISIONS:	BY	REV.	DATE	REVISIONS:	BY	STATUS:
A	03/12/21	Front door style amended.	BH									

CLIENT:	Rydon Homes Ltd / Gleeson Land	PROJECT:	Land North of Water Lane Angmering
SCALE:	1:100 (A1 ORIGINAL)	DRAWING:	Plots 278 & 288 Proposed Plans and Elevations
DRAWN:	BH	19271	P220
DATE:	Oct. '21		A

