




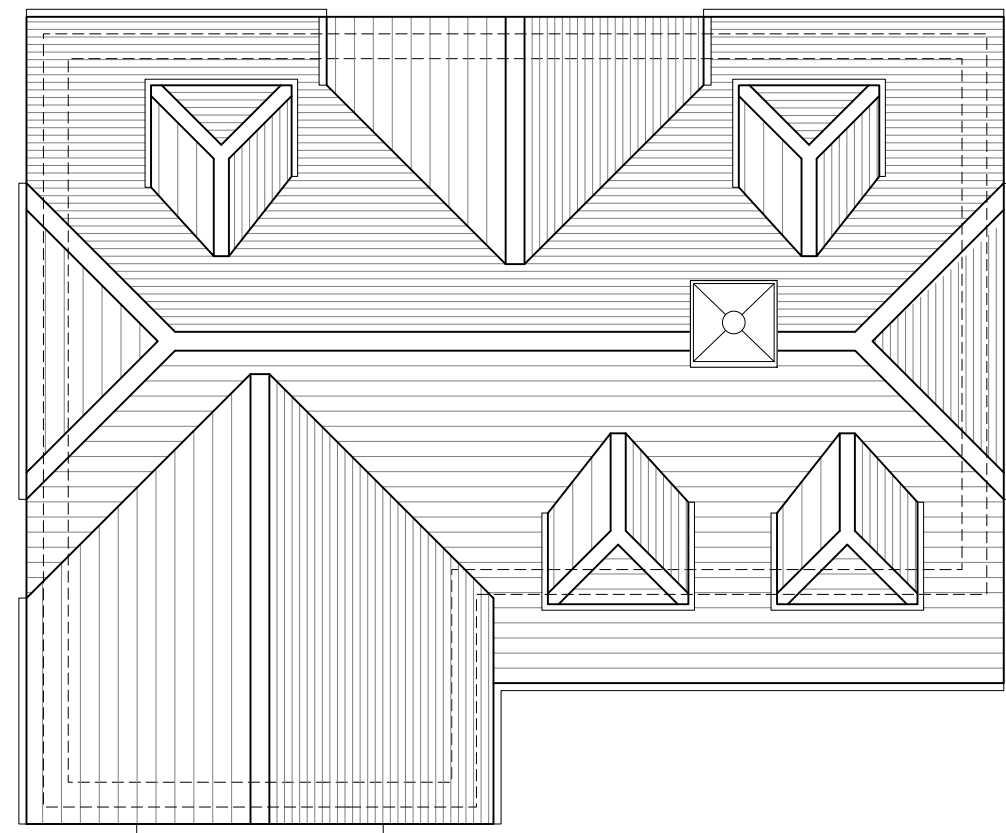

Roof Plan

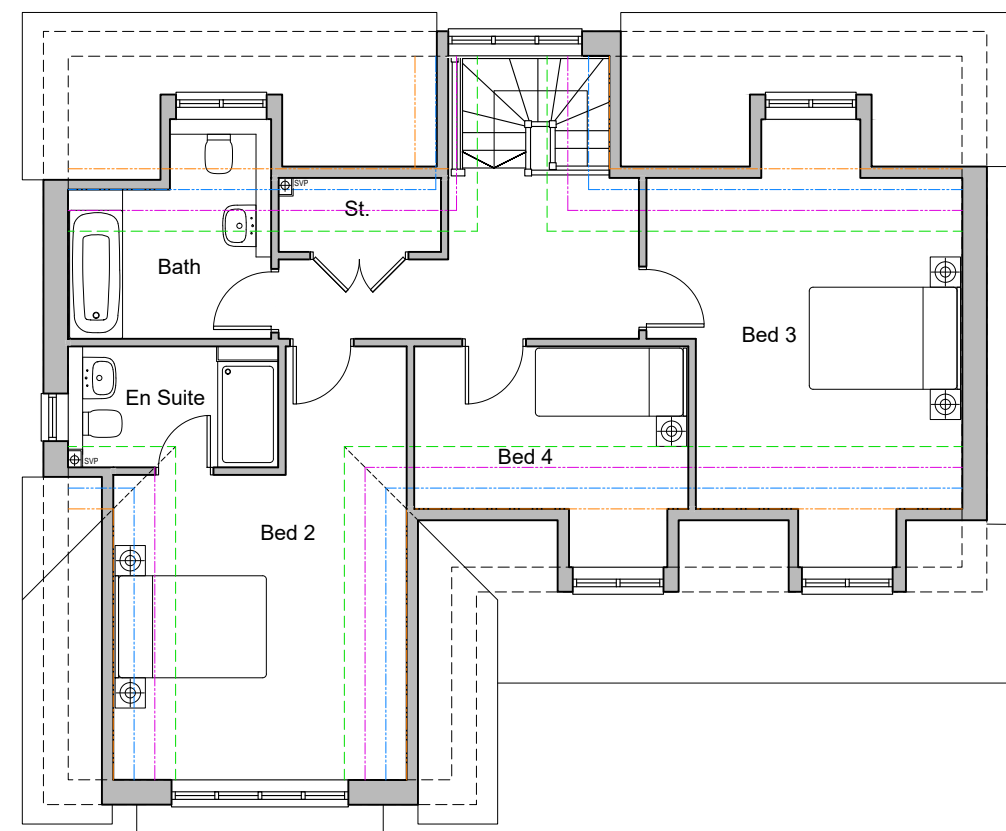

First Floor Plan

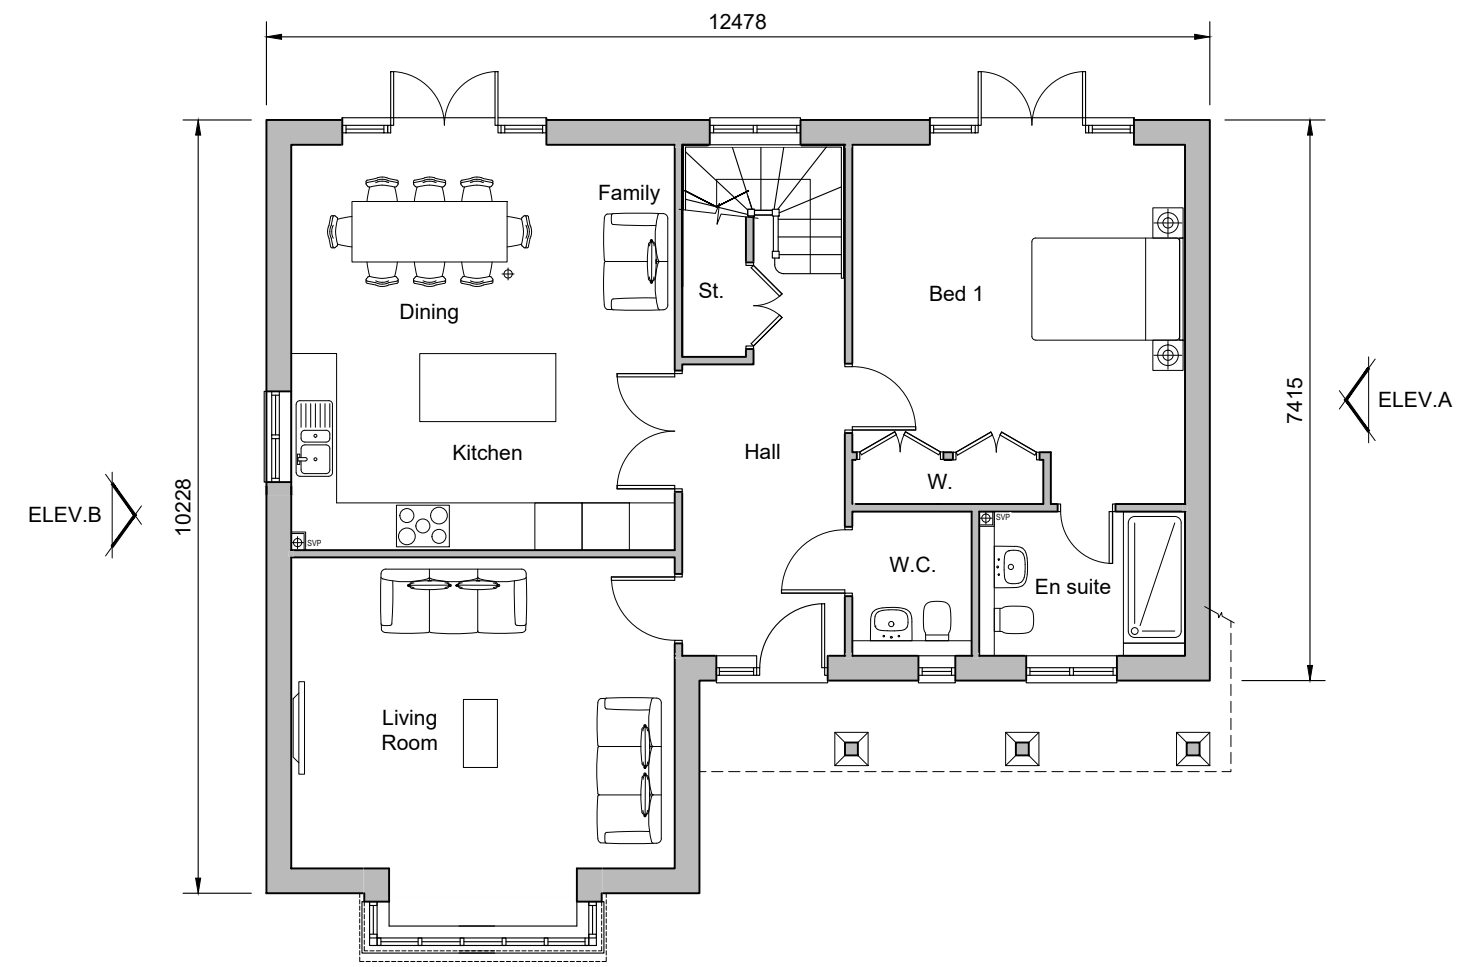


Ground Floor Plan
Plots 255, 269, 273, 298 & 299
Plots 254 & 285 (handed)




Front Elevation




Side Elevation A
Plots 255, 269 & 298

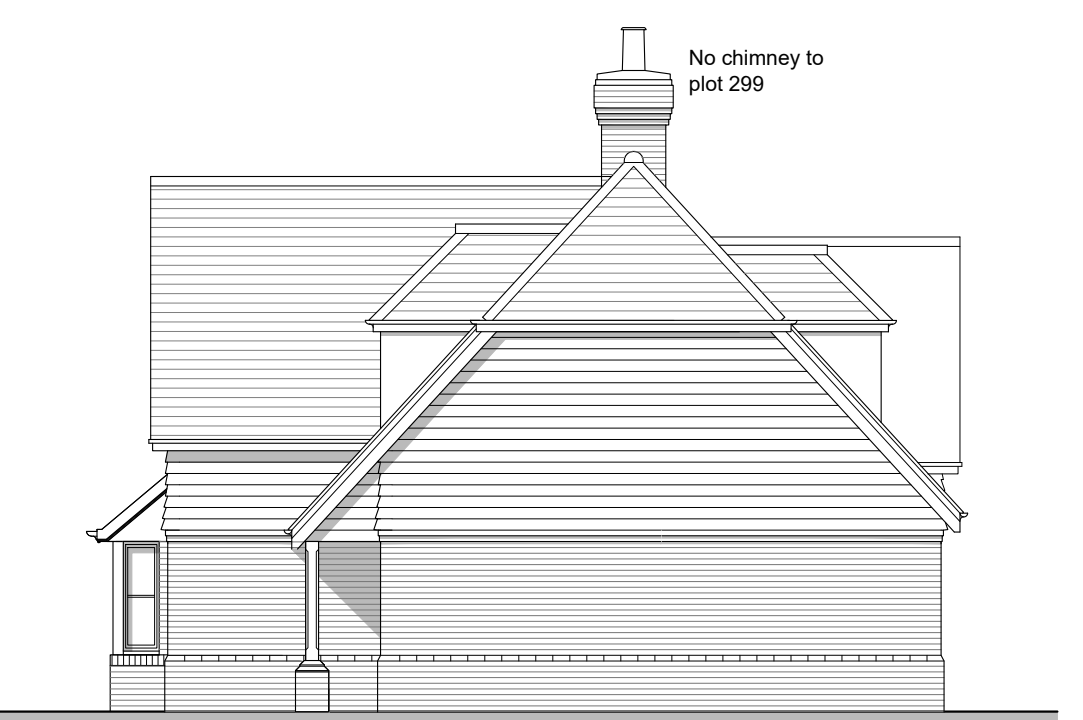

Side Elevation A
Plots 273 & 299
Plots 254 & 285 (handed)

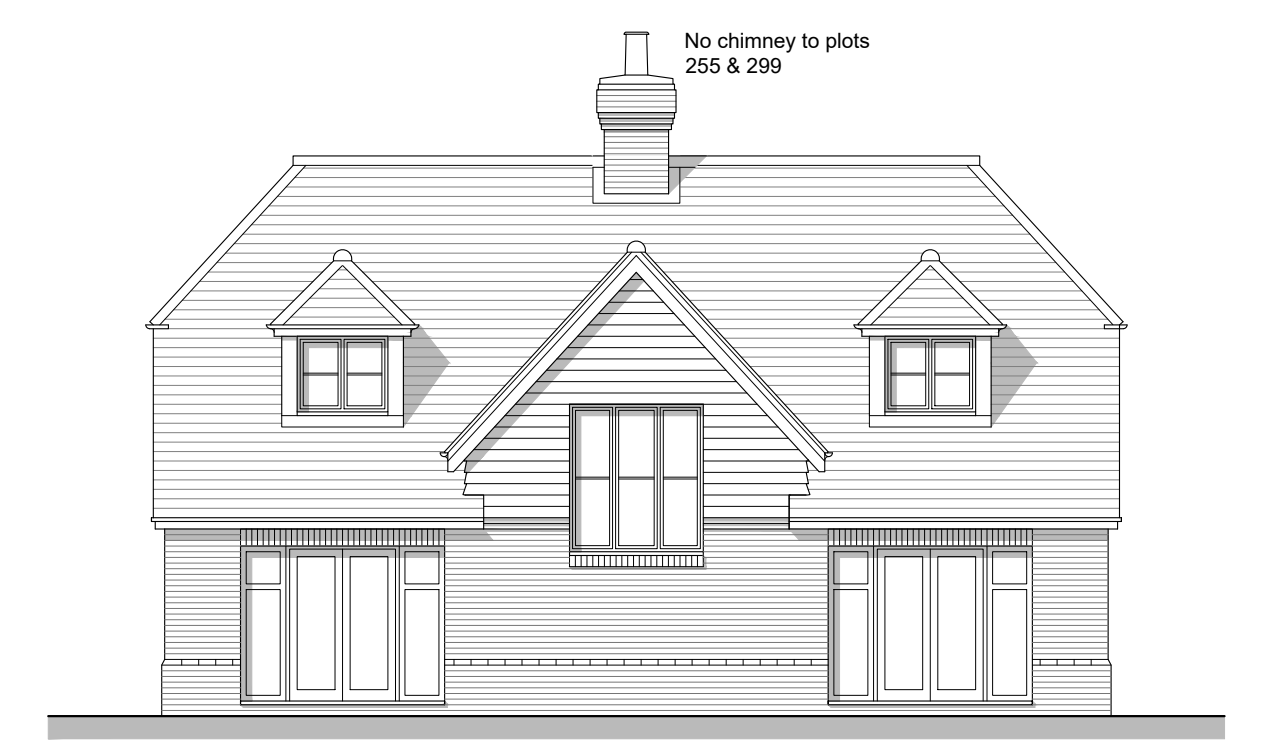



Rear Elevation

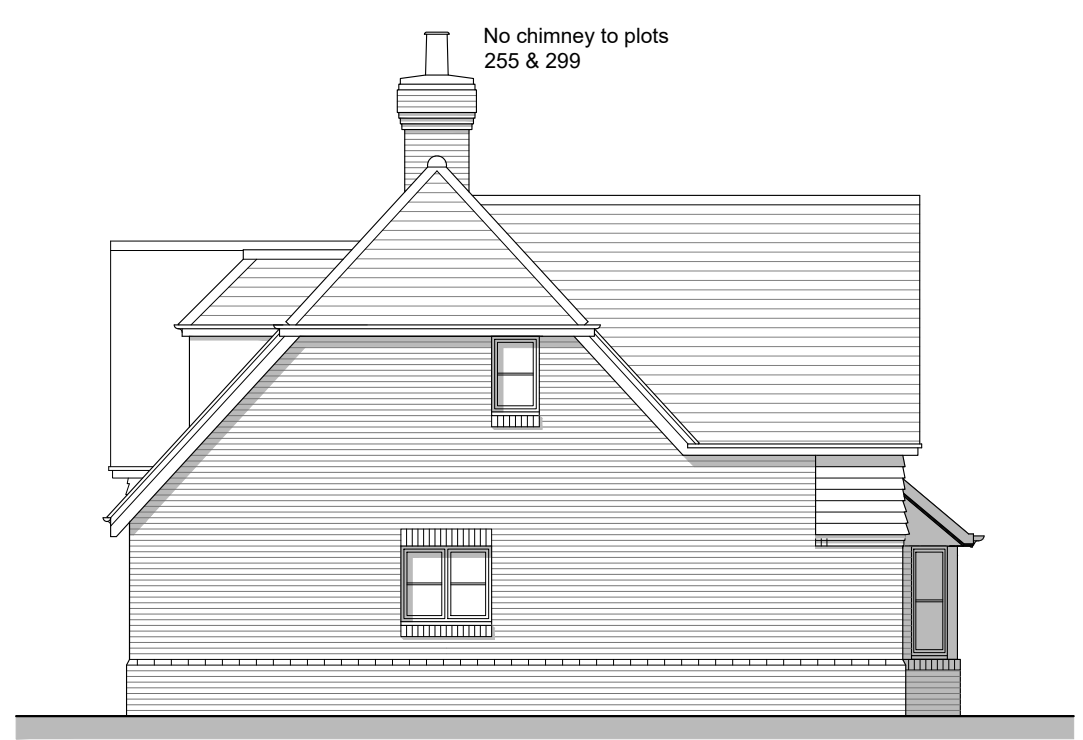

Side Elevation B
Plots 255, 273, 298 & 299
Plots 254 & 285 (handed)



Side Elevation B
Plot 269

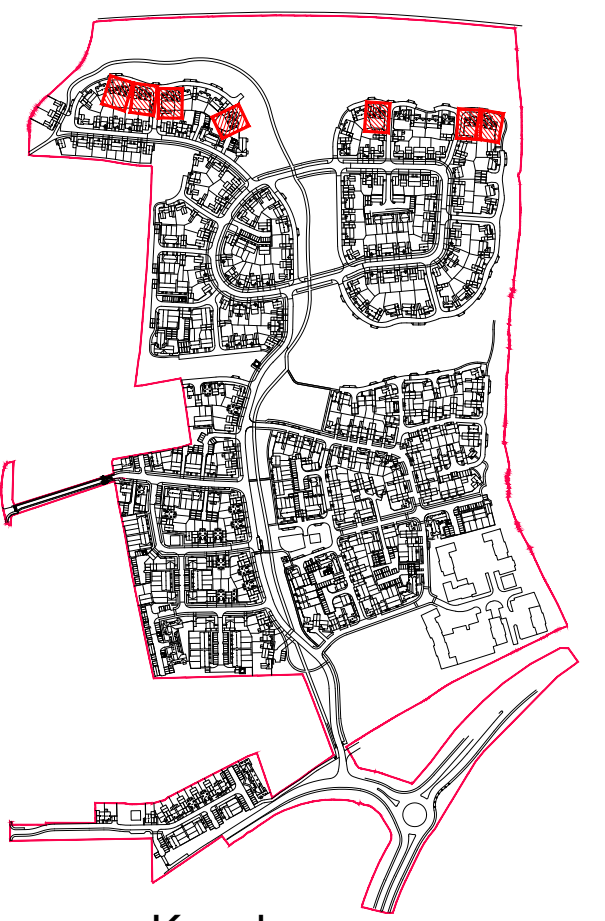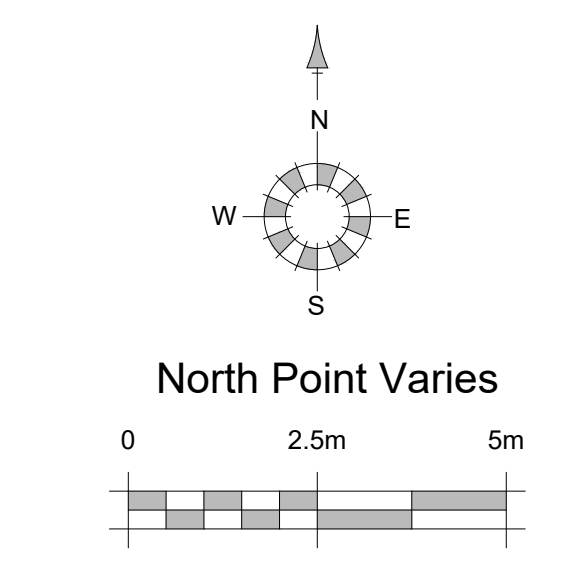

Keyplan

Planning

REV. A	DATE 03/12/21	REVISIONS: Front door style amended.	BY BH	REV.	DATE	REVISIONS:	BY	REV.	DATE	REVISIONS:	BY	STATUS:	Planning				CLIENT: Rydon Homes Ltd / Gleeson Land		PROJECT: Land North of Water Lane Angmering		 architecture planning masterplanning Broadmede House, Farnham Business Park, Weydon Lane, Farnham, Surrey GU9 8QT. info@osparchitecture.com www.osparchitecture.com Tel: 01252 267878	
													SCALE: 1:100 (A1 ORIGINAL)		DRAWING: Plots 254, 255, 269, 273, 285, 298 & 299 Proposed Plans and Elevations							
													DRAWN: BH		19271		P219		A			
													DATE: Oct. '21									
© COPYRIGHT EXISTS ON THE DESIGNS AND INFORMATION SHOWN ON THIS DRAWING. This drawing may be scaled or cross referenced to the scale bar for planning application purposes only. Do not scale for any other purpose, use figured dimensions only. Subject to site survey and all necessary consents. All dimensions to be checked by user and any discrepancies, errors or omissions to be reported to the Architect before work commences. This drawing is to be read in conjunction with all other relevant materials. OS Licence No. 100007327																						