


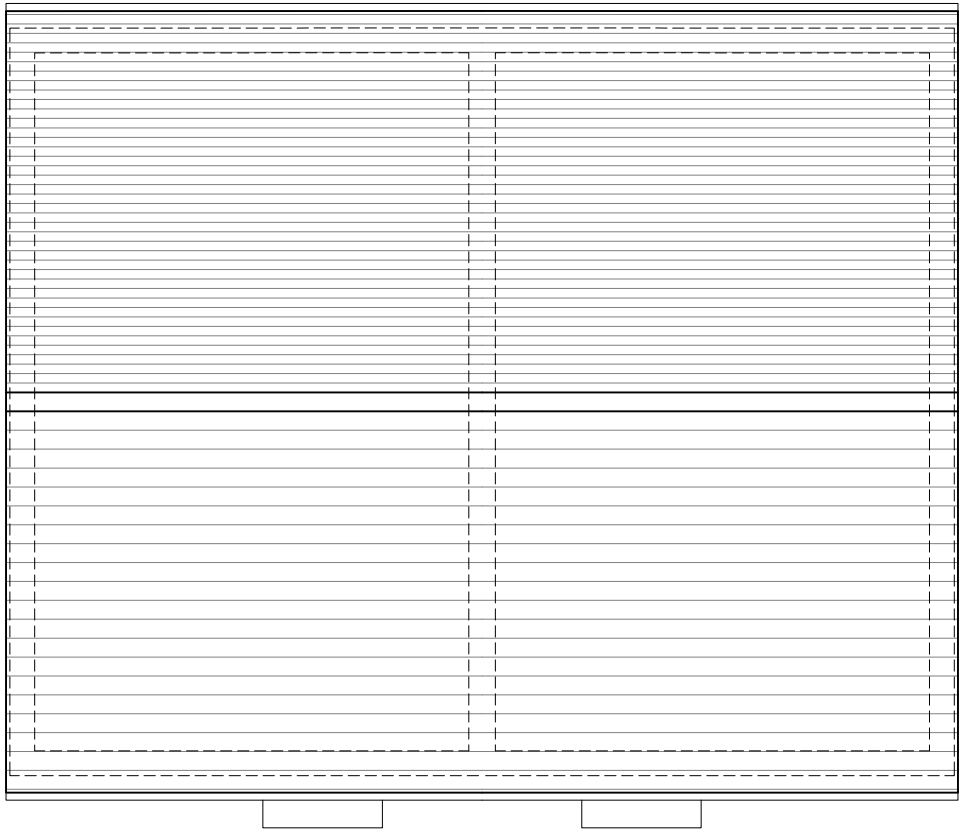


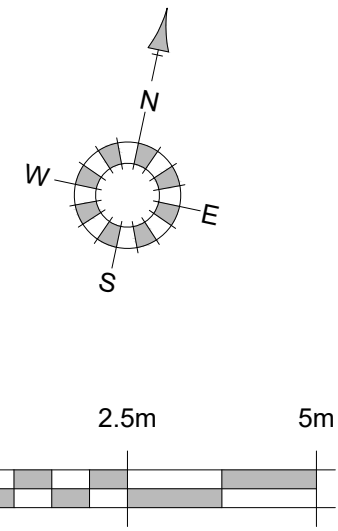

Roof Plan

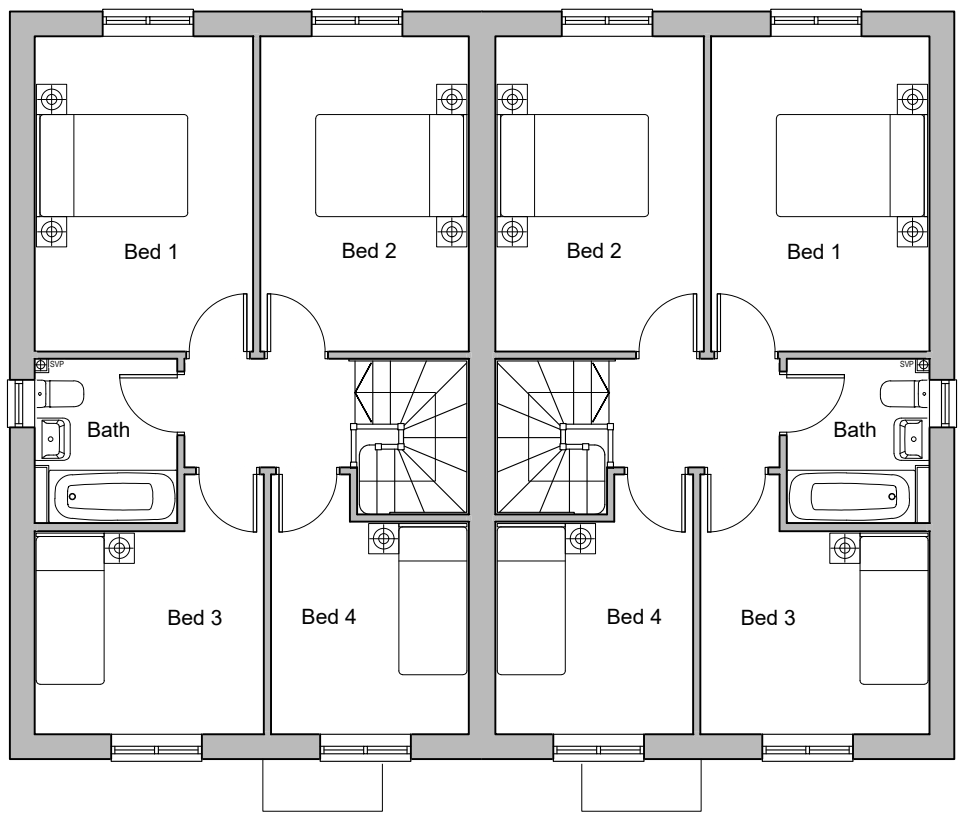

First Floor Plan

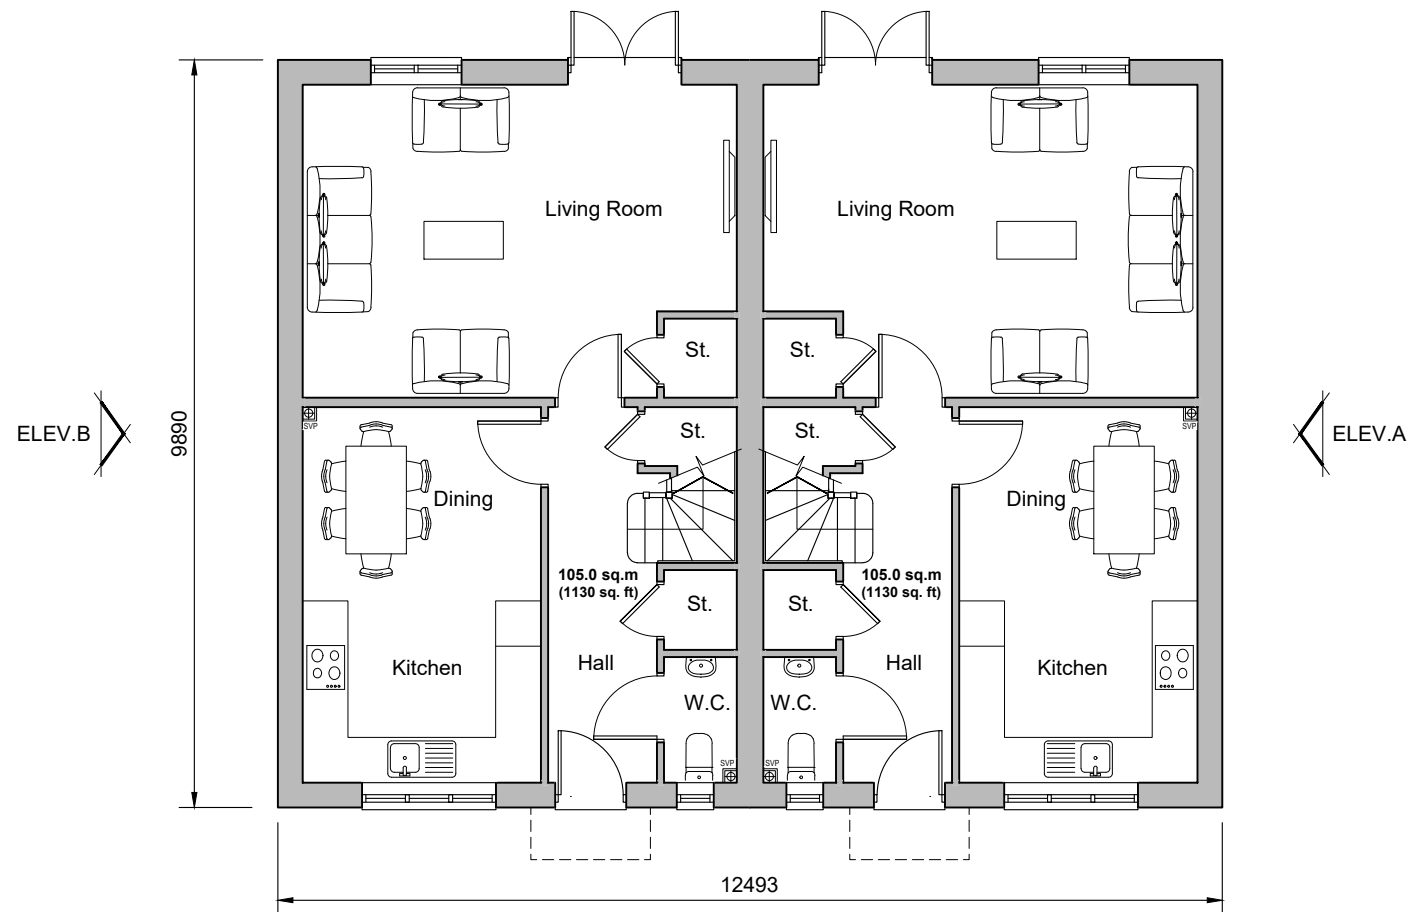


Ground Floor Plan
Plots 109-110




Front Elevation




Rear Elevation

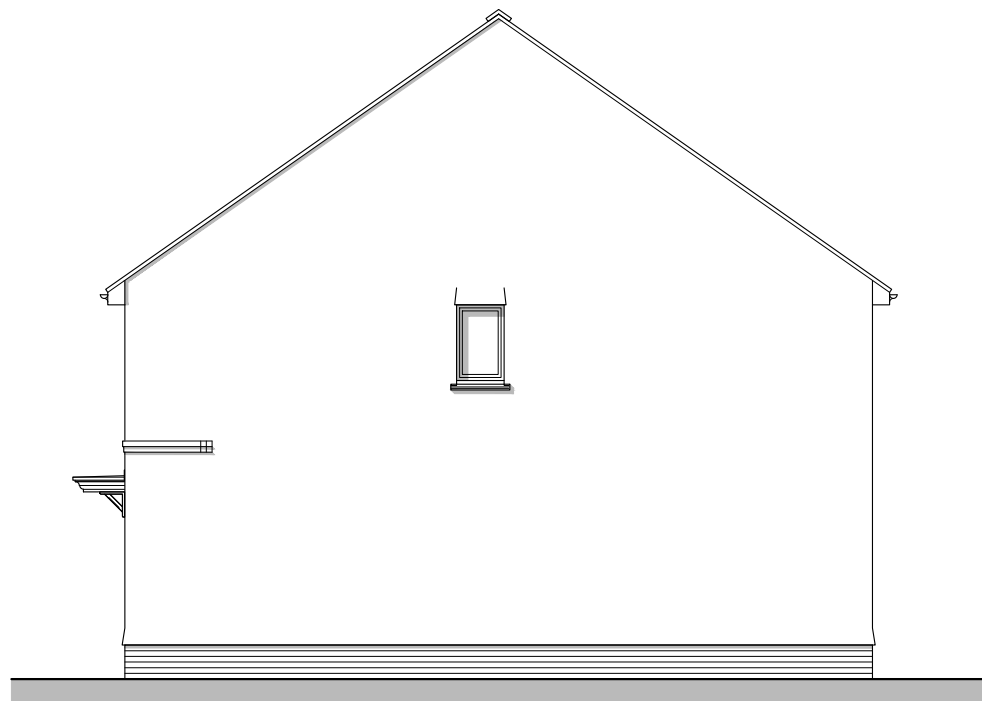

Side Elevation A

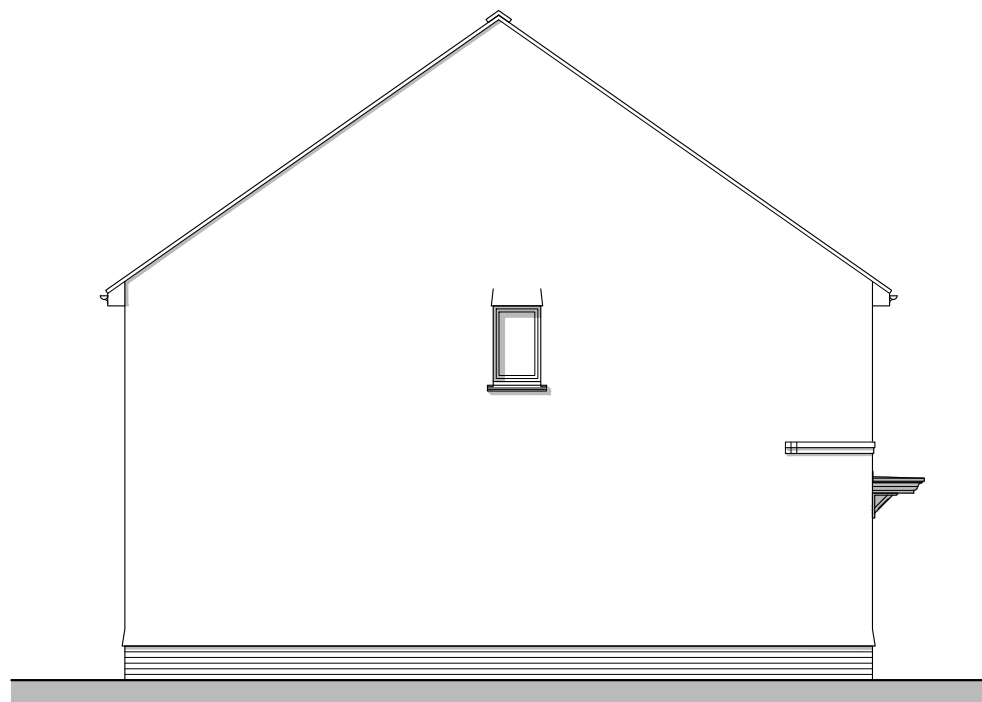

Side Elevation B

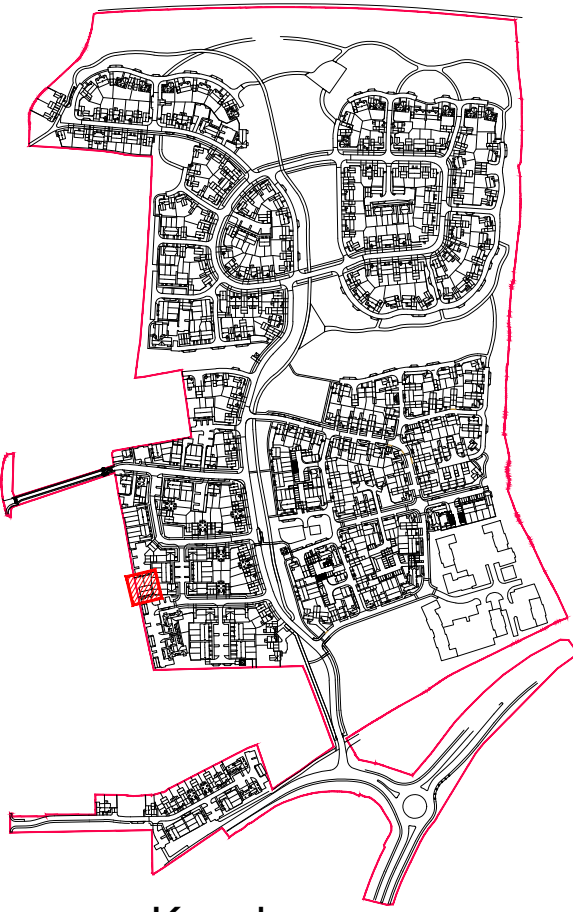

Keyplan

REV.	DATE	REVISIONS:
A	22/04/22	Amendments from site layout changes.

BY	REV.	DATE
AM		

REVISIONS:

BY	REV.	DATE

REVISIONS:

BY	REV.	DATE

STATUS:

Planning

CLIENT:	Rydon Homes Ltd / Gleeson Land	PROJECT:	Land North of Water Lane Angmering
SCALE:	1:100 (A1 ORIGINAL)	DRAWING:	Plots 109-110 Proposed Plans and Elevations
DRAWN:	AM	19271	P122
DATE:	Oct '21		A



architecture planning masterplanning

Broadmede House, Farnham Business Park,
Weydon Lane, Farnham, Surrey GU9 8QT.
info@osparchitecture.com www.osparchitecture.com
Tel: 01252 267878