




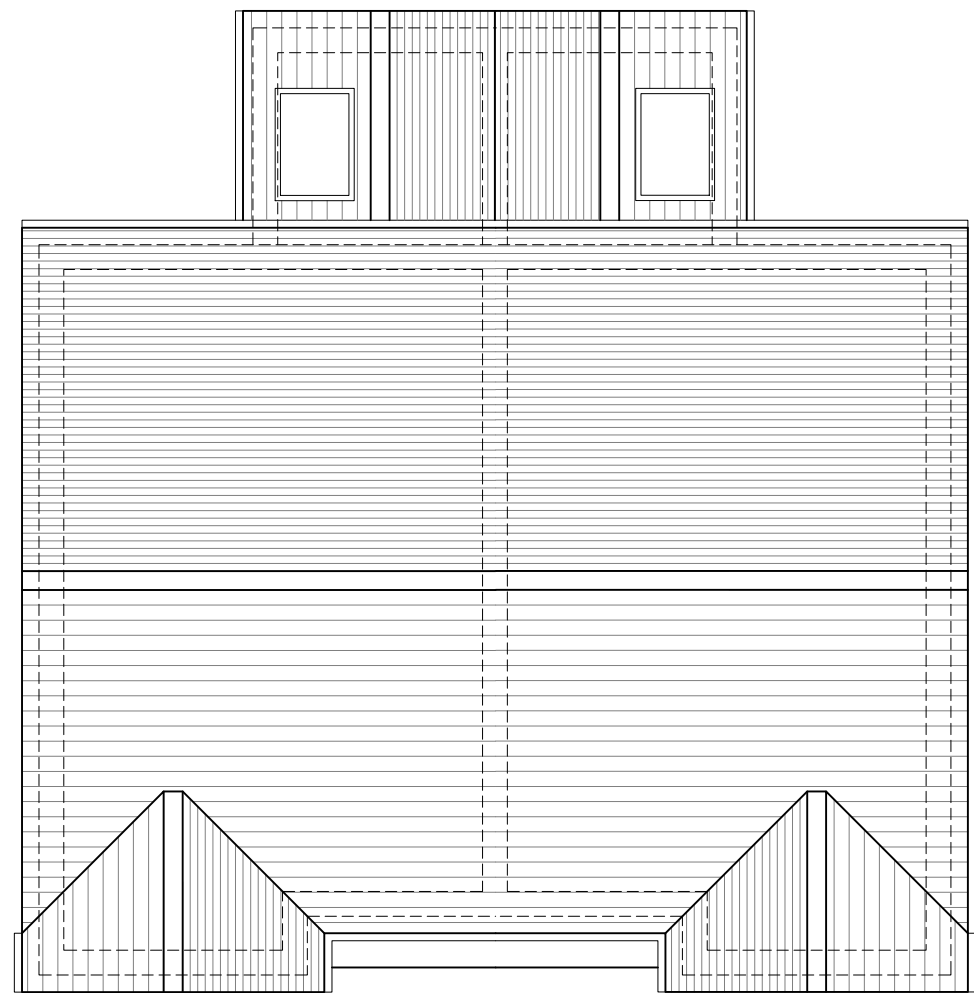

Roof Plan

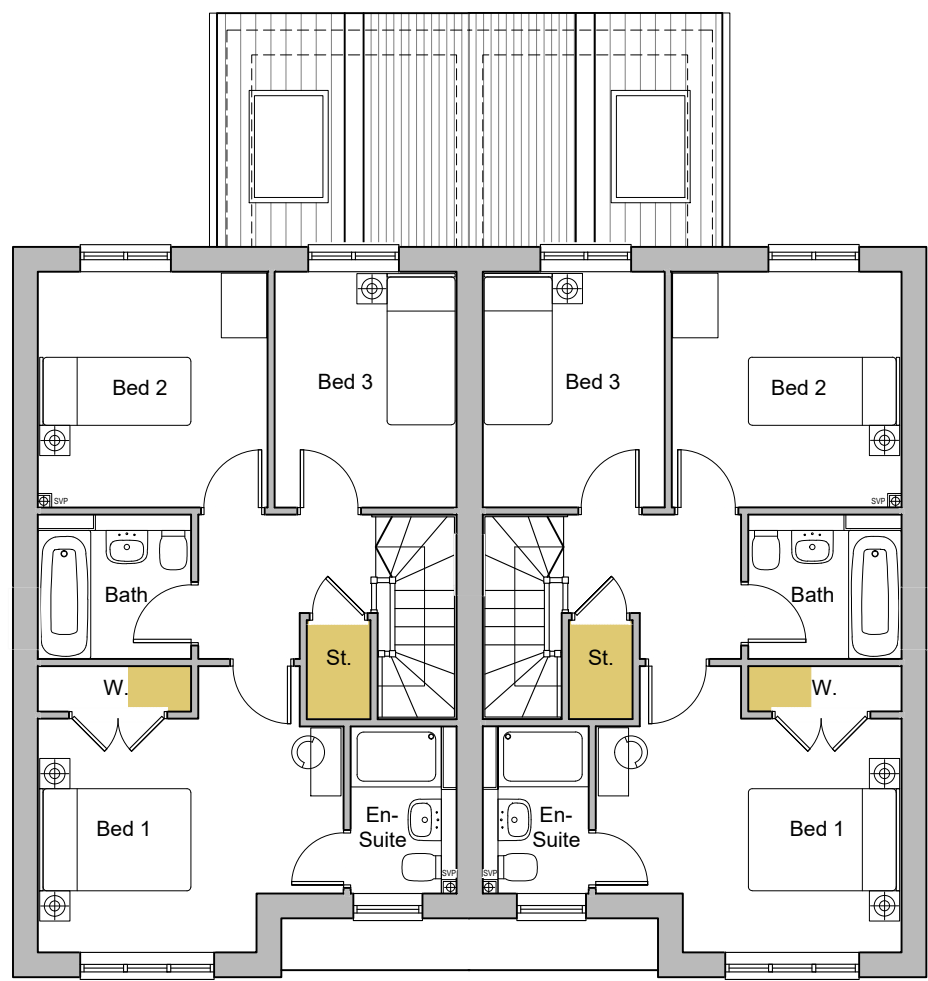

First Floor Plan

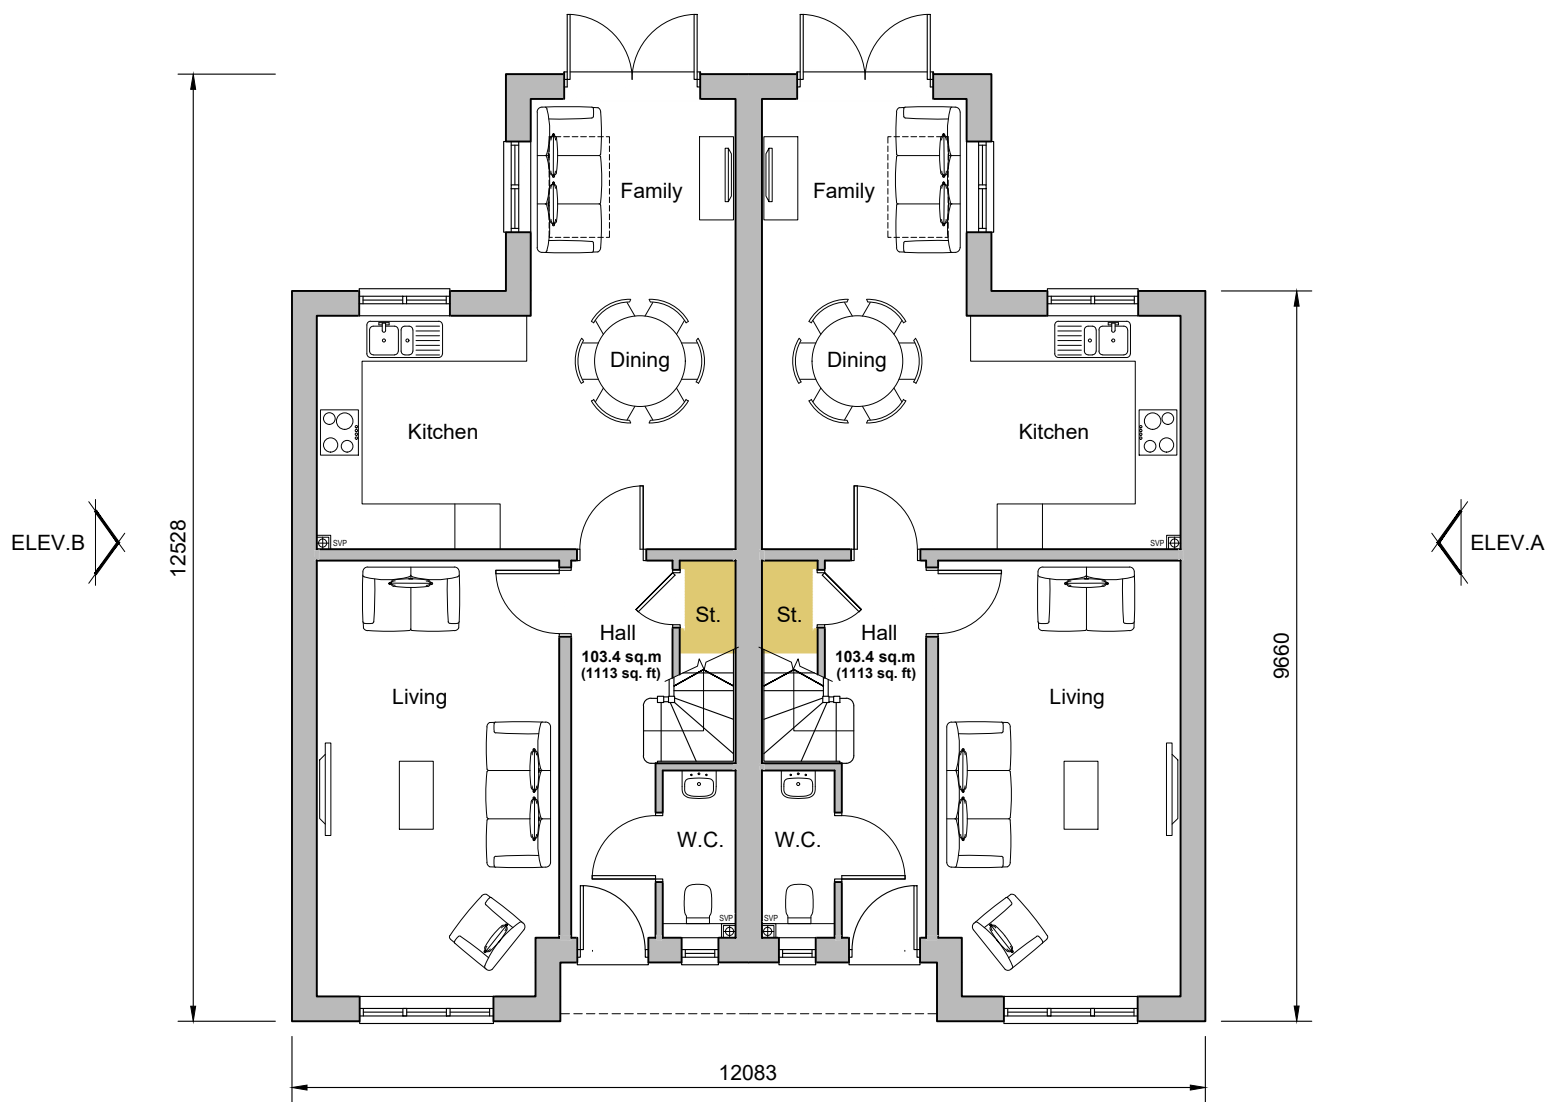


Ground Floor Plan
Plots 84-85



Front Elevation





Rear Elevation

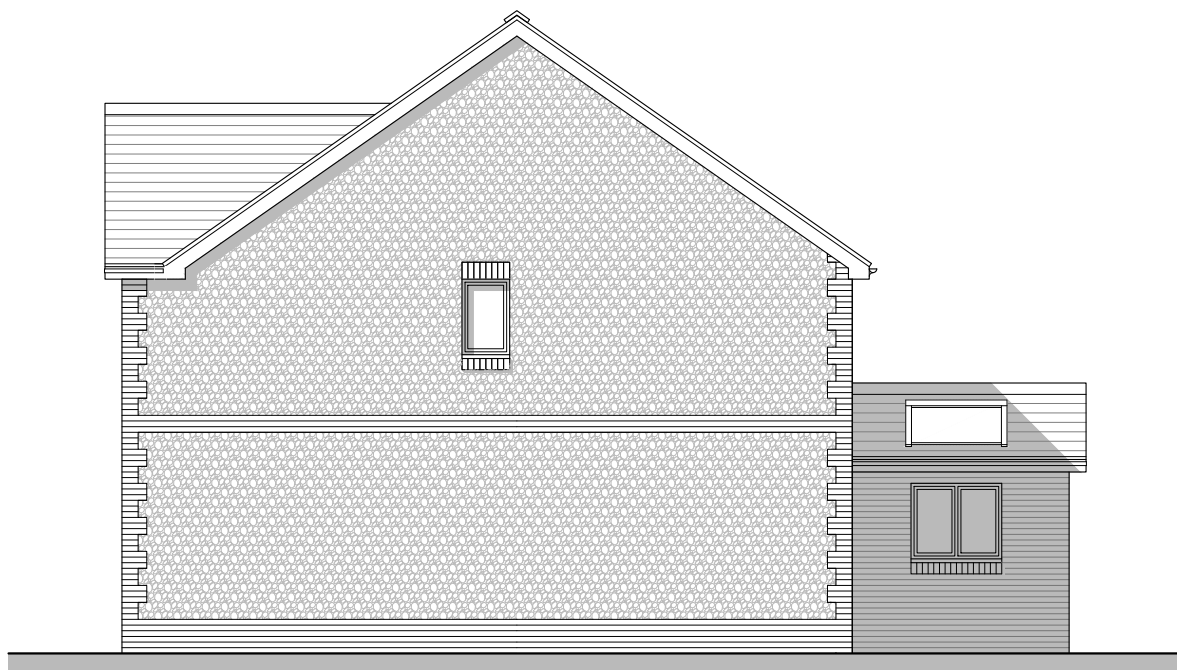

Side Elevation A



Side Elevation B

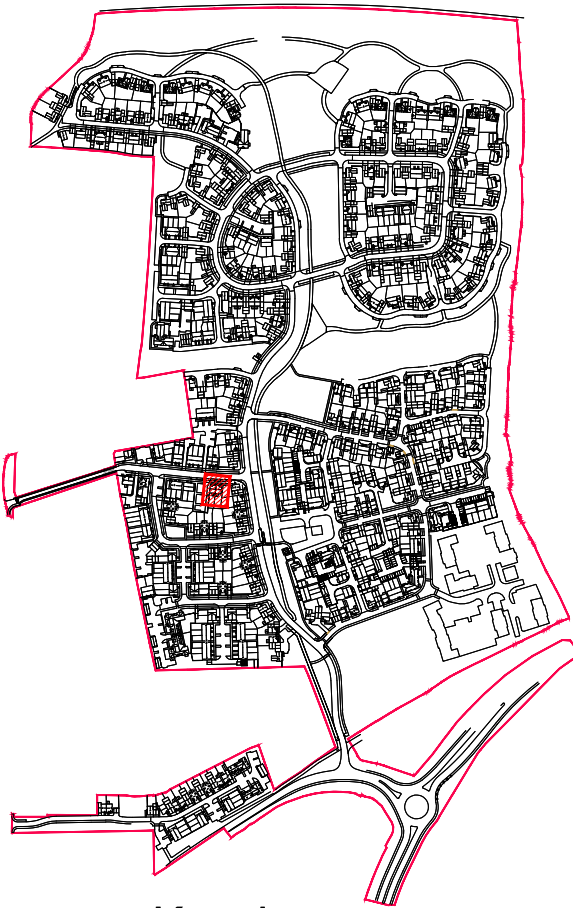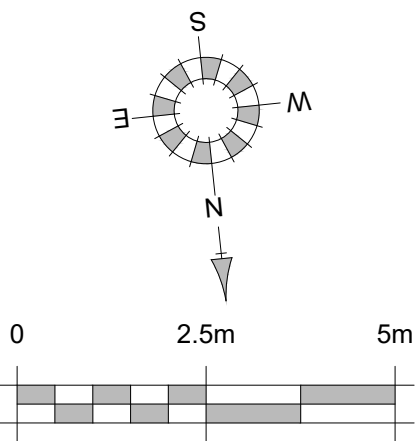

Keyplan

REV.	DATE	REVISIONS:	BY	REV.	DATE	REVISIONS:	BY	REV.	DATE	REVISIONS:	BY	STATUS:
A	22/04/22	Amendments from site layout changes.	AM									
© COPYRIGHT EXISTS ON THE DESIGNS AND INFORMATION SHOWN ON THIS DRAWING. This drawing may be scaled or cross referenced to the scale bar for planning application purposes only. Do not scale for any other purpose, use figured dimensions only. Subject to site survey and all necessary consents. All dimensions to be checked by user and any discrepancies, errors or omissions to be reported to the Architect before work commences. This drawing is to be read in conjunction with all other relevant materials. OS Licence No. 100007327												

Planning

CLIENT: Rydon Homes Ltd / Gleeson Land		PROJECT: Land North of Water Lane Angmering	
SCALE: 1:100 (A1 ORIGINAL)		DRAWING: Plots 84-85 Proposed Plans & Elevations	
DRAWN: AG	19271	P173	A
DATE: Oct '21			



architecture planning masterplanning

Broadmeade House, Farnham Business Park,
Weydon Lane, Farnham, Surrey GU9 8QT.
info@osparchitecture.com www.osparchitecture.com
Tel: 01252 267878

© Copyright 2012/2013 OSPA Limited. All Rights Reserved. Company Registered No. 2876181