




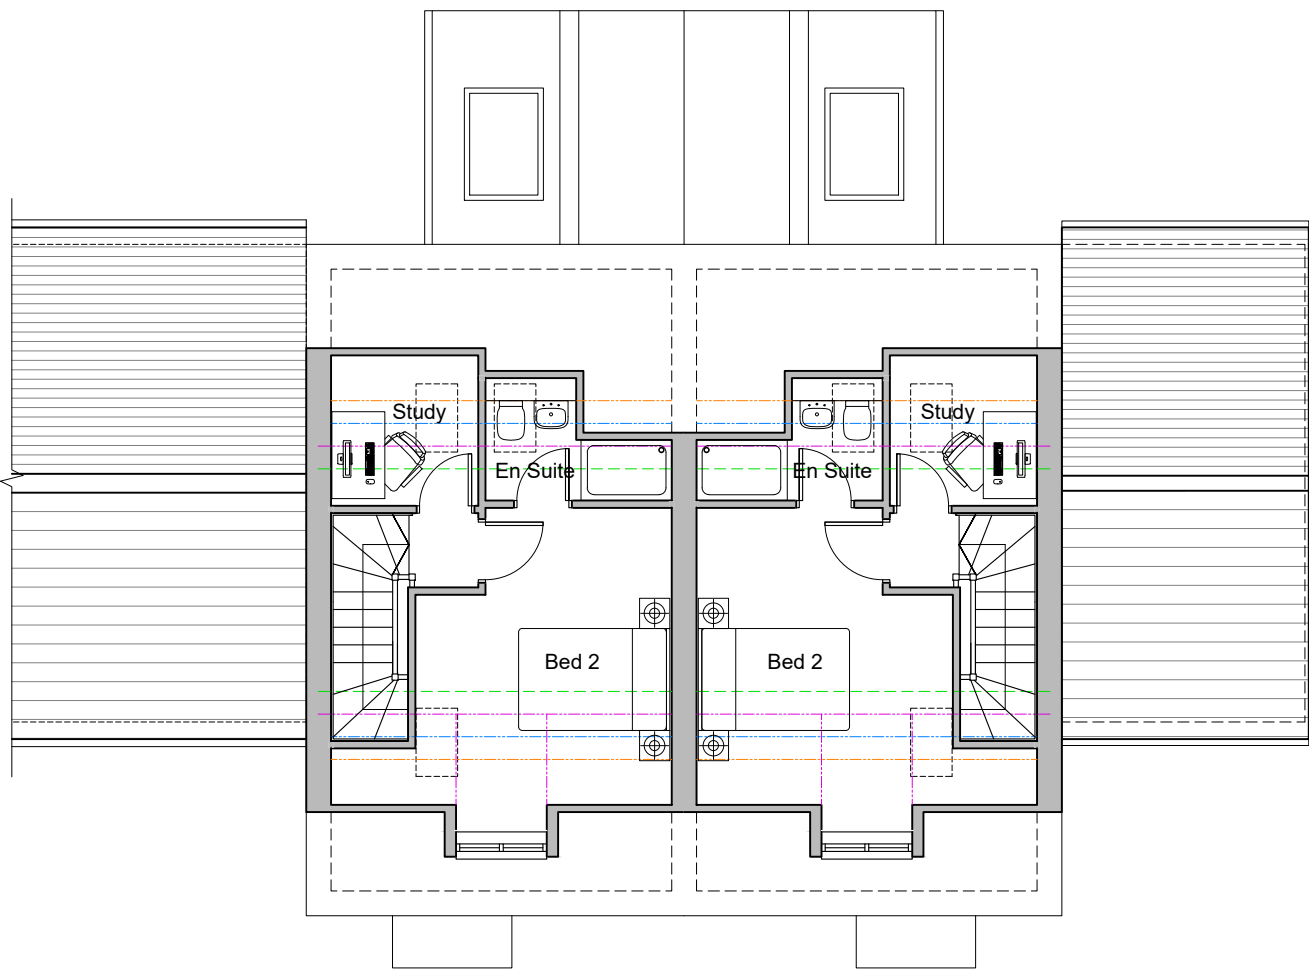

Second Floor Plan

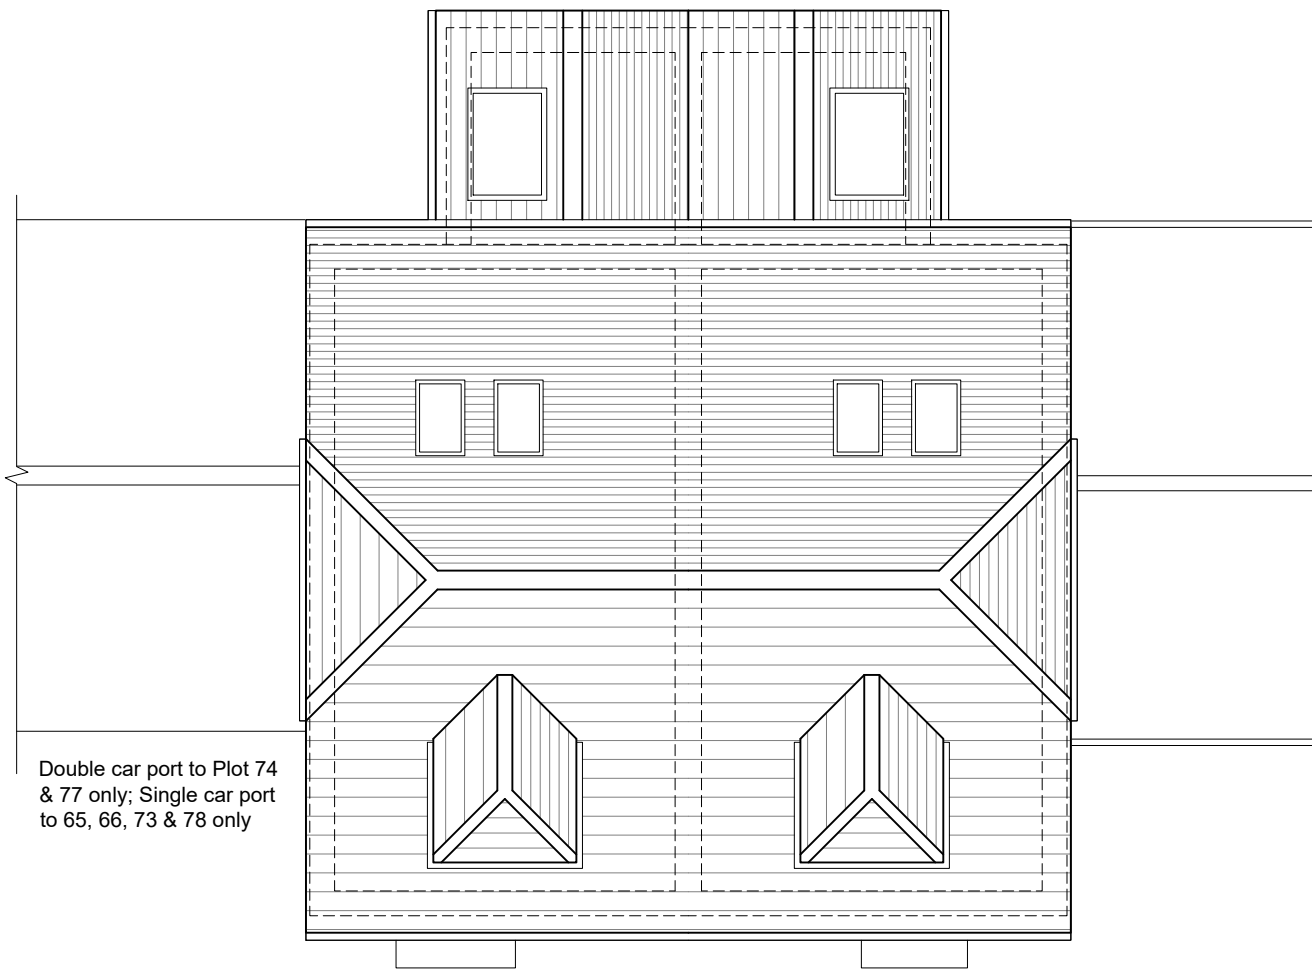

Roof Plan

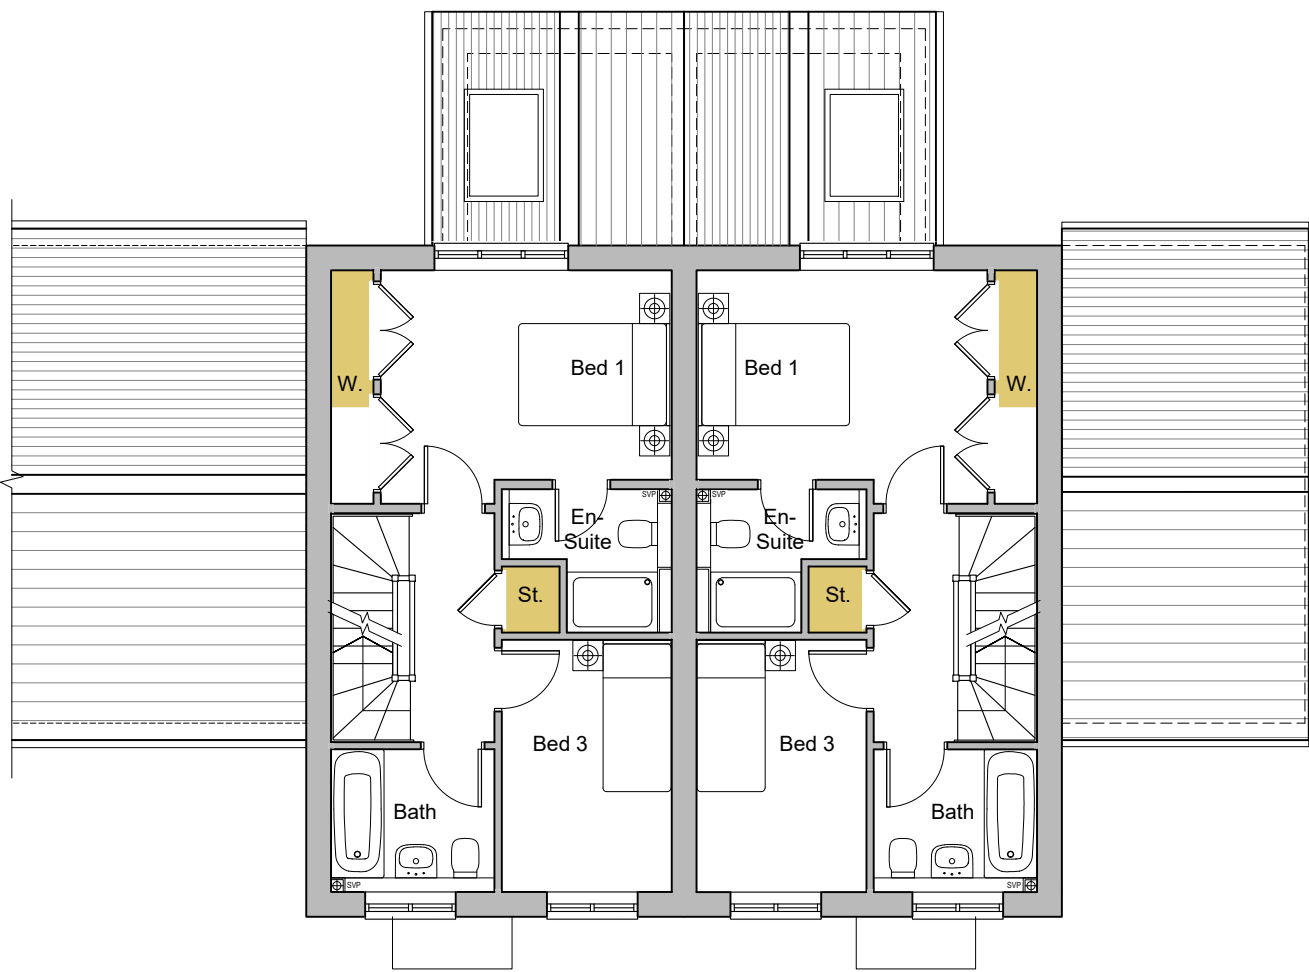


First Floor Plan



Front Elevation



Side Elevation A

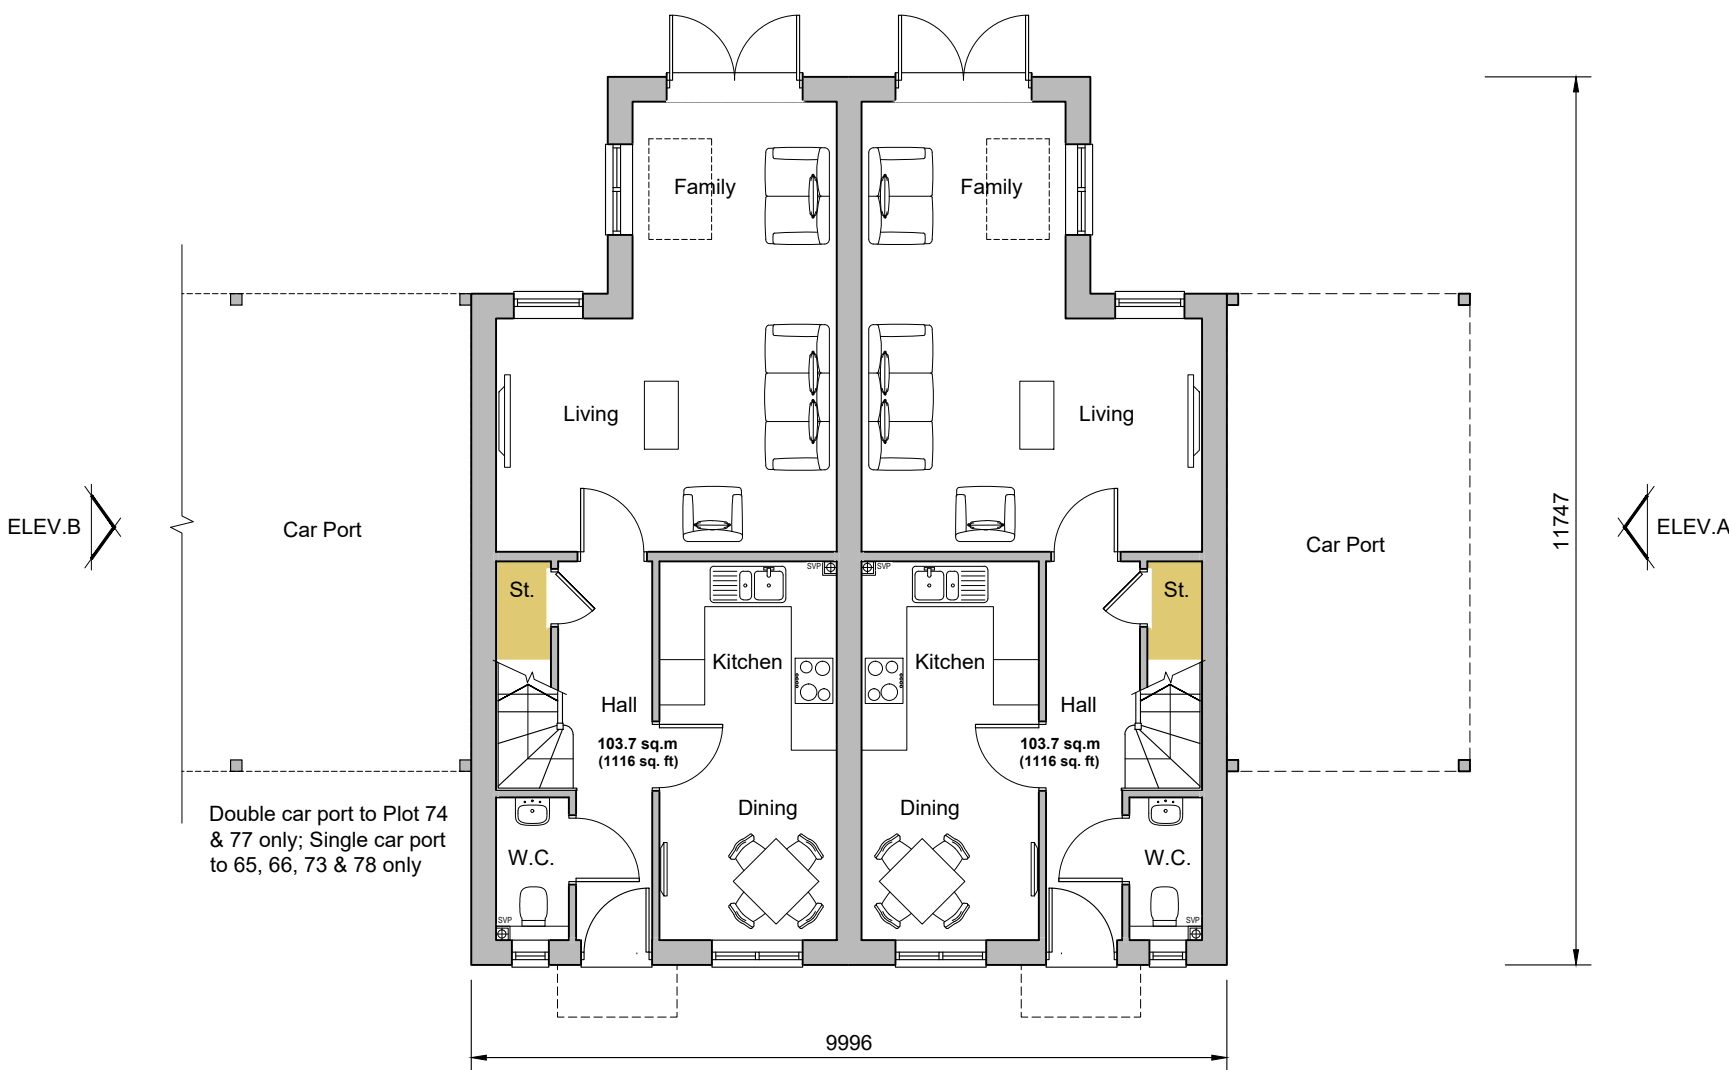


Ground Floor Plan
Plots 65-66, 73-74
Plots 77-78 (handed)




Rear Elevation



Side Elevation B

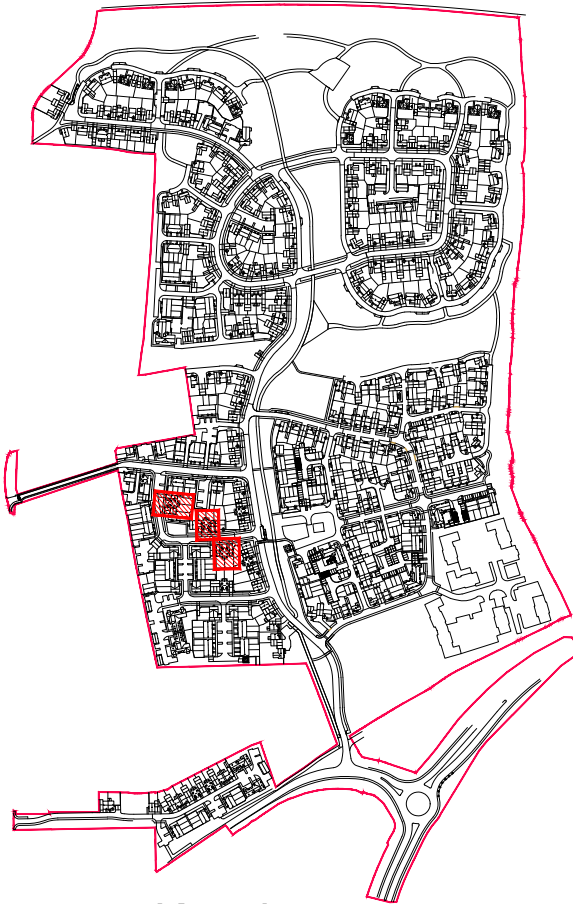

Keyplan

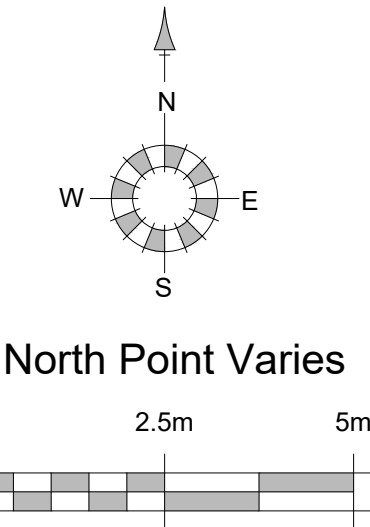

REV.	DATE	REVISIONS:	BY	REV.	DATE	REVISIONS:	BY	REV.	DATE	REVISIONS:	BY	STATUS:
A	09/12/21	Stair windows omitted on first floor plans	BH									
B	22/04/22	Amendments from site layout changes.	AM									

Planning

CLIENT:	Rydon Homes Ltd / Gleeson Land	PROJECT:	Land North of Water Lane Angmering
SCALE:	1:100 (A1 ORIGINAL)	DRAWING:	Plots 65-66, 73-74 & 77-78 Proposed Plans & Elevations
DRAWN:	AG	19271	P175
DATE:	Oct '21		B



architecture planning masterplanning

Broadmeade House, Farnham Business Park,
Weydon Lane, Farnham, Surrey GU9 9QT.
info@osparchitecture.com www.osparchitecture.com
Tel: 01252 287878

©2021 OSP Architecture Limited. Company Registration No. 101007327