




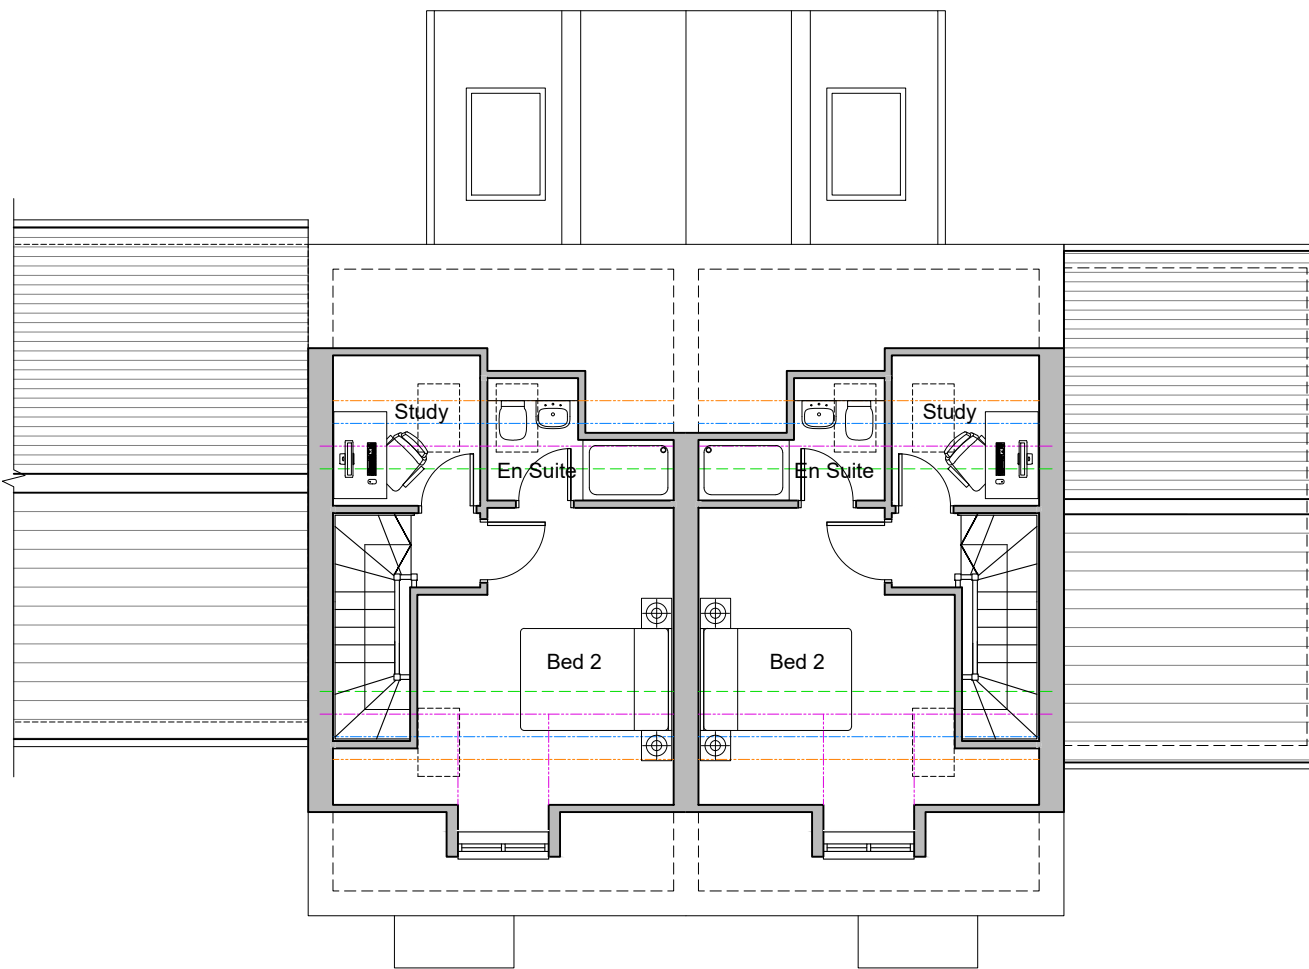

Second Floor Plan

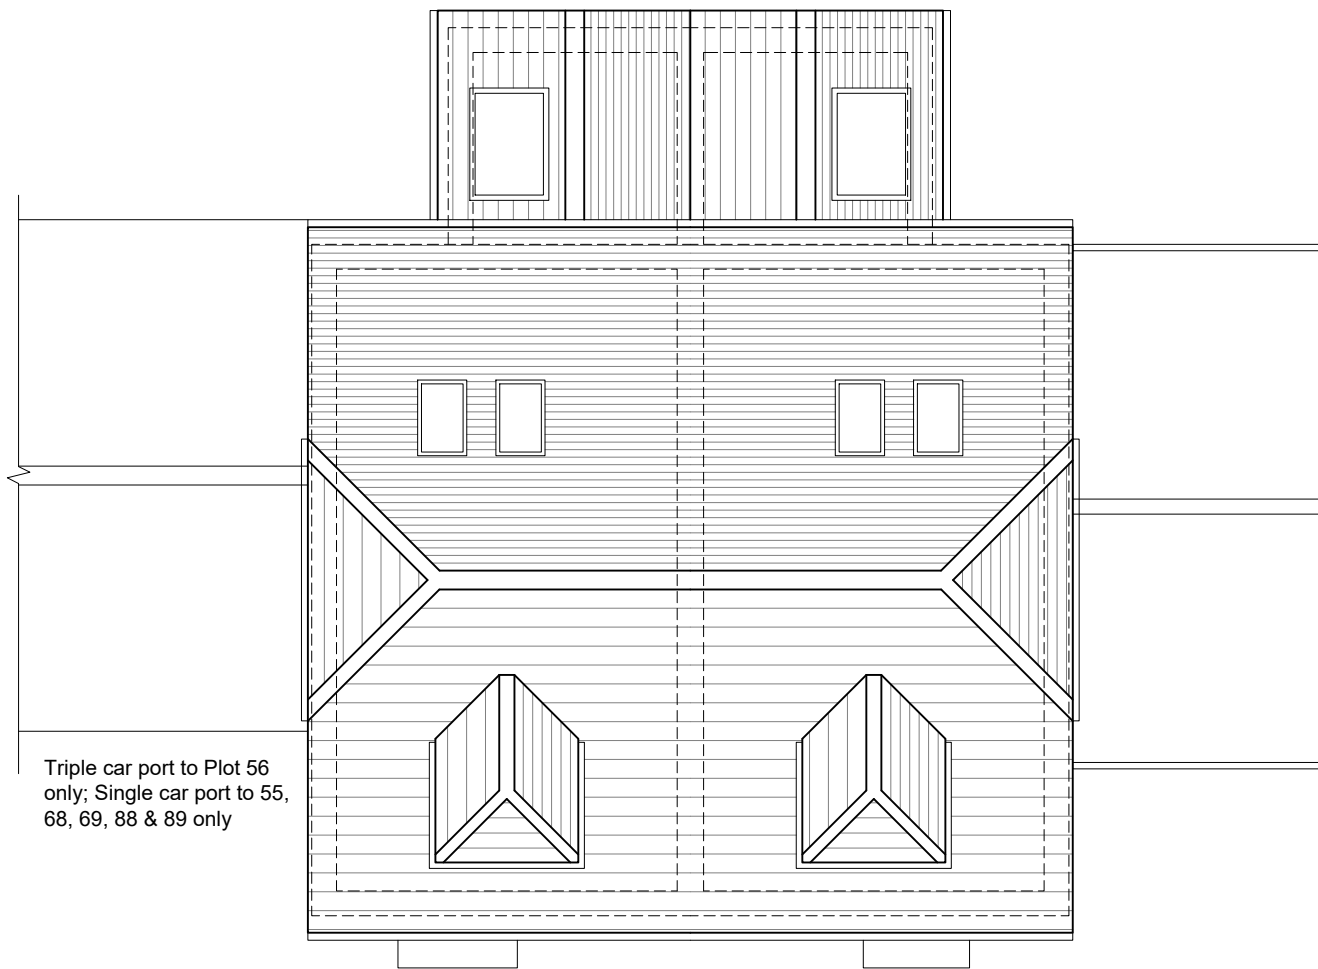


Roof Plan

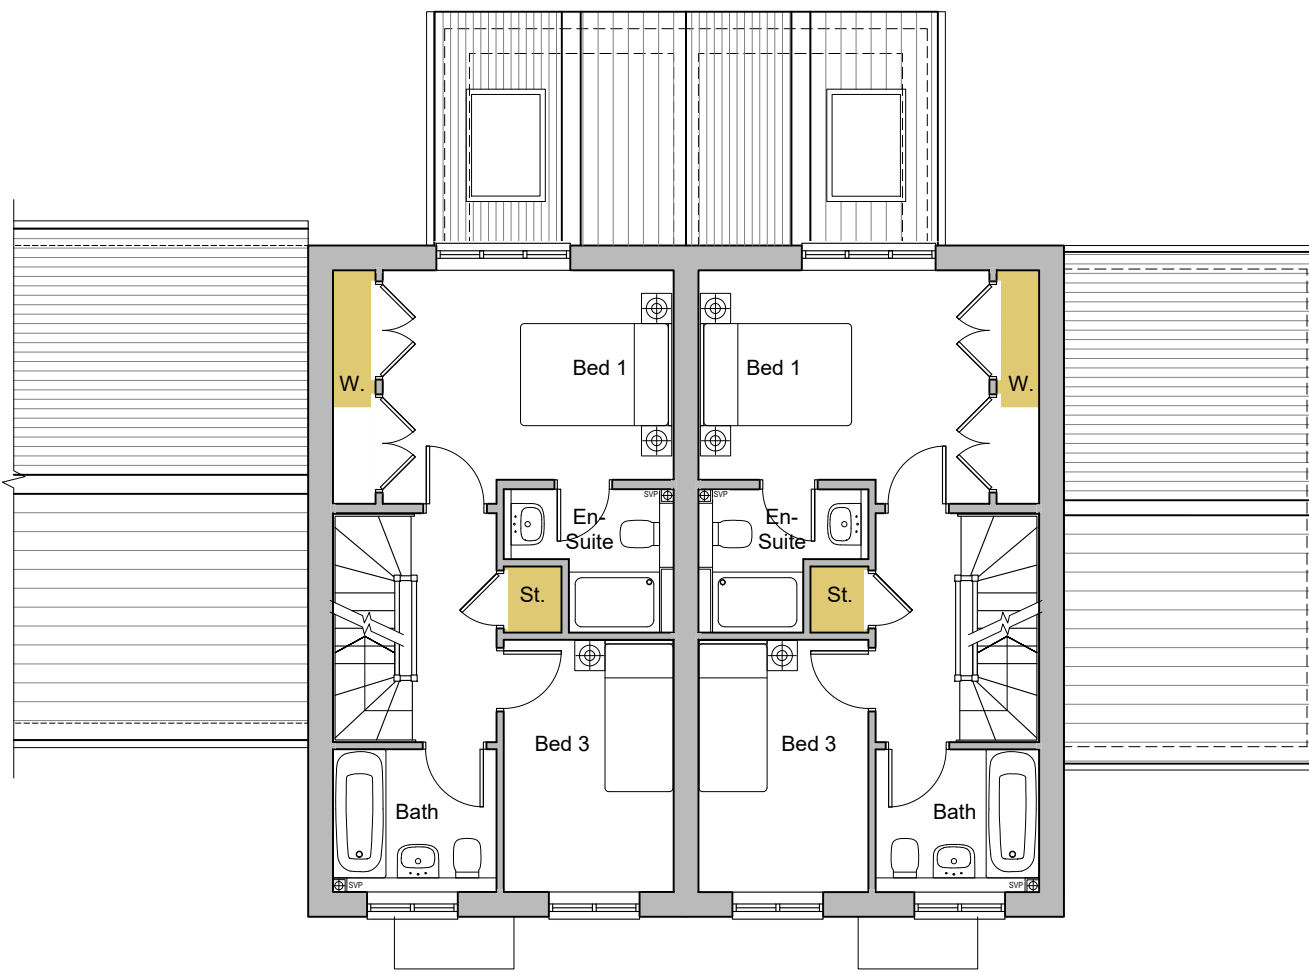


First Floor Plan



Front Elevation

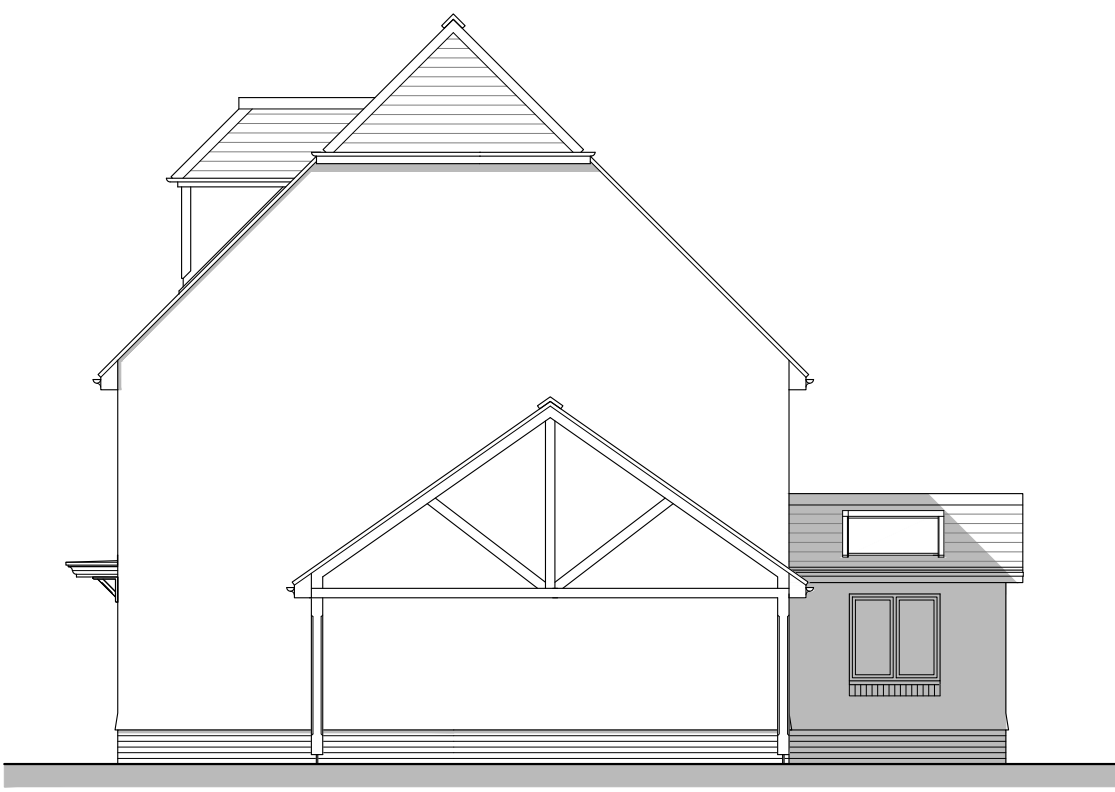

Side Elevation A

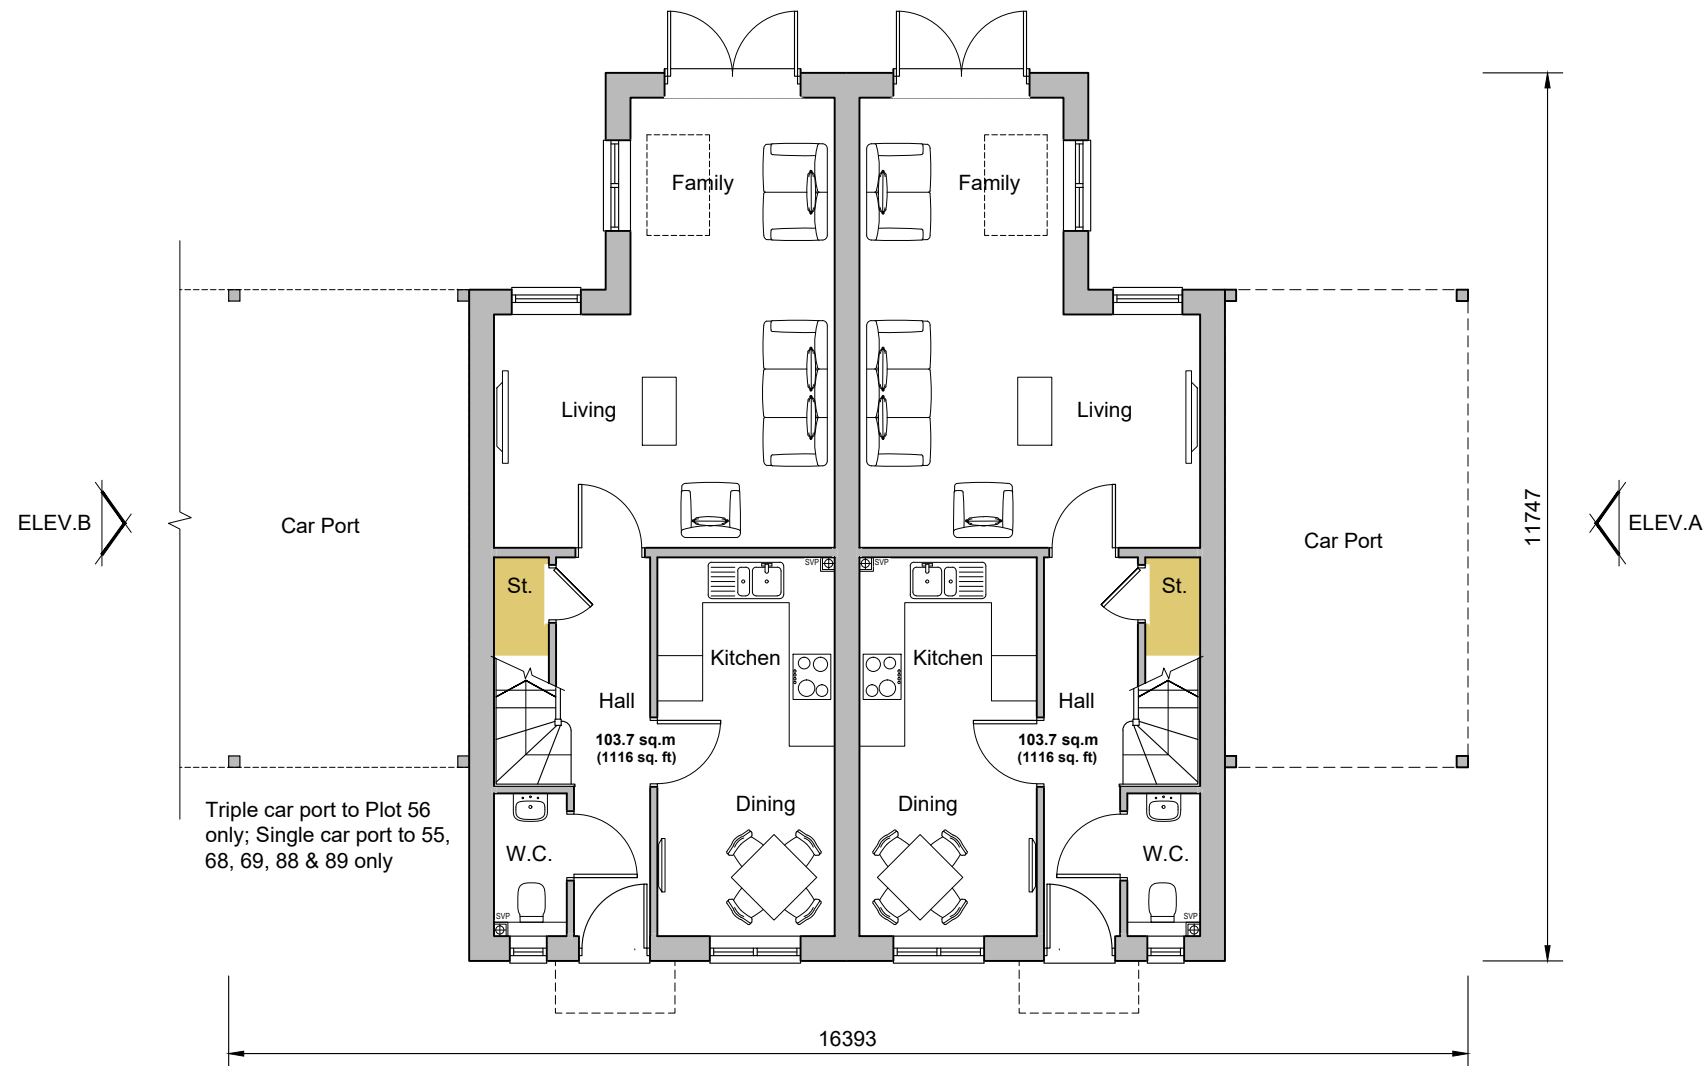


Ground Floor Plan
Plots 7-8, 9-10, 55-56, 68-69, 88-89




Rear Elevation



Side Elevation B

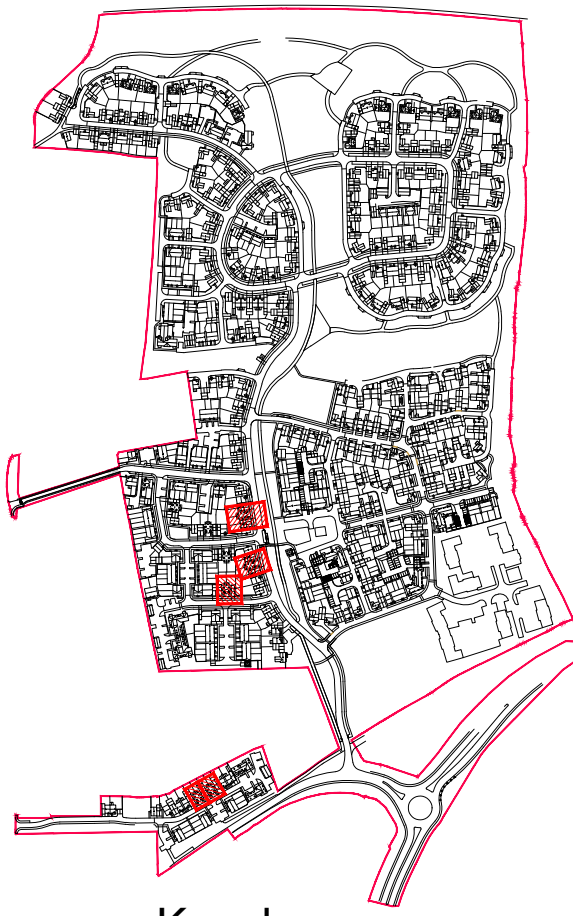

Keyplan

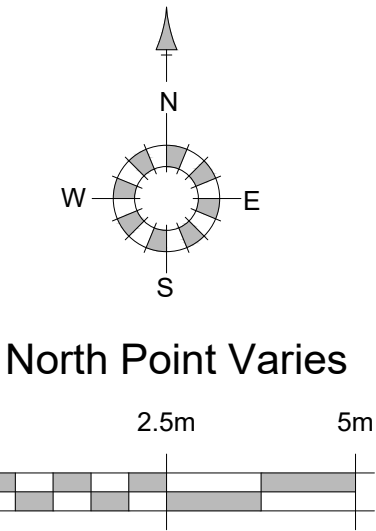

Planning

REV.	DATE	REVISIONS:	BY	REV.	DATE	REVISIONS:	BY	REV.	DATE	REVISIONS:	BY	STATUS:
A	22/04/22	Amendments from site layout changes.	AM									

CLIENT:	Rydon Homes Ltd / Gleeson Land	PROJECT:	Land North of Water Lane Angmering
SCALE:	1:100 (A1 ORIGINAL)	DRAWING:	Plots 7-8, 9-10, 55-56, 68-69 & 88-89 Proposed Plans & Elevations
DRAWN:	AG	19271	P176
DATE:	Oct '21		A



architecture planning masterplanning

Broadmeade House, Farnham Business Park,
Weydon Lane, Farnham, Surrey GU9 9QT.
info@osparchitecture.com www.osparchitecture.com
Tel: 01252 267878