




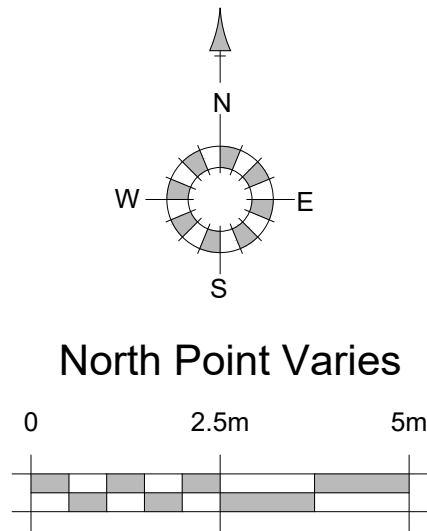

Roof Plan

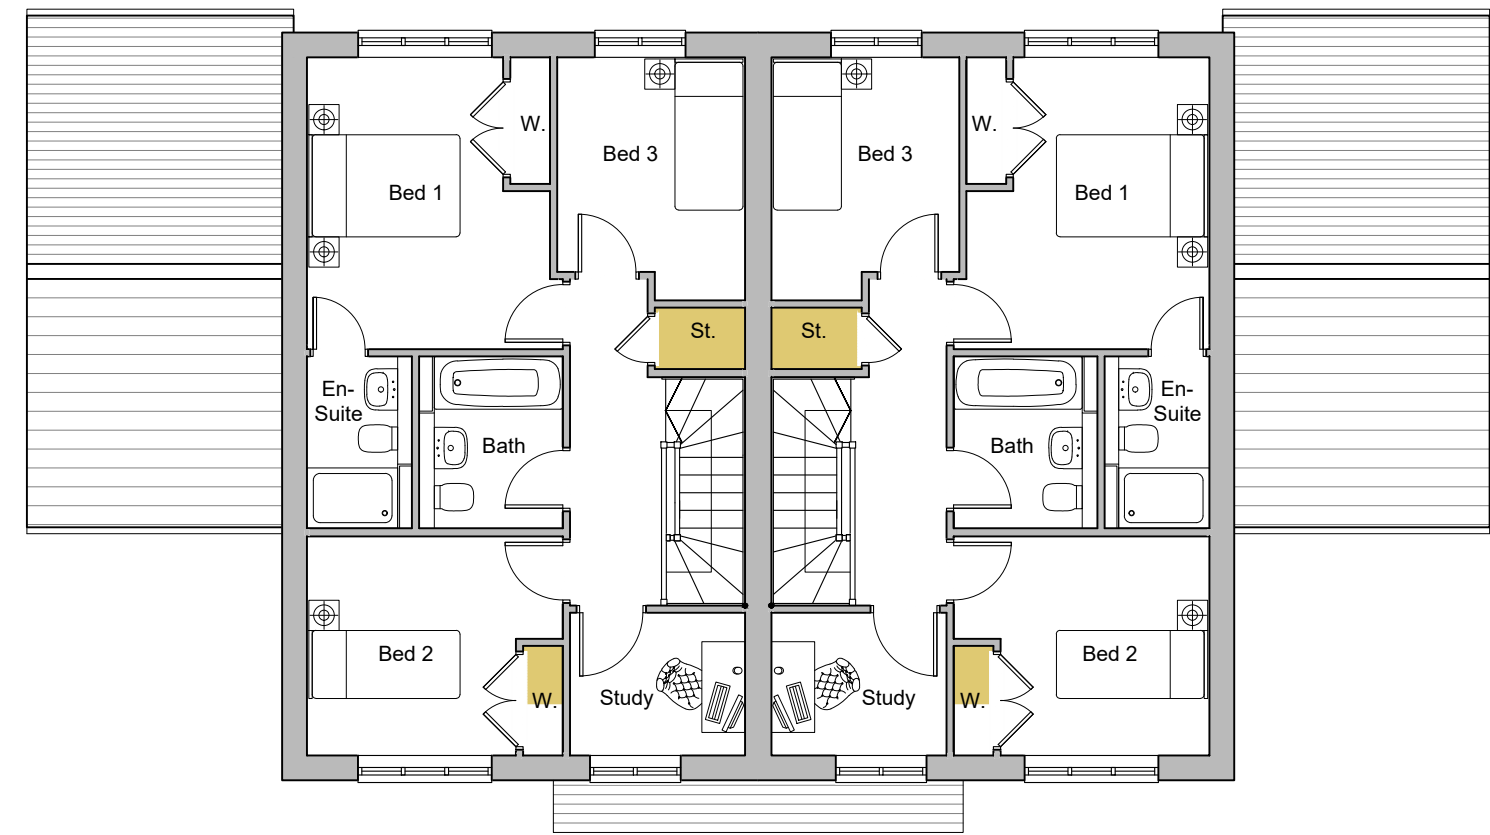

First Floor Plan

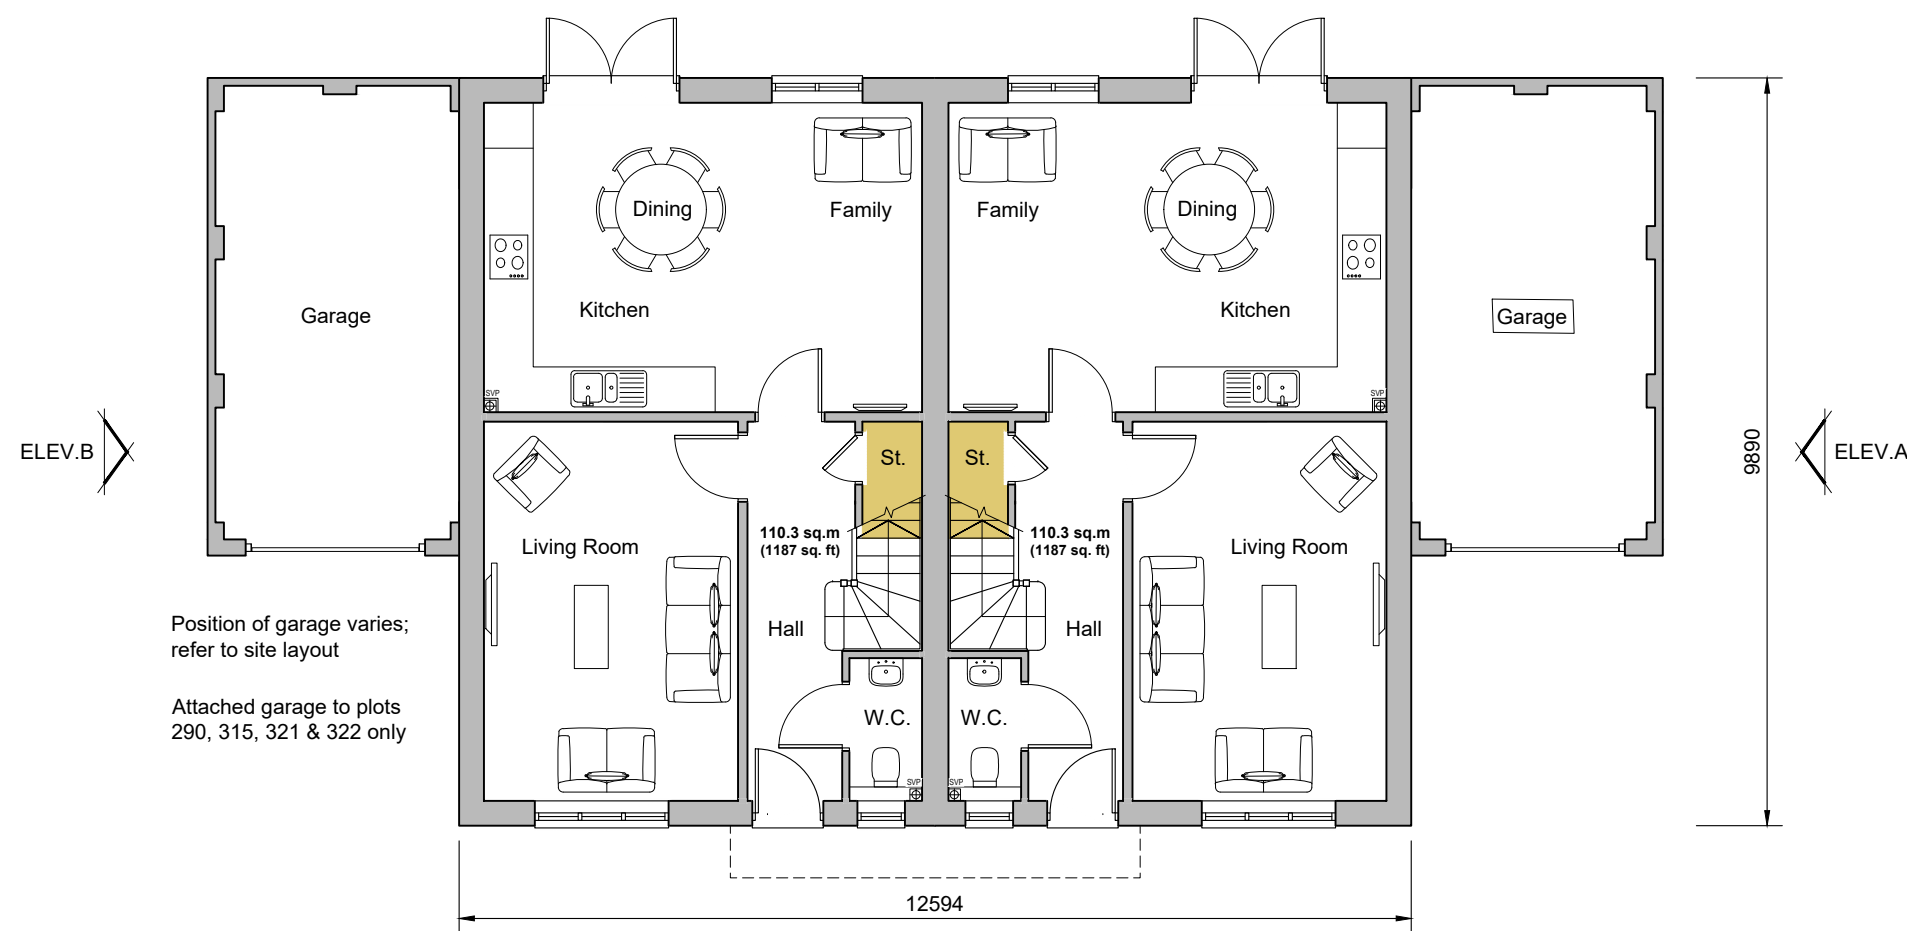


Ground Floor Plan

Plots 279-280, 289-290, 312-313, 315-316, 317-318, 321-322 & 344-345



Front Elevation

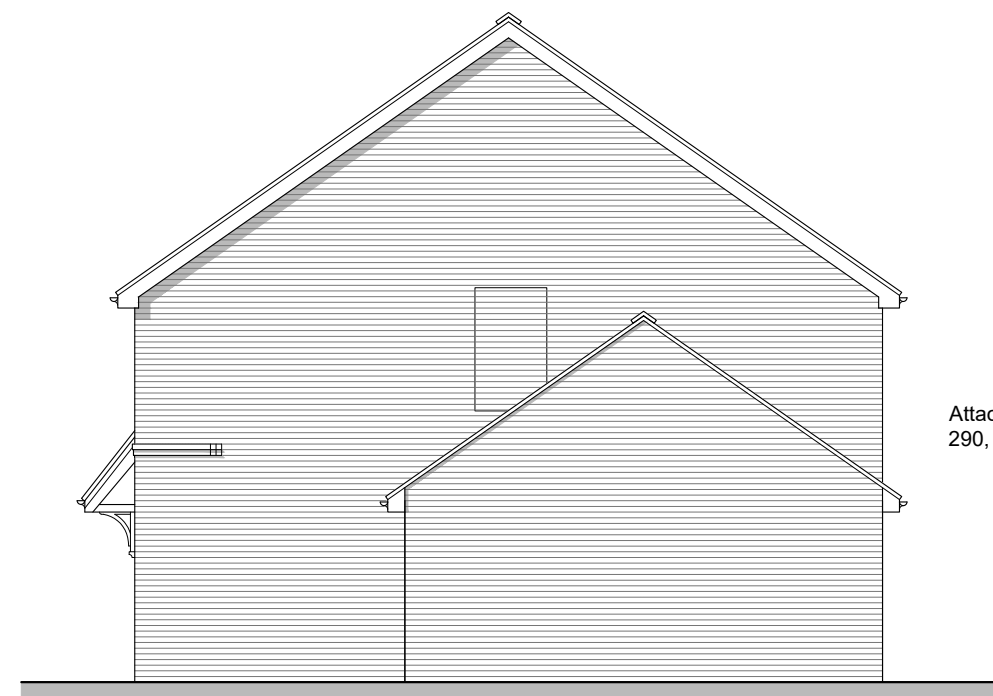


Side Elevation A



Rear Elevation



Side Elevation B

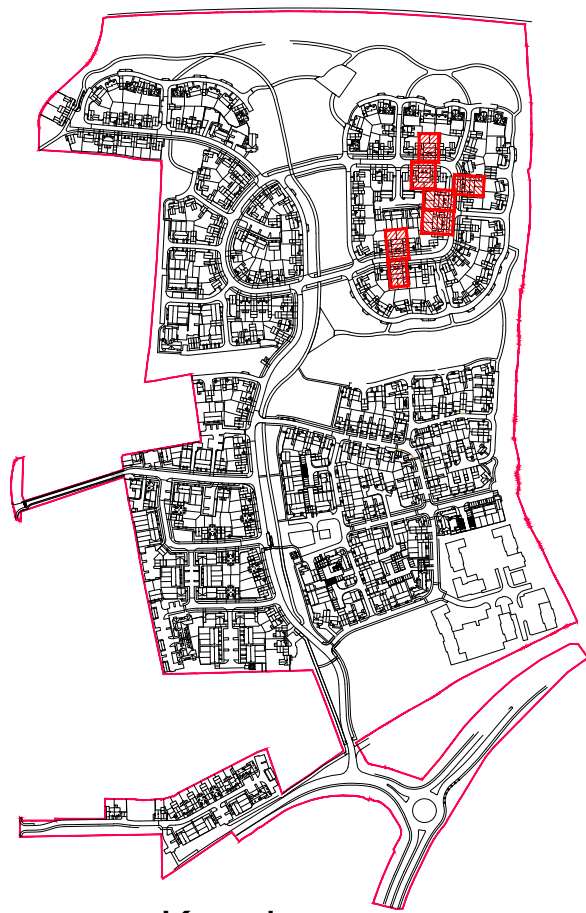


Keyplan

REV.	DATE	REVISIONS:	BY	REV.	DATE	REVISIONS:	BY	REV.	DATE	REVISIONS:	BY	STATUS:
A	22/04/22	Amendments from site layout changes.	AM									

Planning

CLIENT:	Rydon Homes Ltd / Gleeson Land	PROJECT:	Land North of Water Lane Angmering
SCALE:	1:100 (A1 ORIGINAL)	DRAWING:	Plots 279-280, 289-290, 312-313, 315-316, 317-318, 321-322 & 344-345 Proposed Plans & Elevations
DRAWN:	AG	19271	P178
DATE:	Oct '21		A

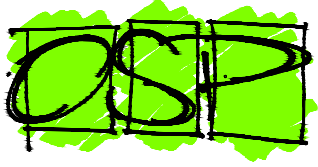

architecture planning masterplanning

Broadmeade House, Farnham Business Park,
Weydon Lane, Farnham, Surrey GU9 9QT.
info@osparchitecture.com www.osparchitecture.com
Tel: 01252 267878