




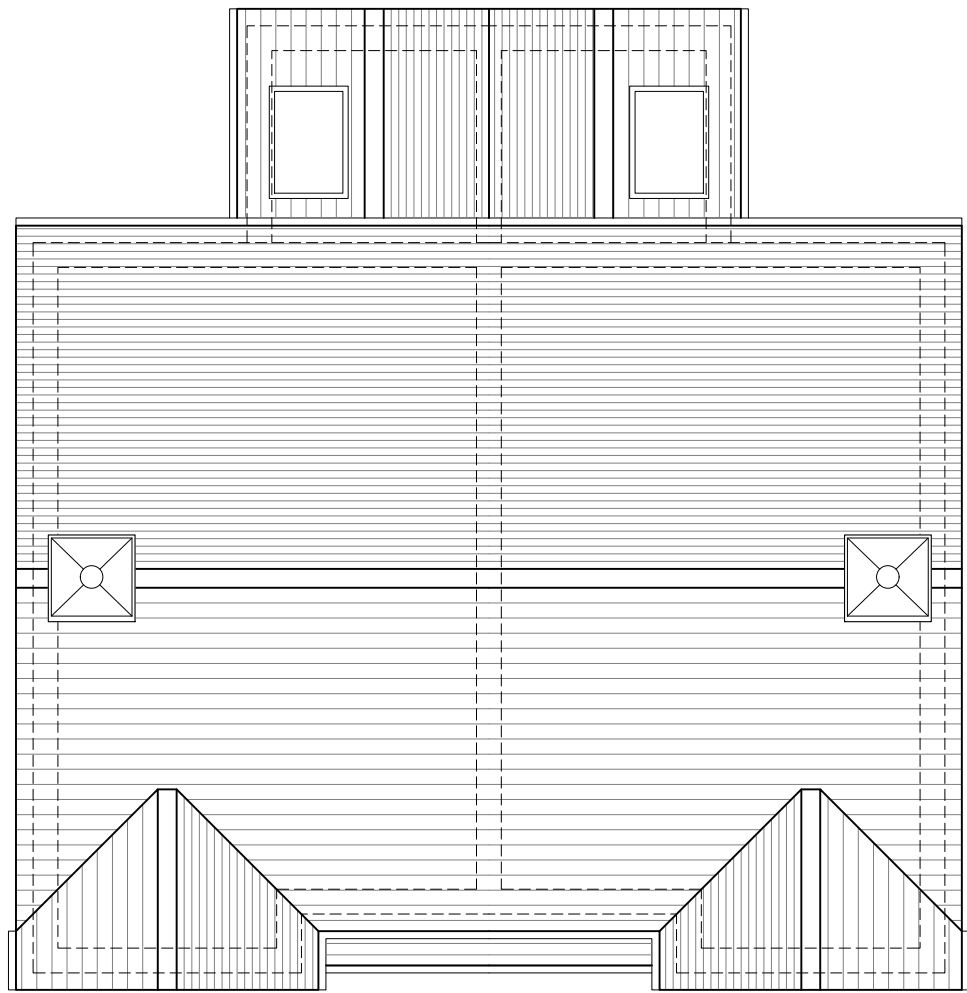

Roof Plan

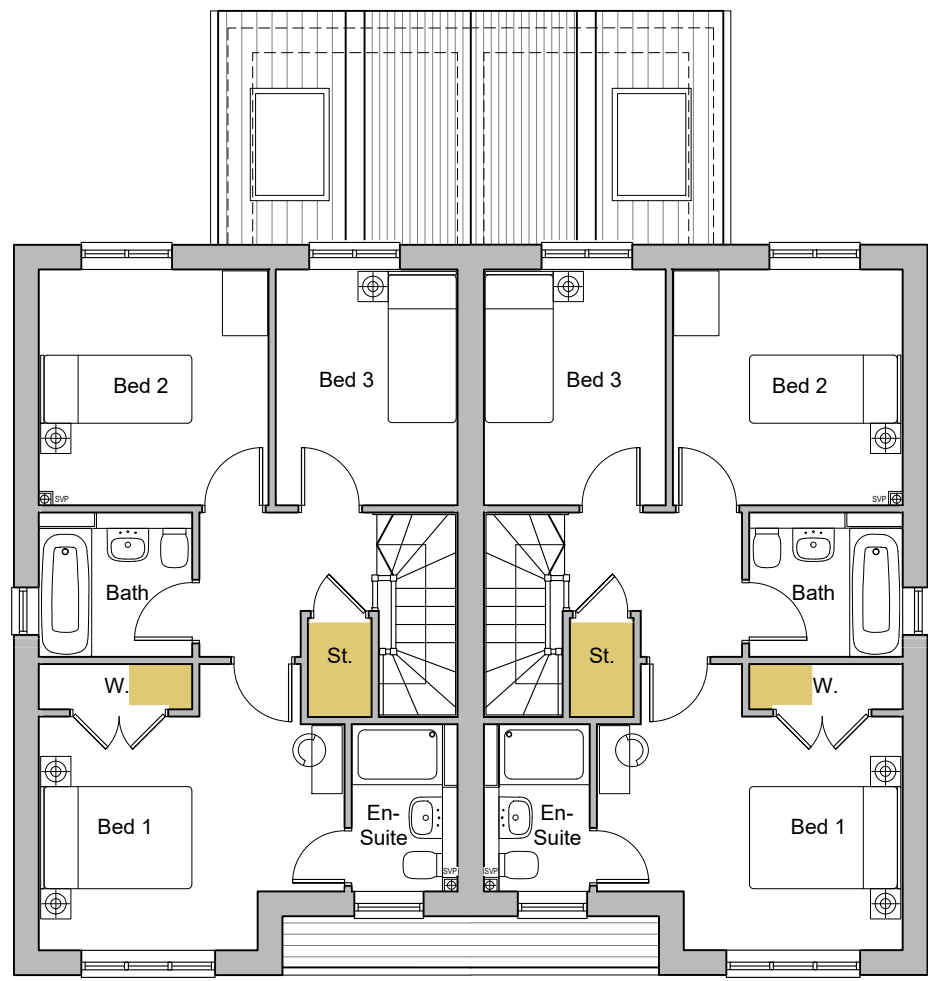

First Floor Plan

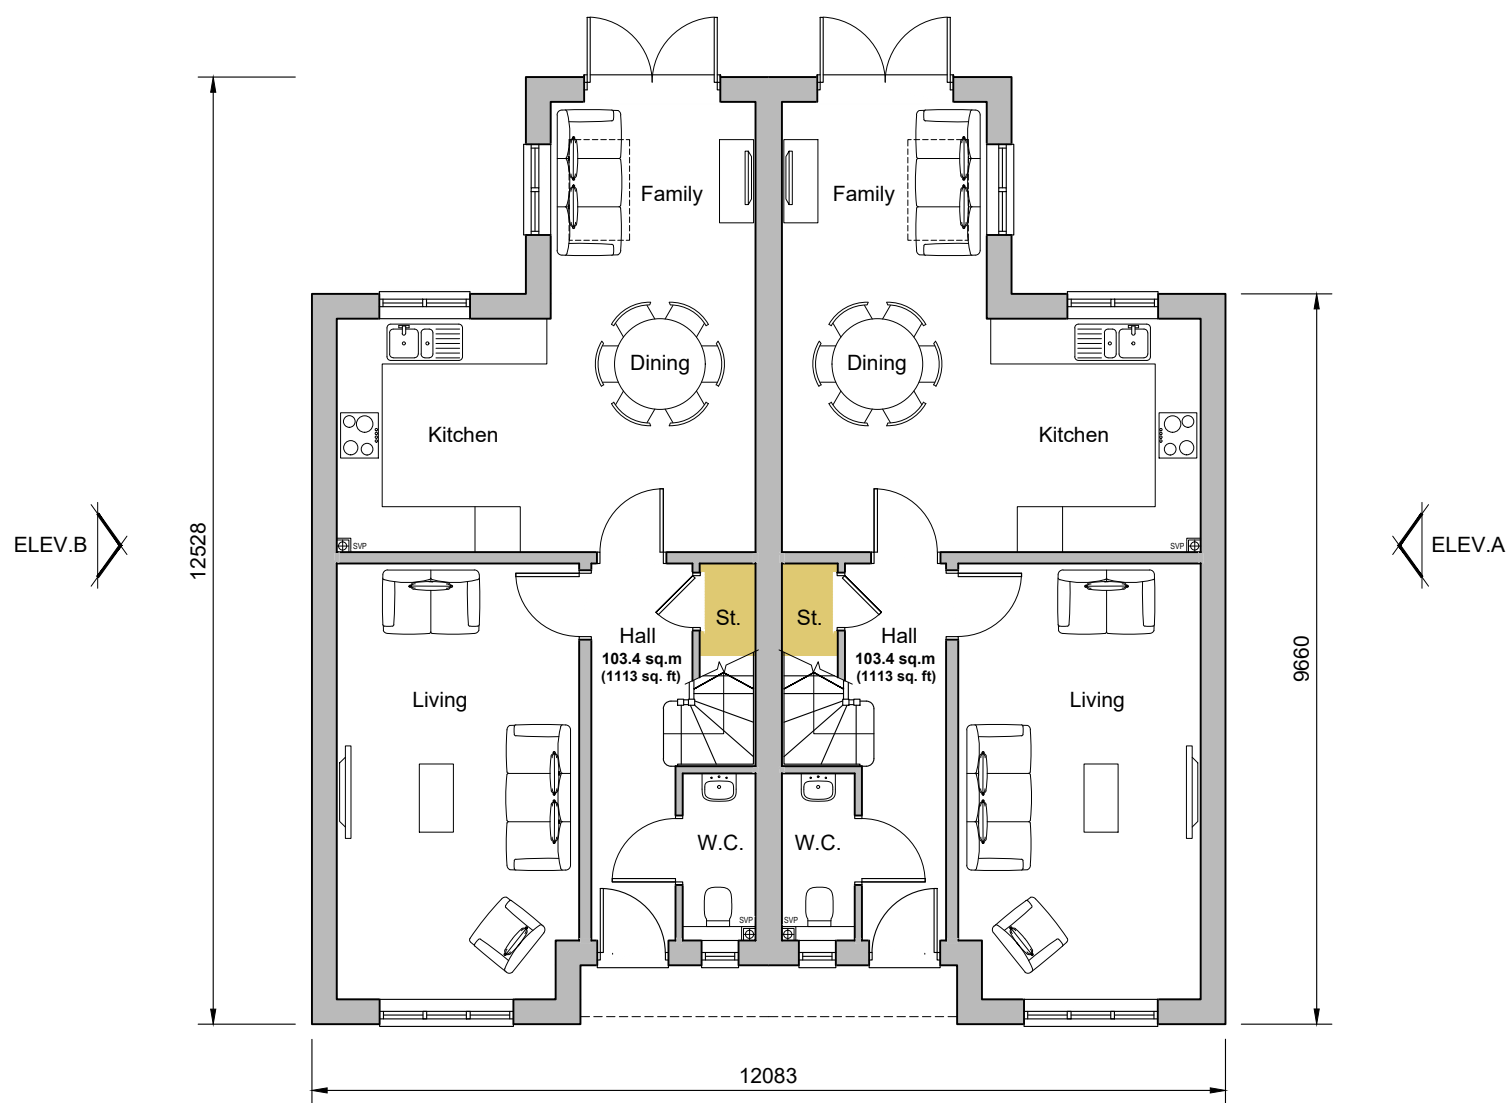

Ground Floor Plan
Plots 287-288



Front Elevation





Rear Elevation



Side Elevation A



Side Elevation B

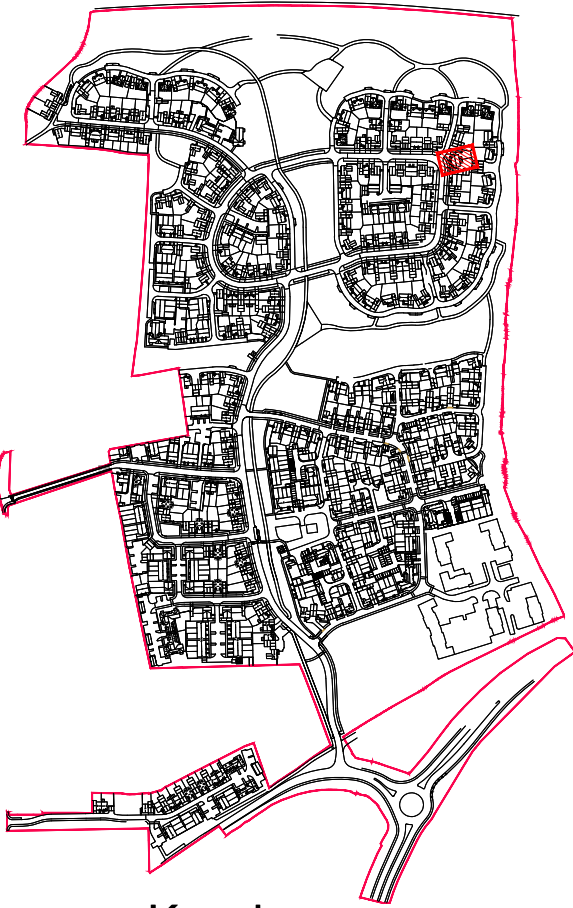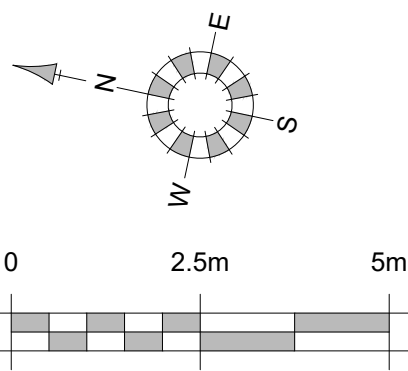

Keyplan

REV.	DATE	REVISIONS:	BY	REV.	DATE	REVISIONS:	BY	REV.	DATE	REVISIONS:	BY	STATUS:

Planning

CLIENT:	Rydon Homes Ltd / Gleeson Land	PROJECT:	Land North of Water Lane Angmering
SCALE:	1:100 (A1 ORIGINAL)	DRAWING:	Plots 287-288 Proposed Plans & Elevations
DRAWN:	AG	19271	P186
DATE:	Apr '22	-	-



architecture planning masterplanning

Broadmeade House, Farnham Business Park,
Weydon Lane, Farnham, Surrey GU9 9QT.
info@osparchitecture.com www.osparchitecture.com
Tel: 01252 287878