




Skelling Heights	
1500 Skelling Line	—
1800 Skelling Line	—
2100 Skelling Line	—
2400 Ceiling Line	—

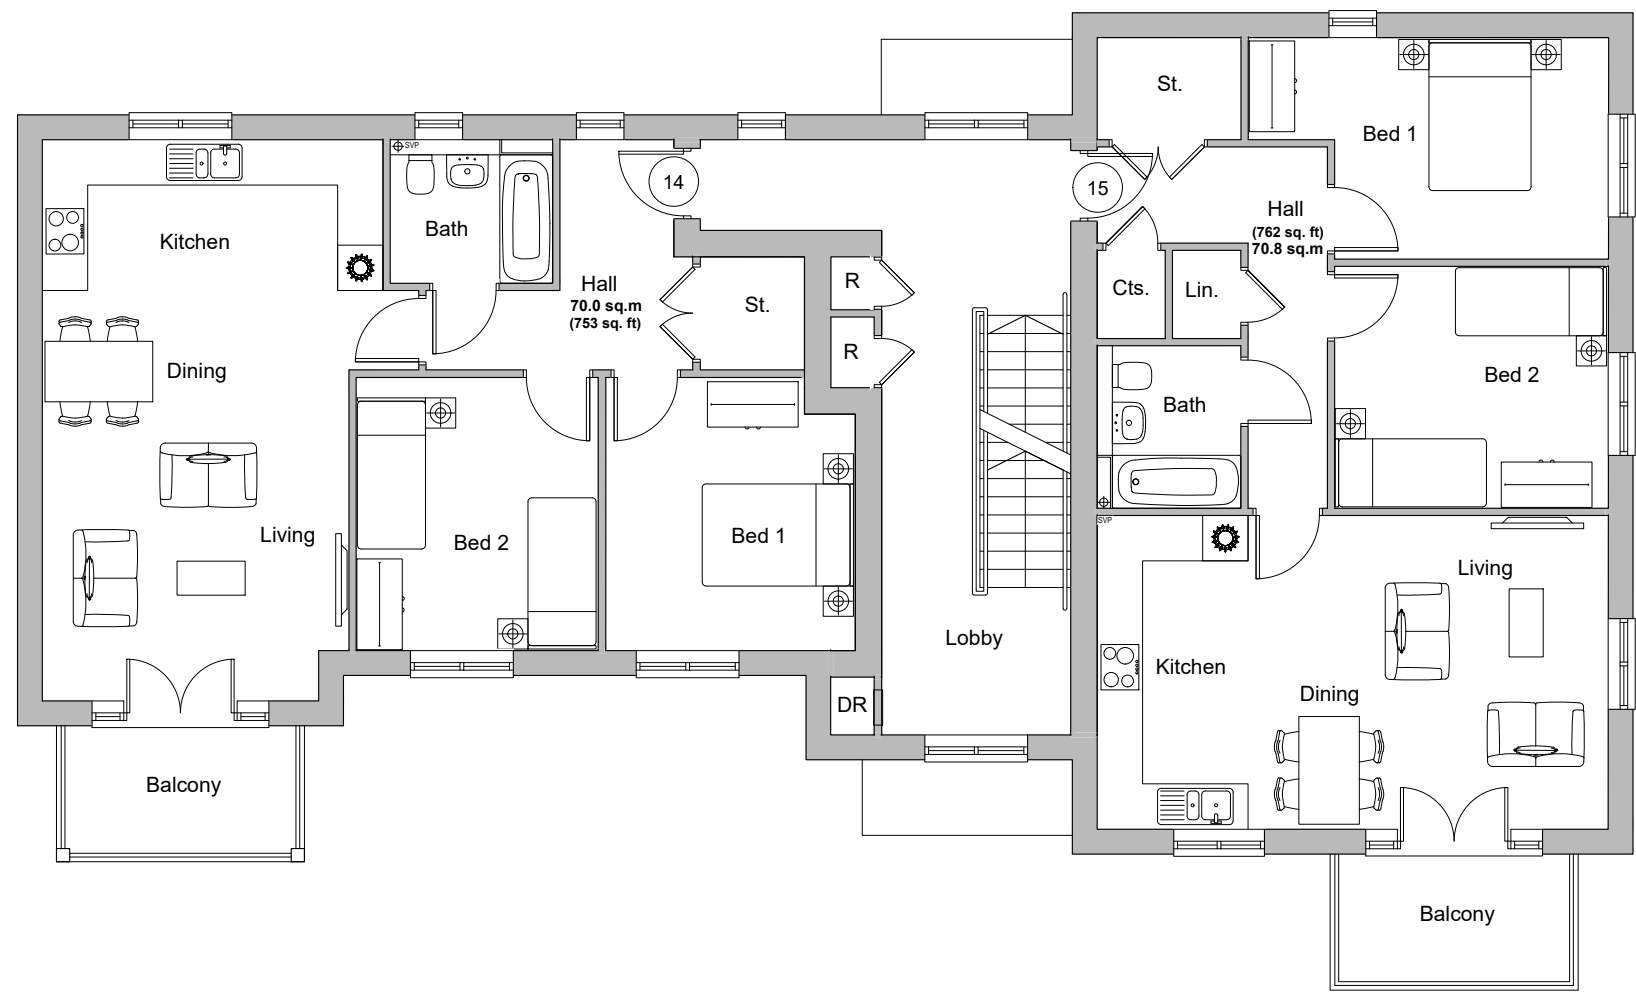

First Floor Plan

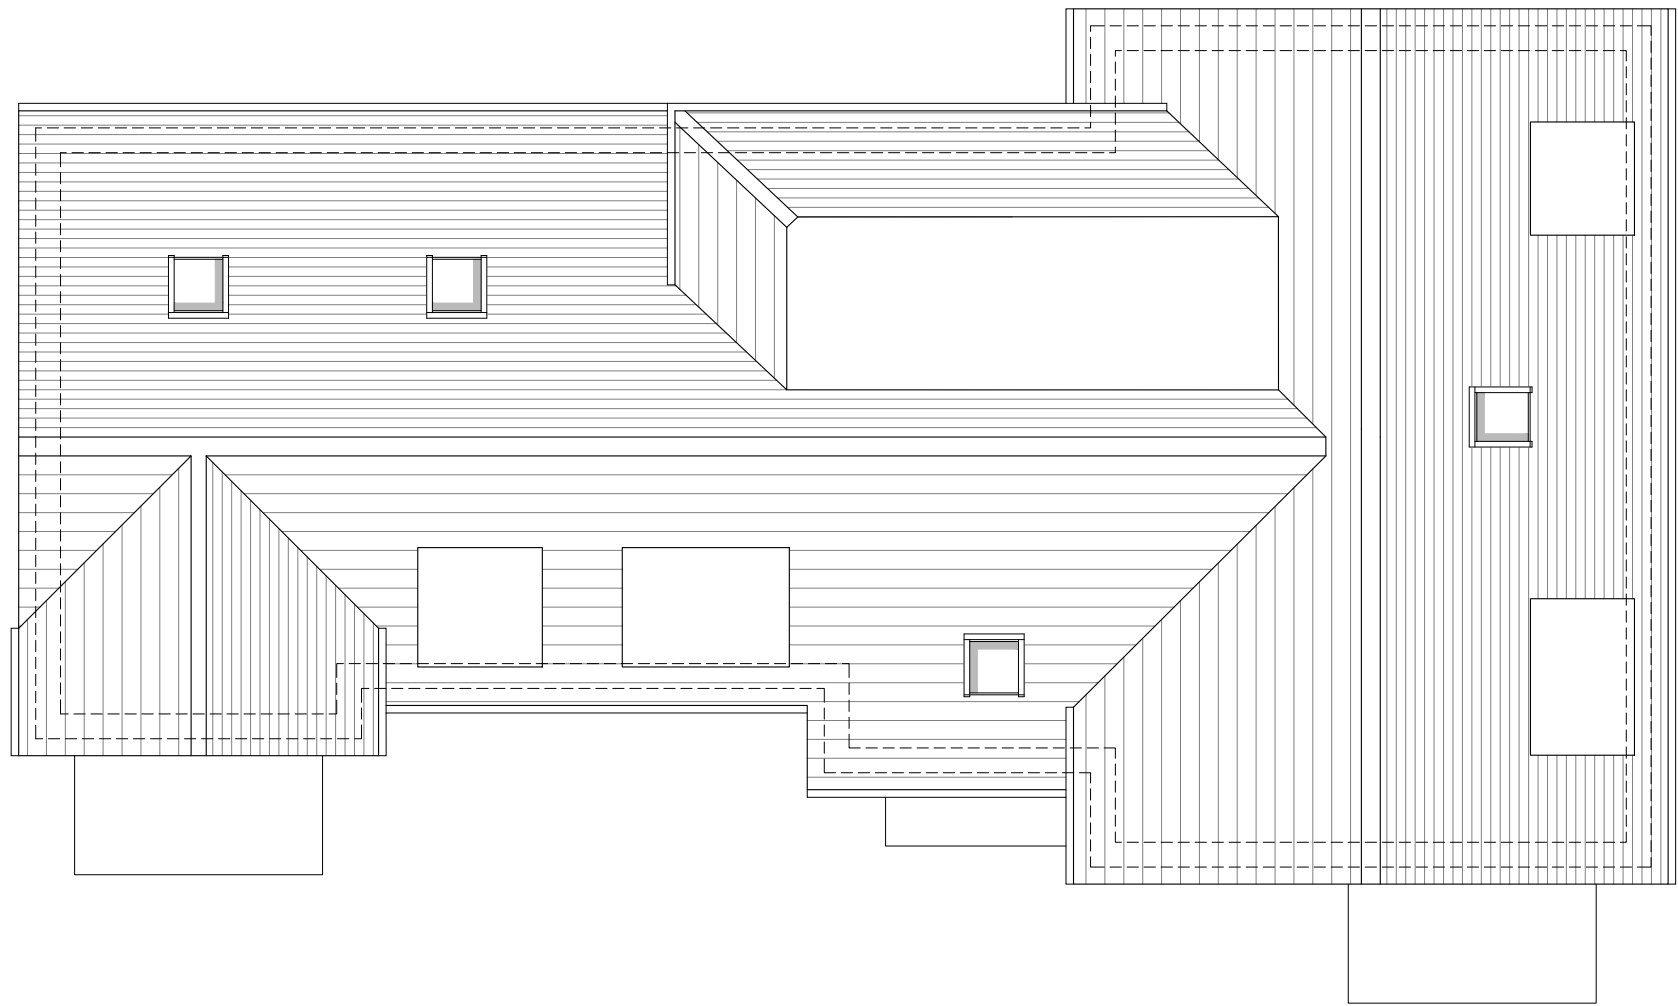


Roof Plan

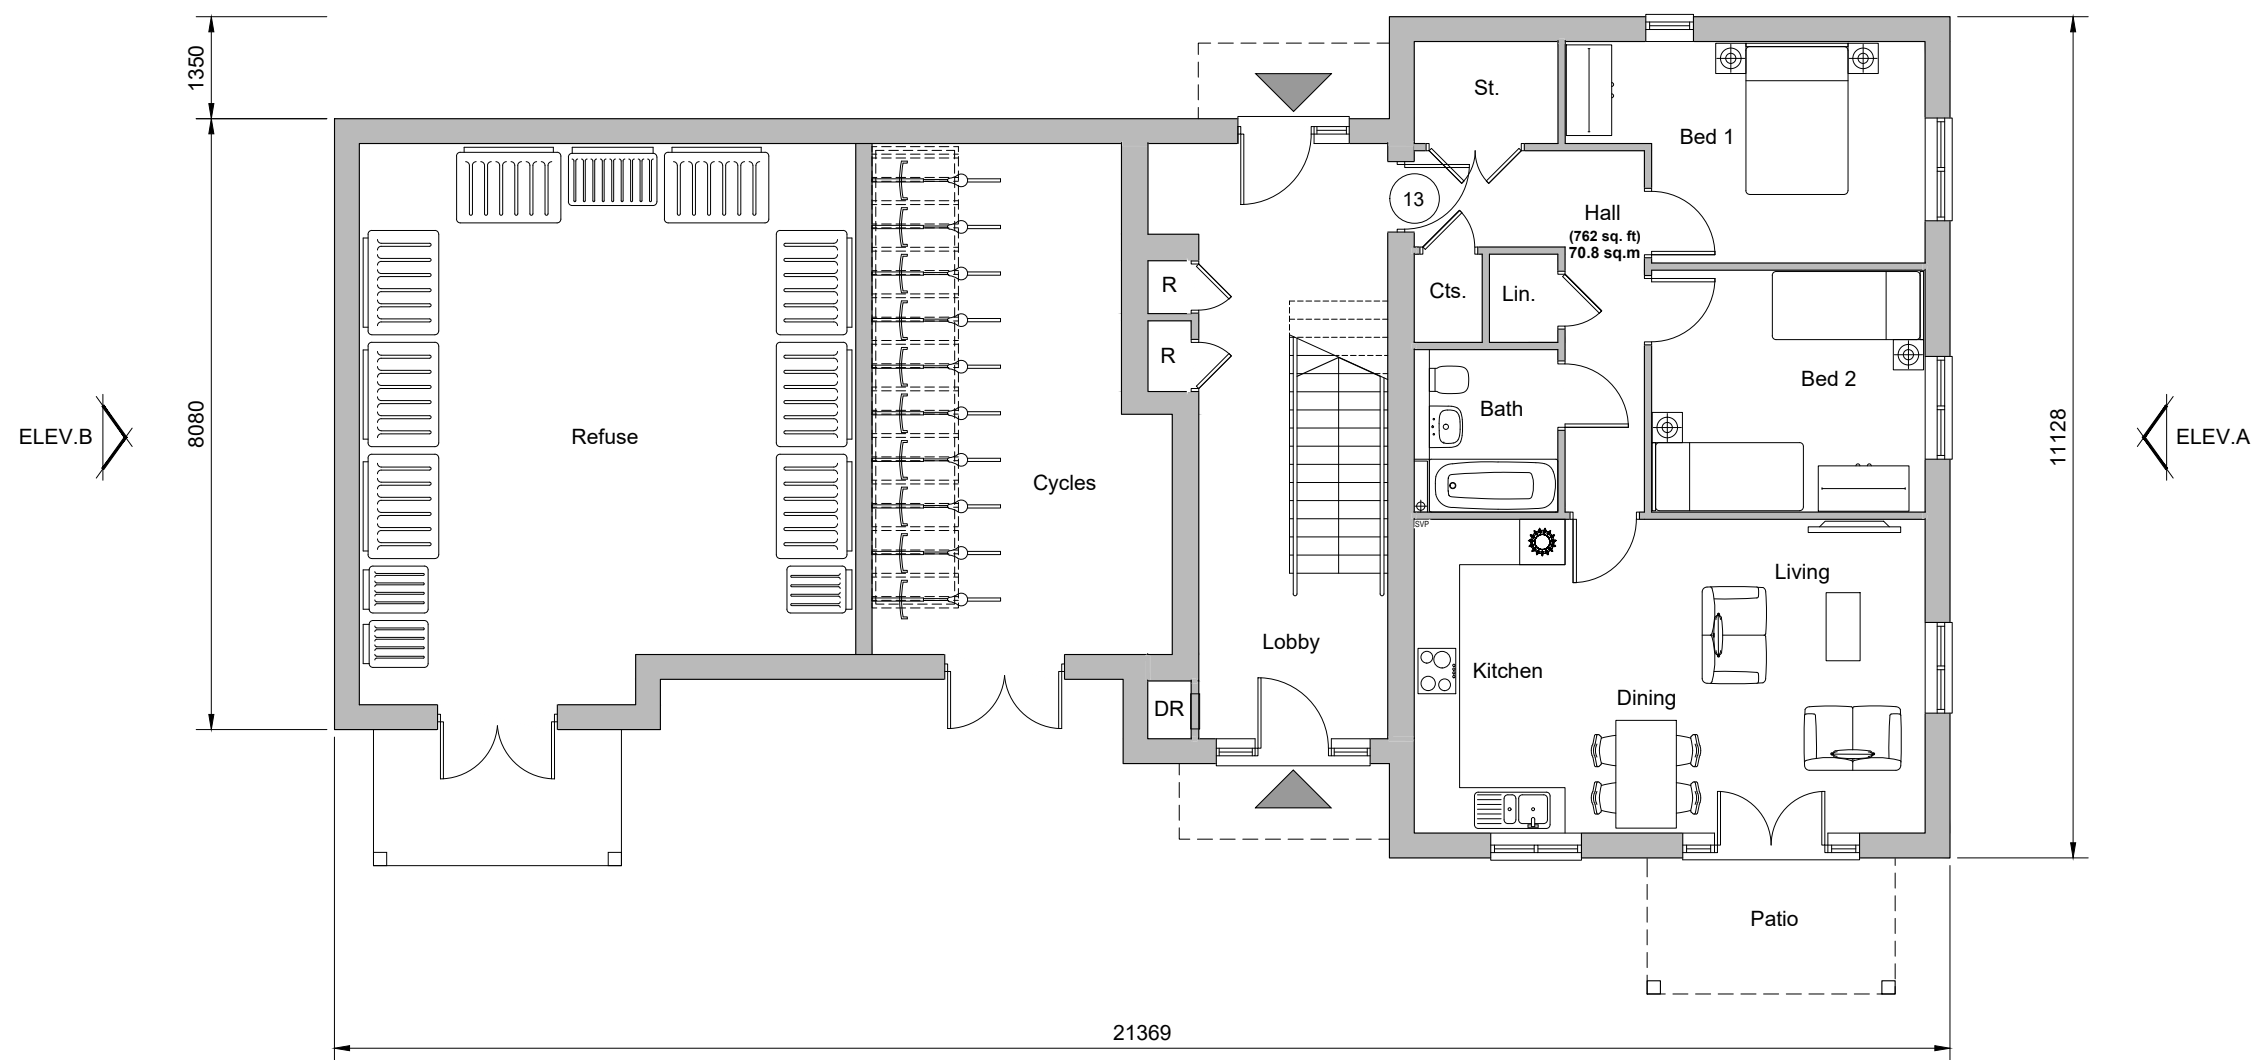


Ground Floor Plan

Plots 13-17

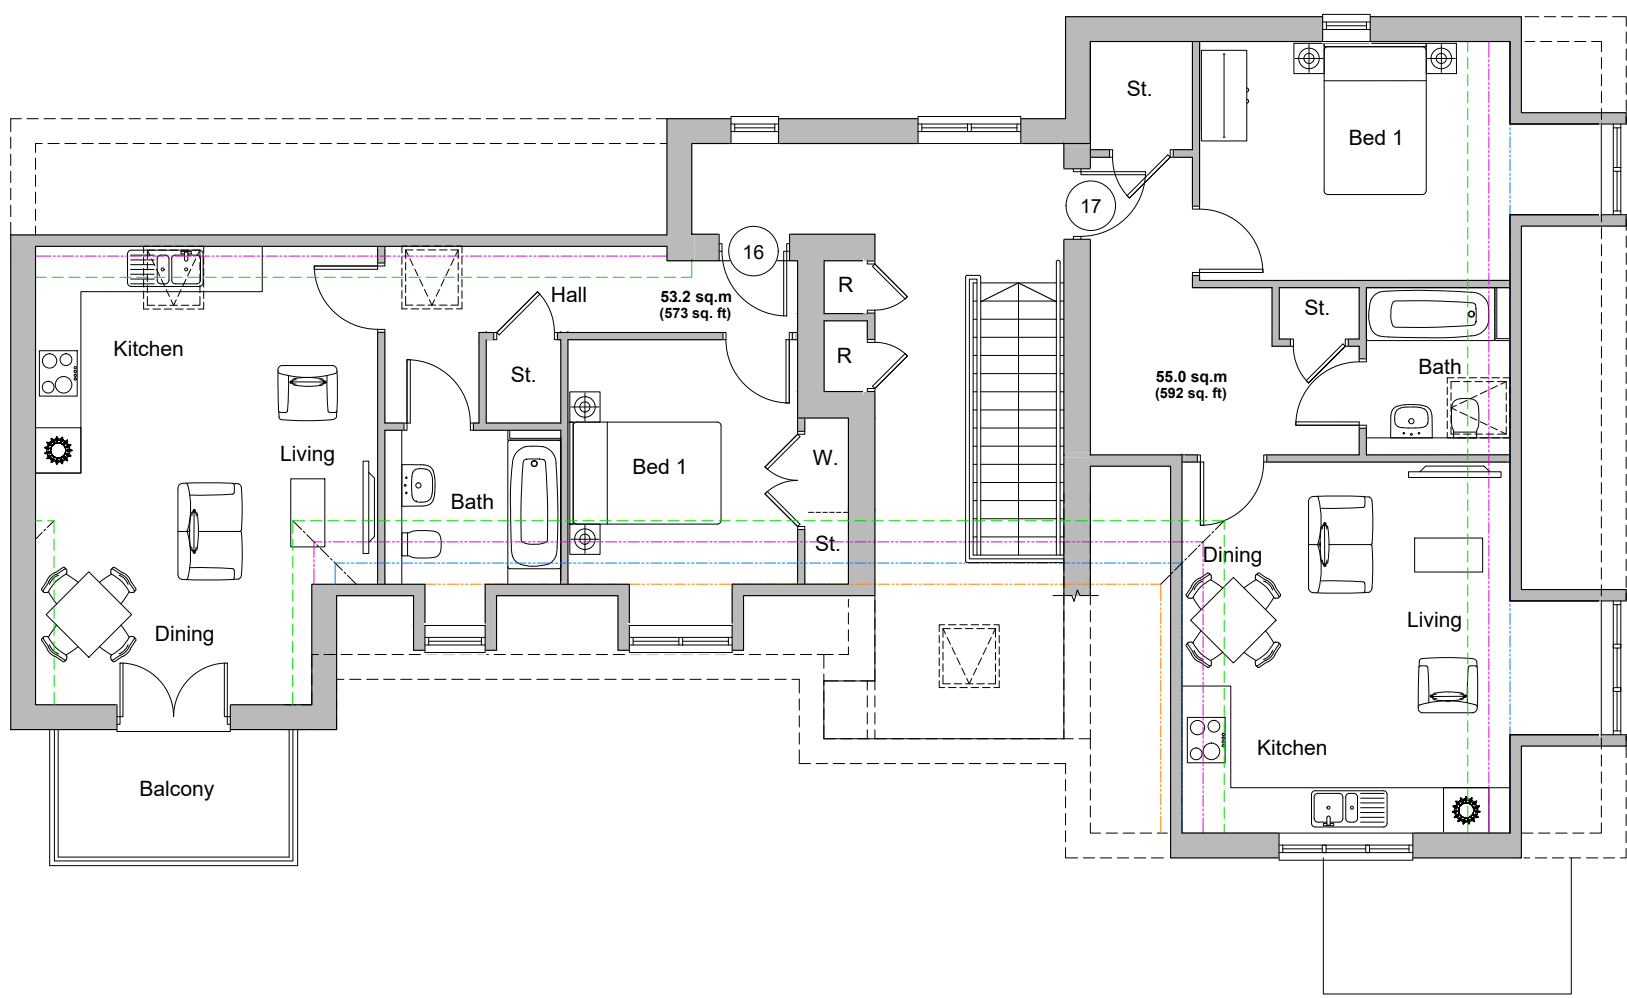

Second Floor Plan

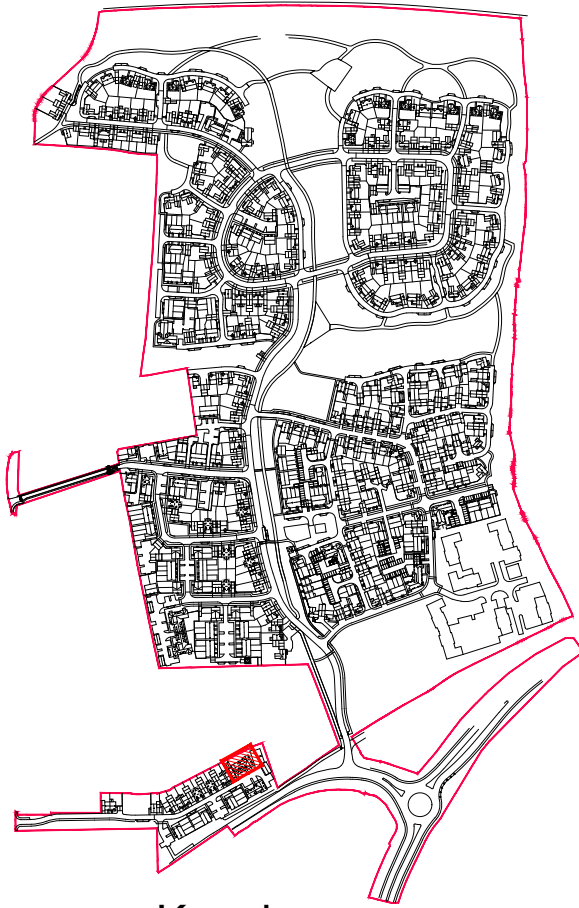

Keyplan

REV.	DATE	REVISIONS:	BY	REV.	DATE	REVISIONS:	BY	REV.	DATE	REVISIONS:	BY	STATUS:
A	10/04/22	Revised to incorporate the latest amendments.	A.Gh.									

© COPYRIGHT EXISTS ON THE DESIGNS AND INFORMATION SHOWN ON THIS DRAWING. This drawing may be scaled or cross referenced to the scale bar for planning application purposes only. Do not scale for any other purpose, use figured dimensions only. Subject to site survey and all necessary consents. All dimensions to be checked by user and any discrepancies, errors or omissions to be reported to the Architect before work commences. This drawing is to be read in conjunction with all other relevant materials. OS Licence No. 100007327

Planning

CLIENT:	Rydon Homes Ltd / Gleeson Land	PROJECT:	Land North of Water Lane Angmering
SCALE:	1:100 (A1 ORIGINAL)	DRAWING:	Apartment Building 1 - Plots 13-17 Proposed Floor Plans
DRAWN:	AM / A.Gh.	19271	P240
DATE:	14/03/22		A



architecture planning masterplanning

Broadmede House, Farnham Business Park,
Weydon Lane, Farnham, Surrey GU9 8QT.
info@osparchitecture.com www.osparchitecture.com
Tel: 01252 267878

© 2022 OSP Architecture Ltd. Company Registration No. 100007327