




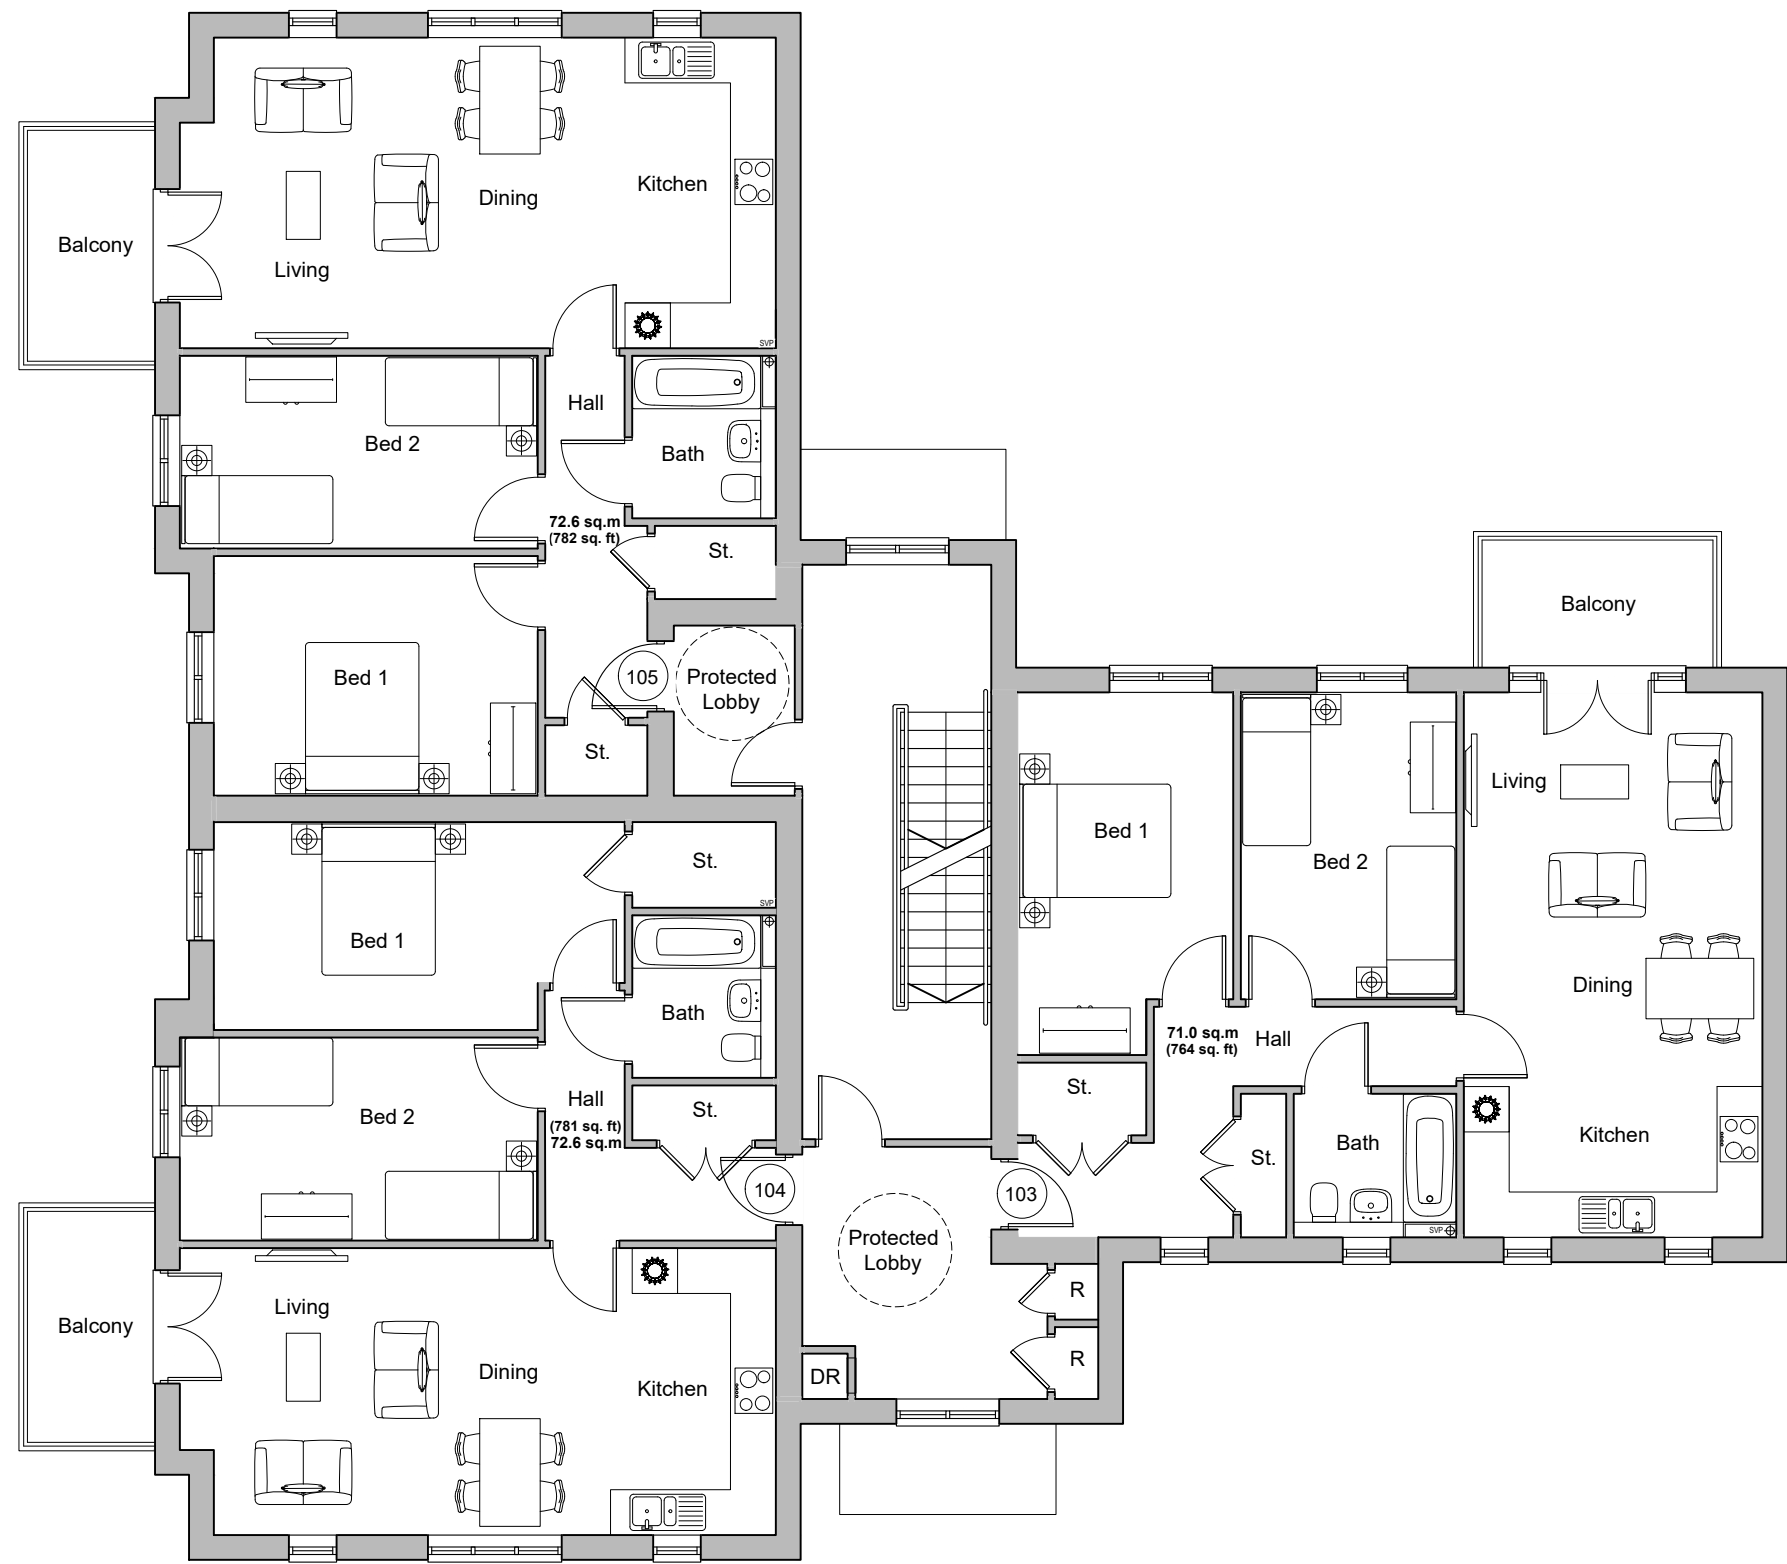


First Floor Plan

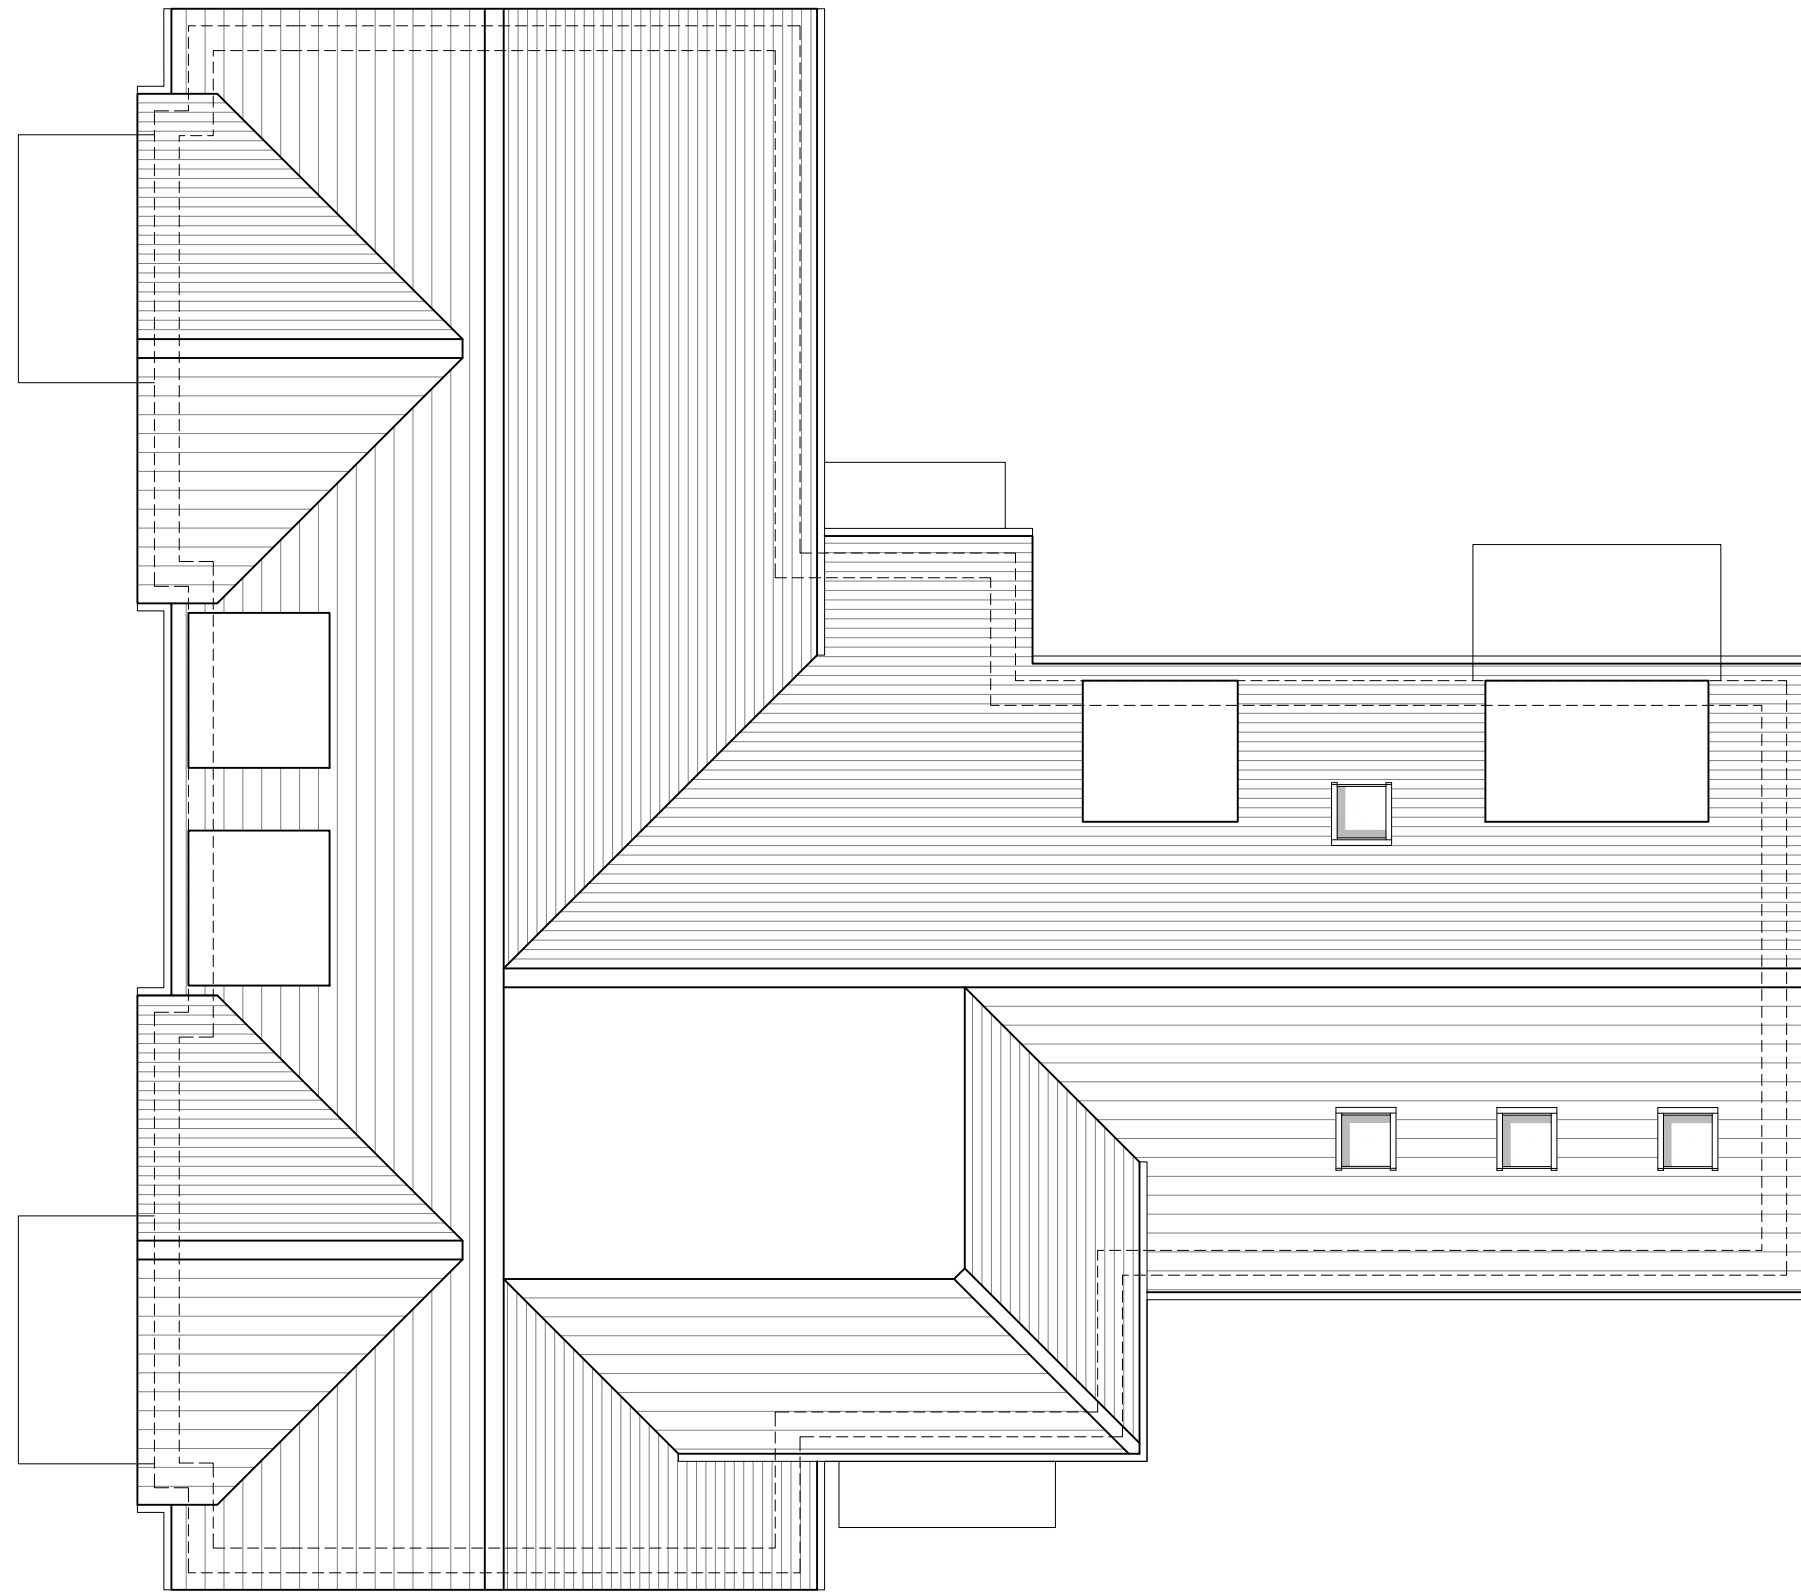



Roof Plan

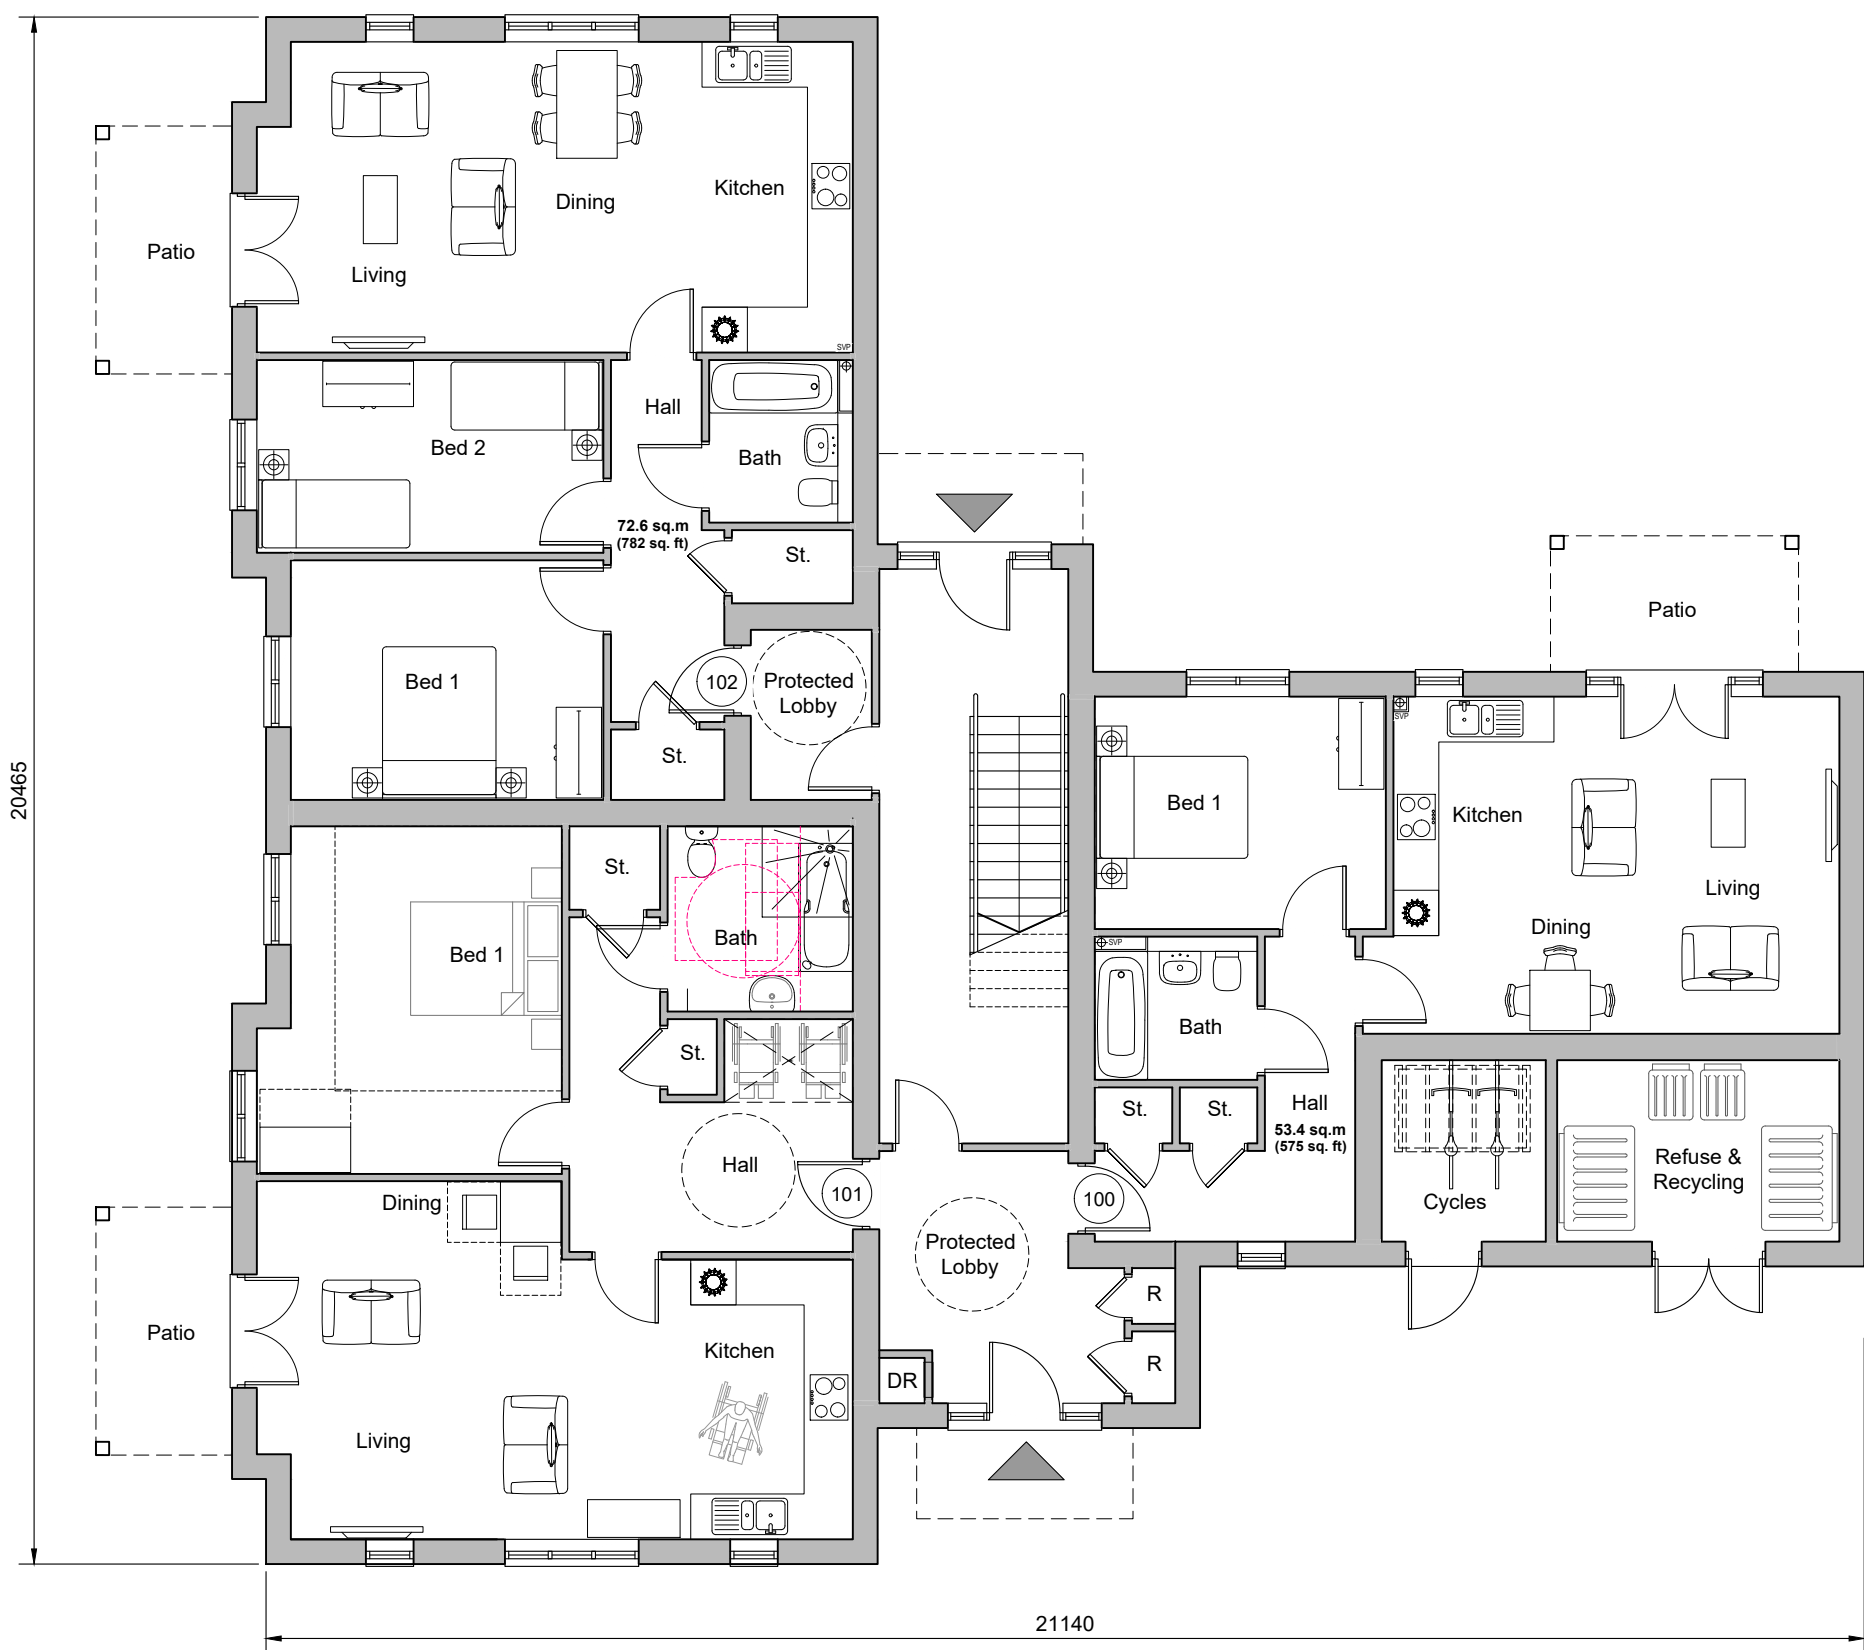

Ground Floor Plan
Plots 100-108

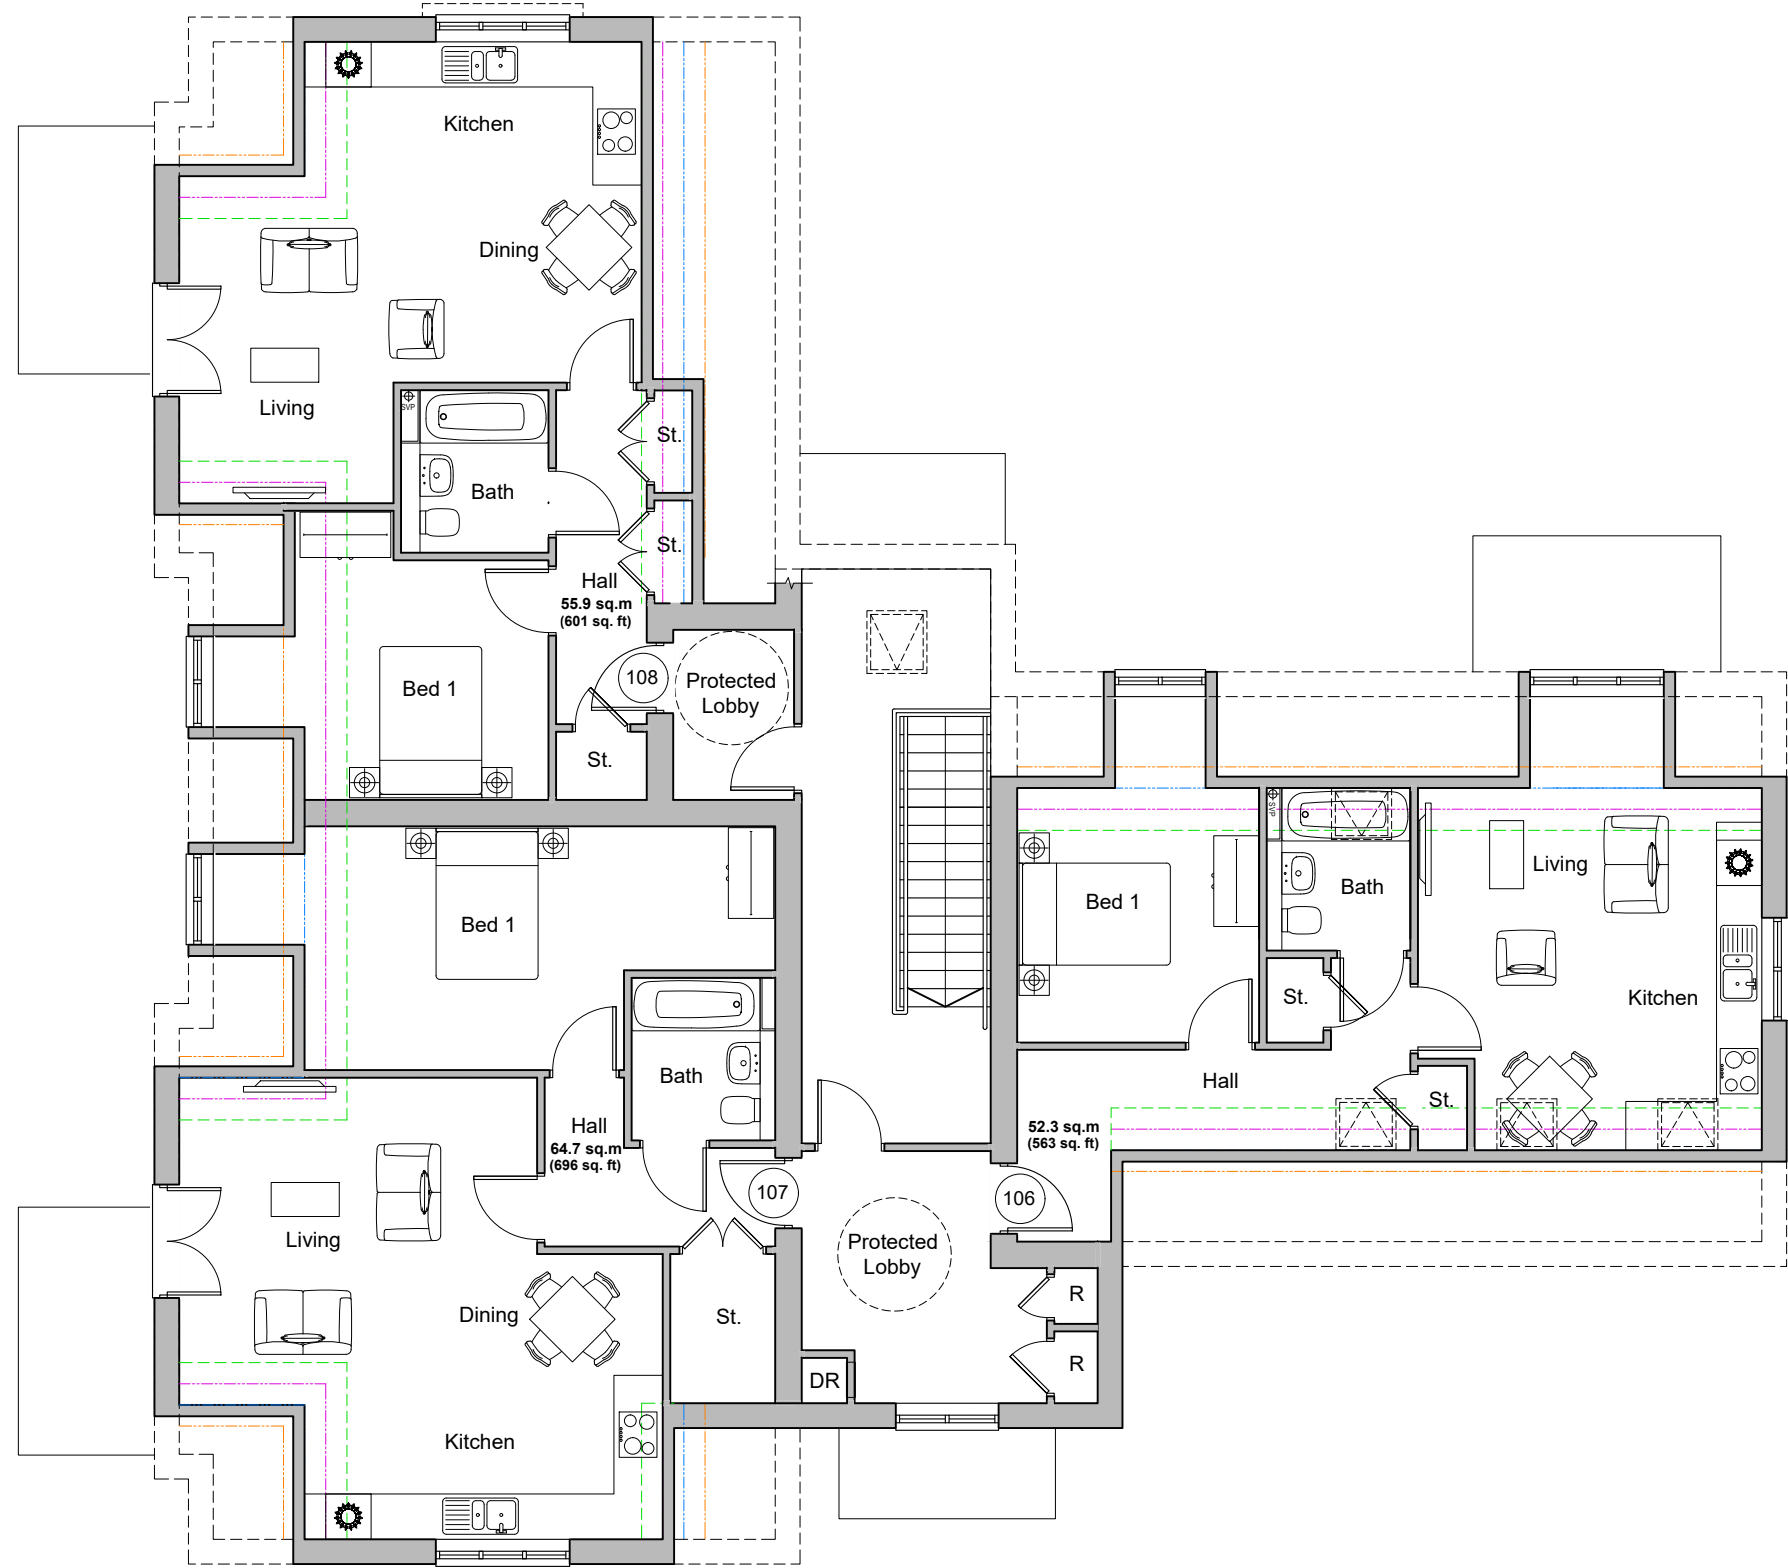

Second Floor Plan

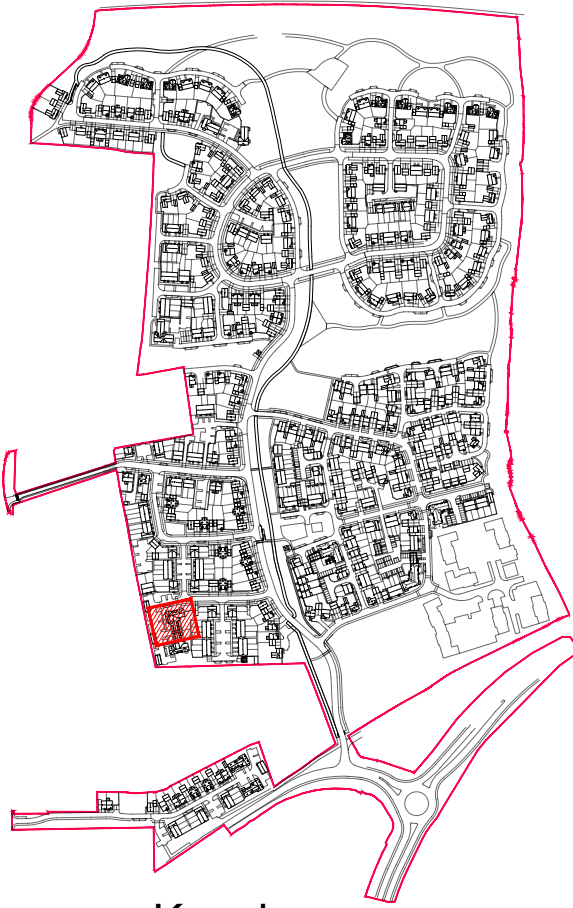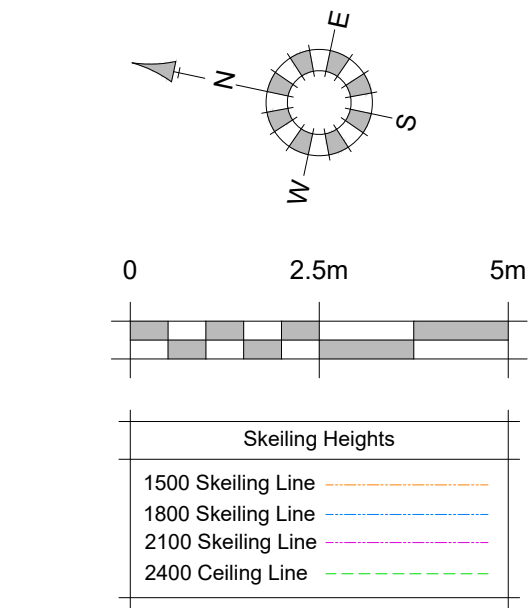

Keyplan

REV.	DATE	REVISIONS:	BY	REV.	DATE	REVISIONS:	BY	REV.	DATE	REVISIONS:	BY	STATUS:
A	09/12/21	Windows added to 2nd floor stair core.	BH									
B	06/01/22	Flat reference codes and areas amended.	BH									
C	08/04/22	Revised to the latest amendments.	A.Gh.									

Planning

CLIENT:	Rydon Homes Ltd / Gleeson Land	PROJECT:	Land North of Water Lane Angmering
SCALE:	1:100 (A1 ORIGINAL)	DRAWING:	Apartment Building 3 - Plots 100-108 Proposed Floor Plans
DRAWN:	BH	19271	P245
DATE:	Oct '21		C



architecture planning masterplanning

Broadmede House, Farnham Business Park,
Weydon Lane, Farnham, Surrey GU9 8QT.
info@osparchitecture.com www.osparchitecture.com
Tel: 01252 267878