


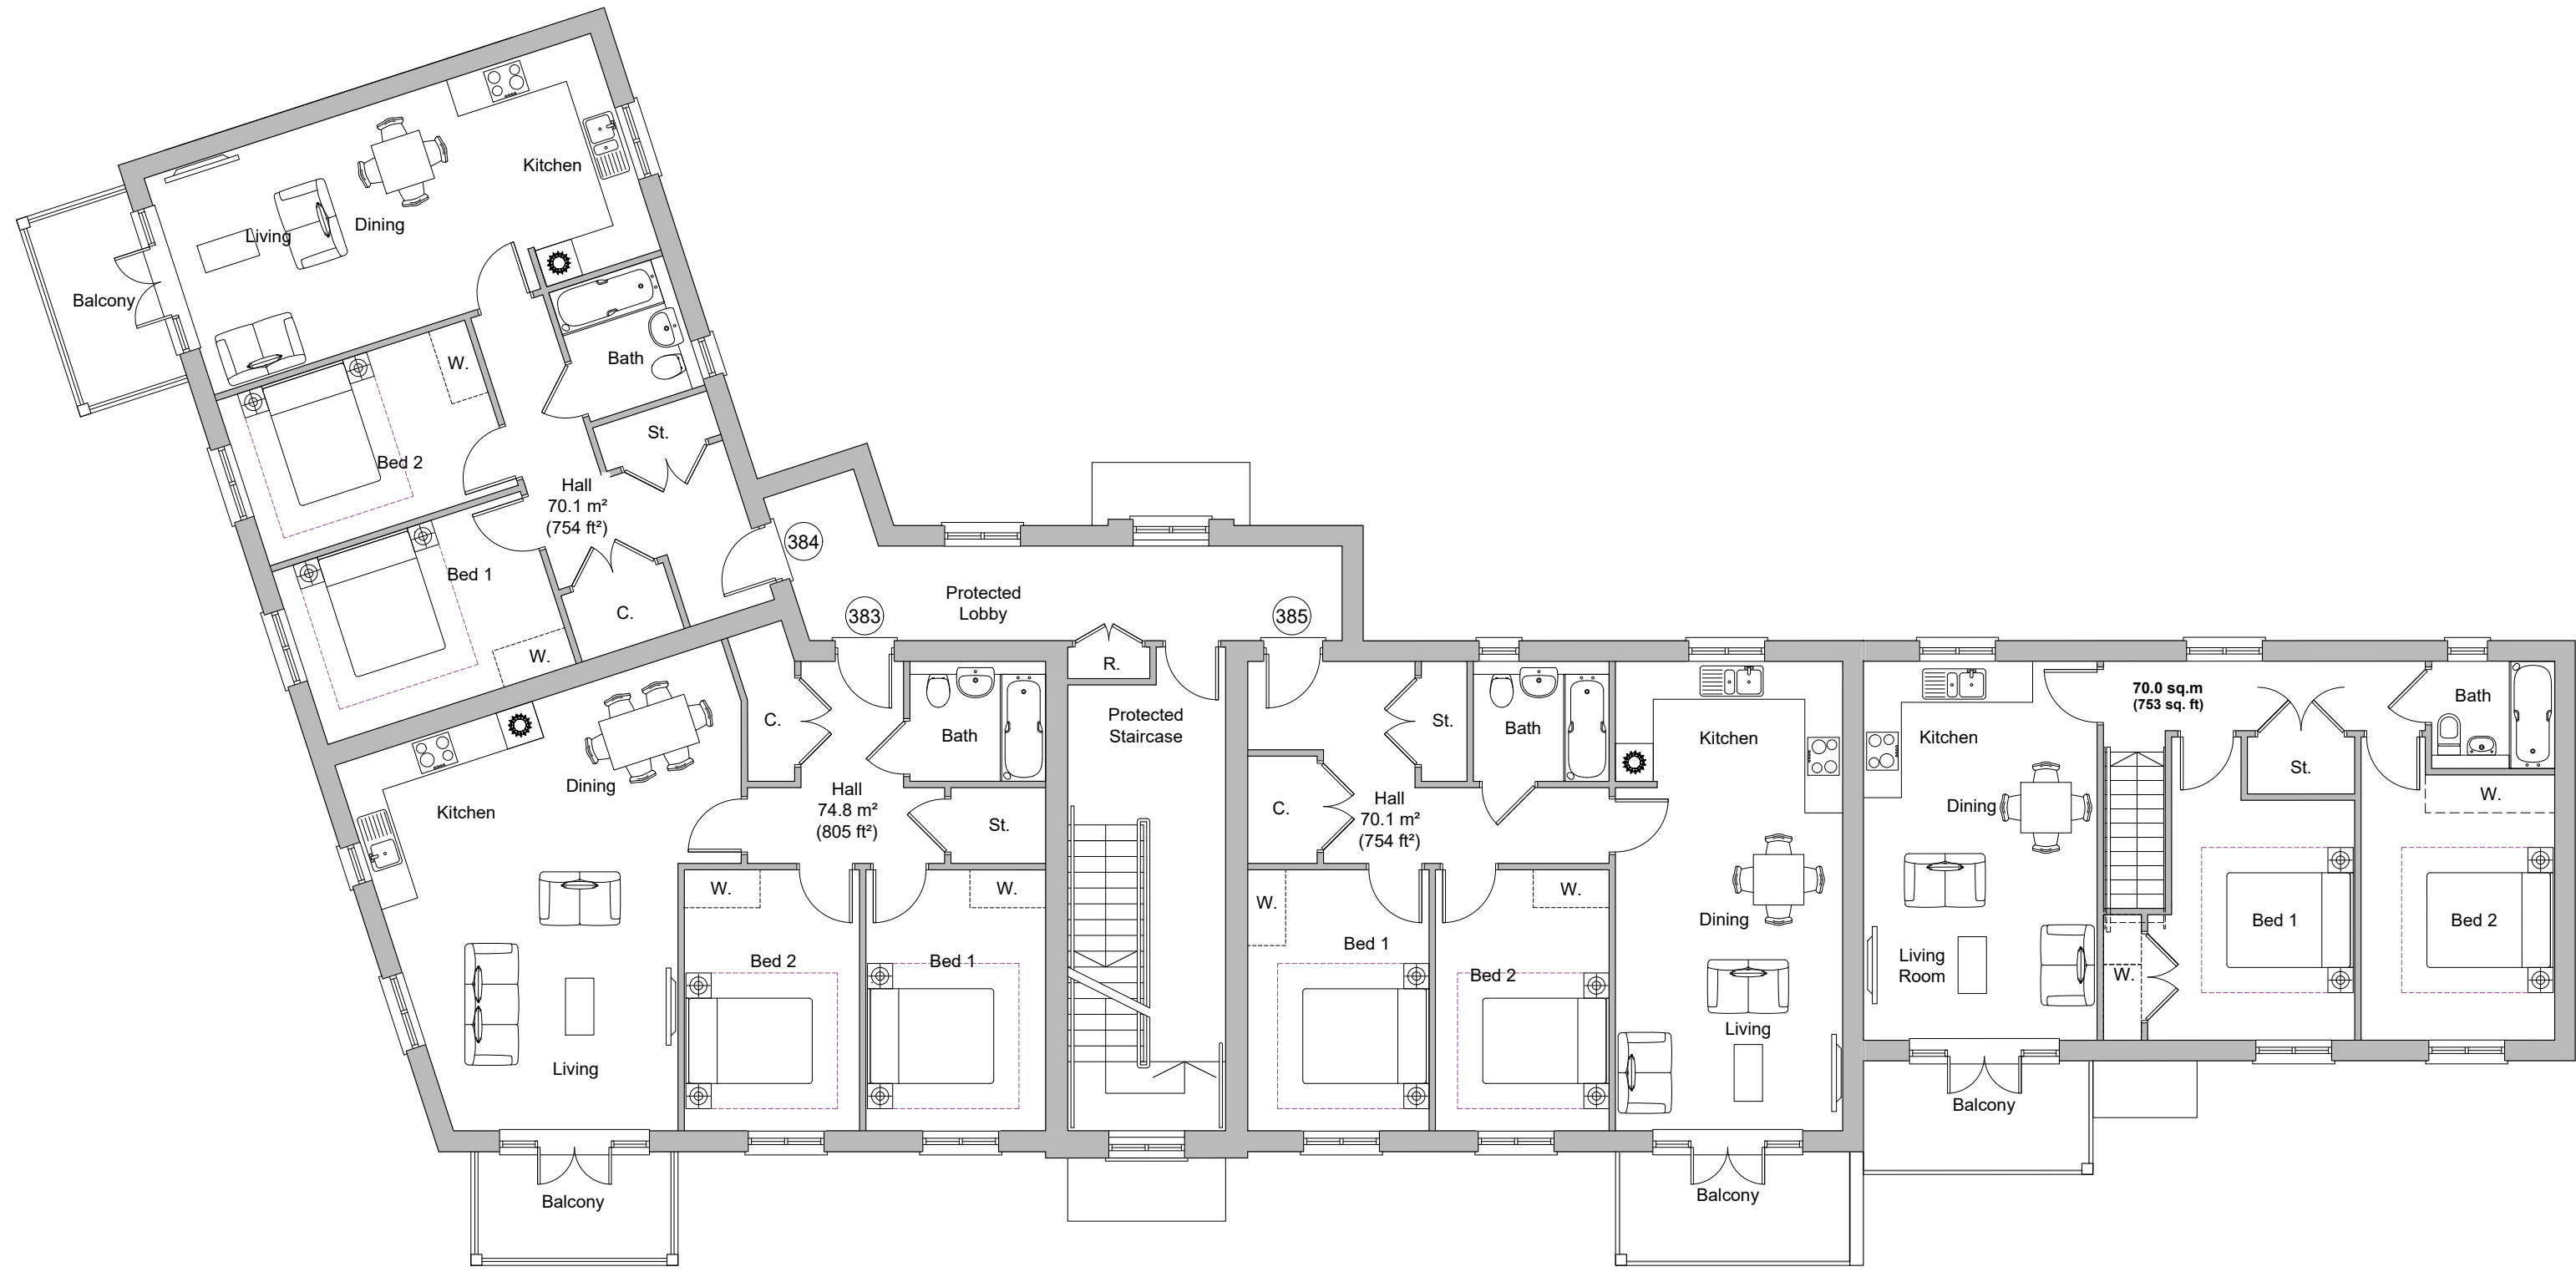


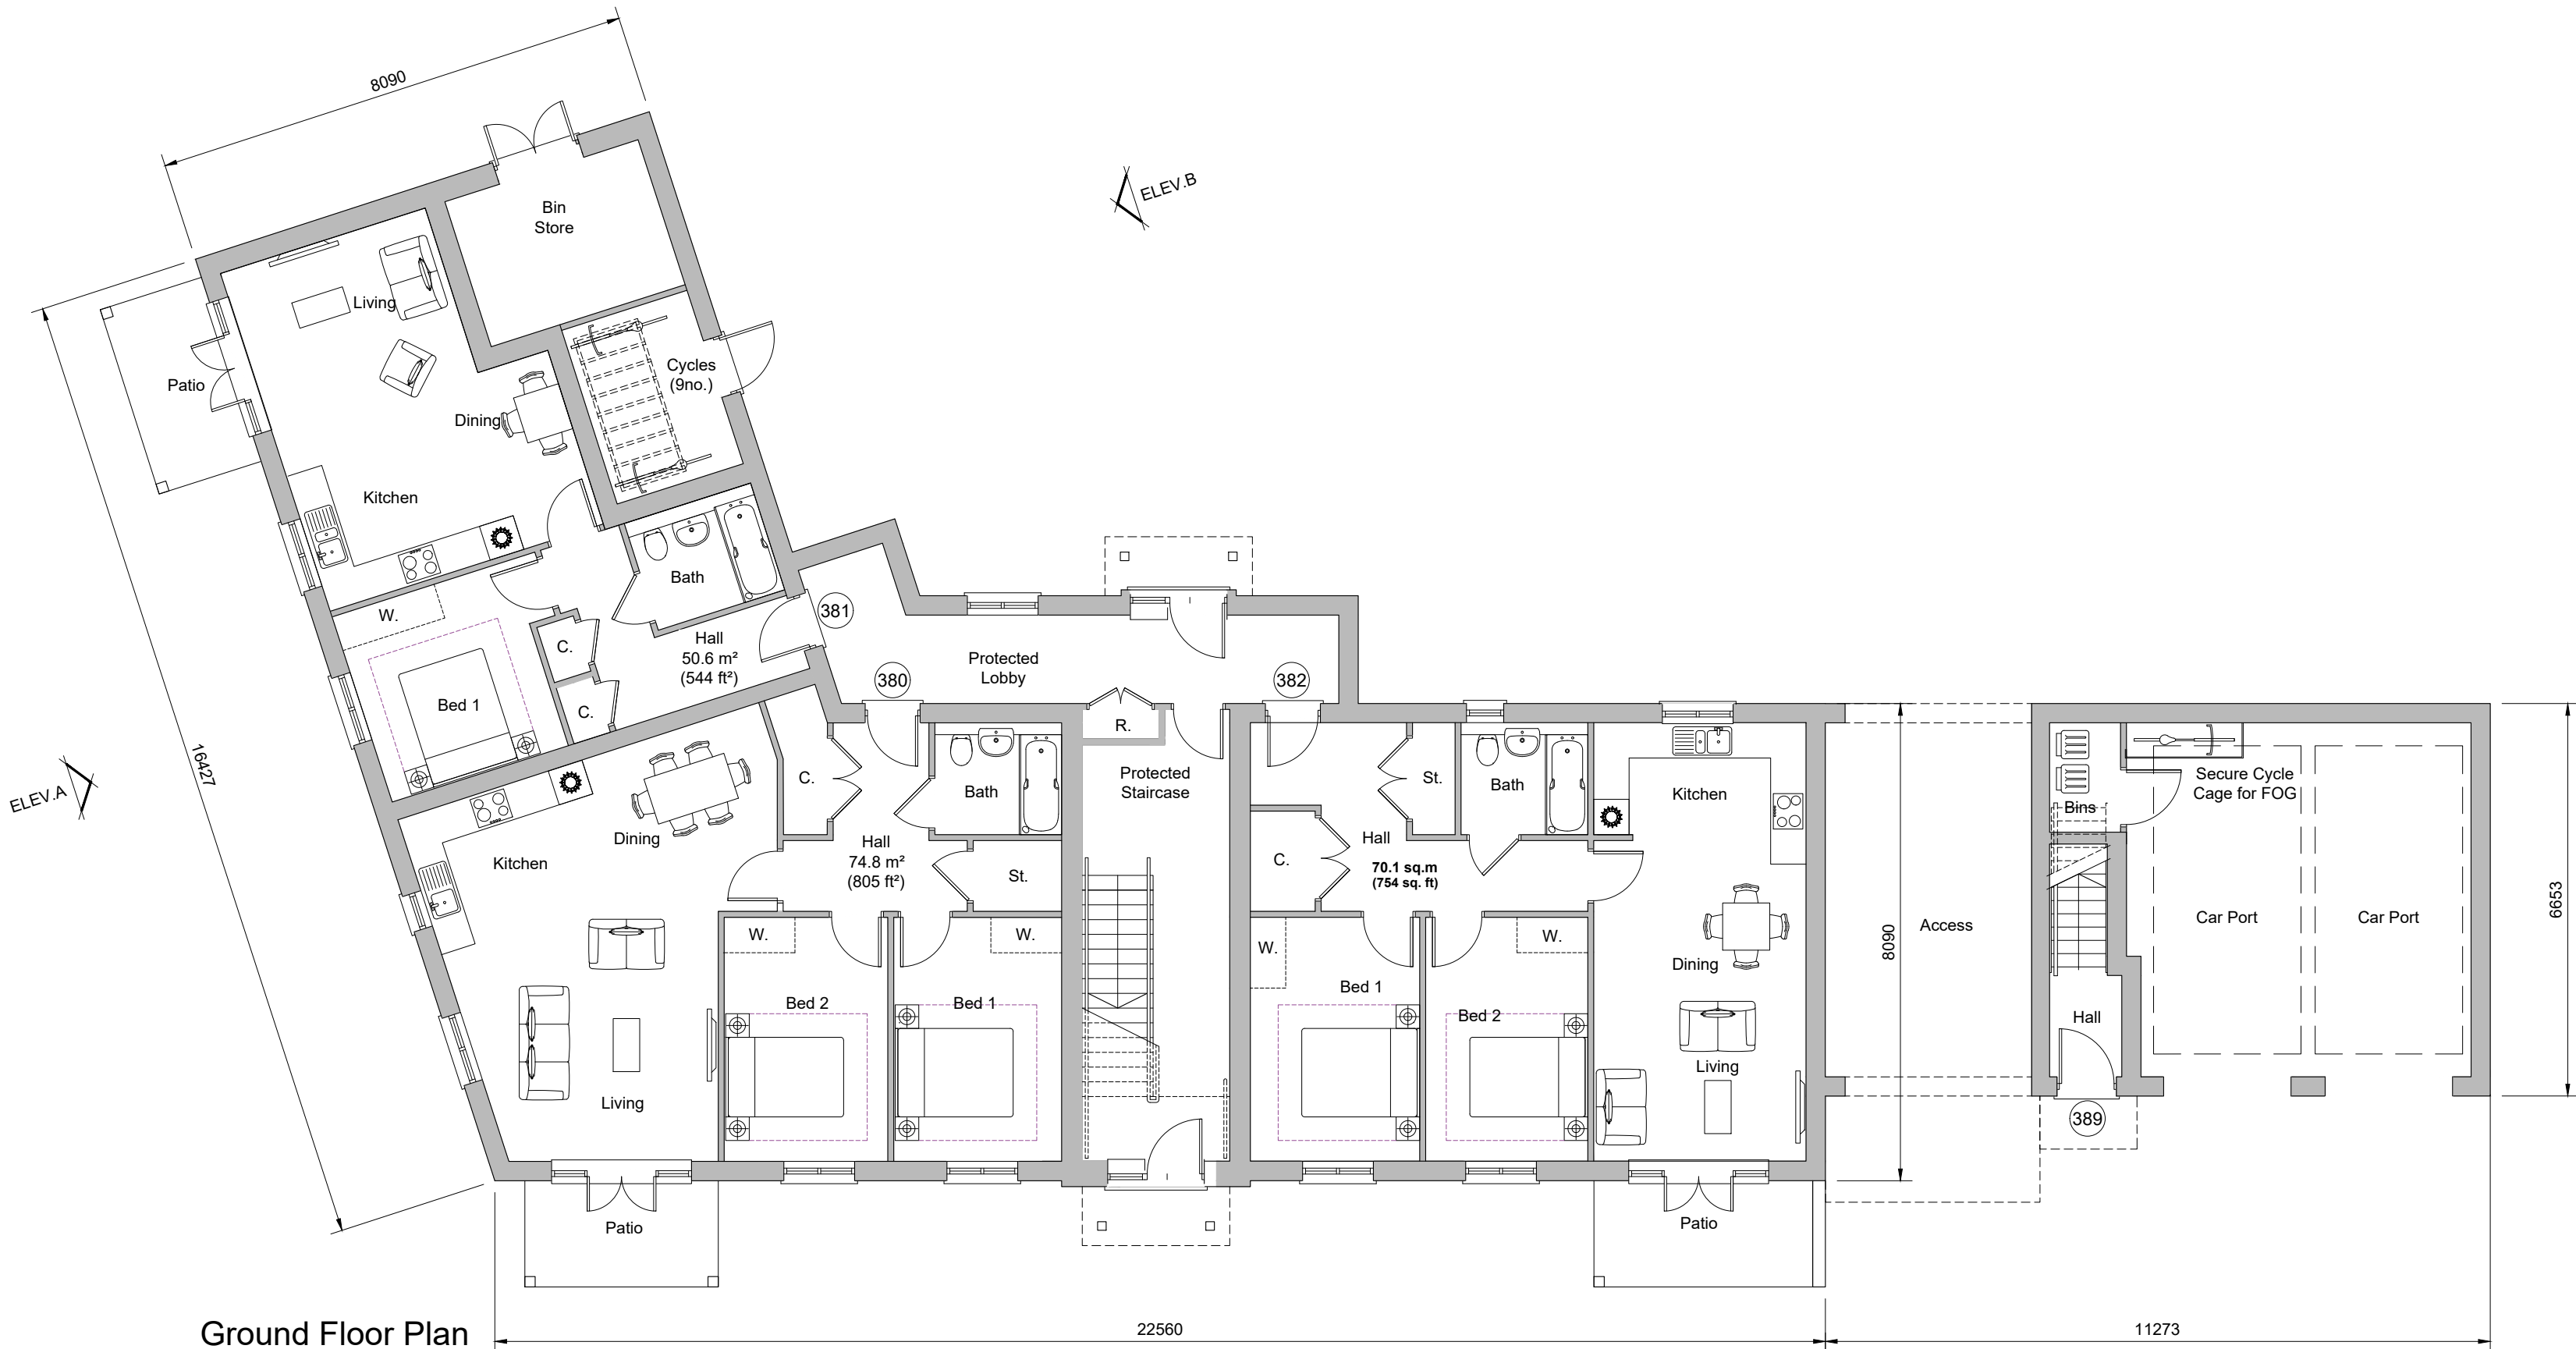

First Floor Plan

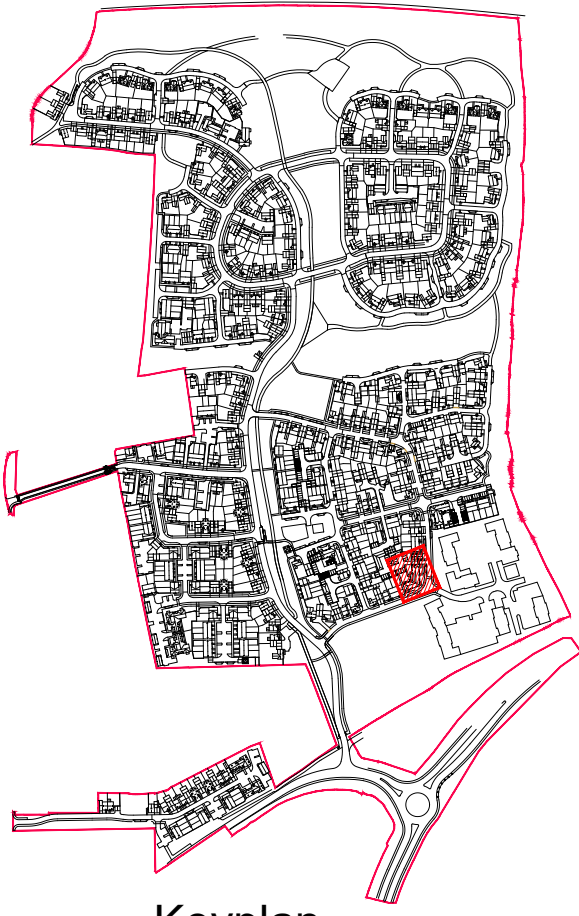

Ground Floor Plan
Plots 380-389

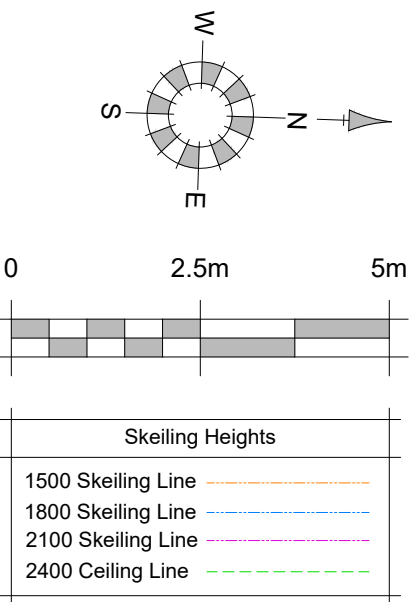

Keyplan

REV.	DATE	REVISIONS:	BY	REV.	DATE	REVISIONS:	BY	STATUS:
A	07/12/21	Garage doors omitted from FOG.	BH					
B	17/02/22	Second floor plan revised.						

Planning

CLIENT:	Rydon Homes Ltd / Gleeson Land	PROJECT:	Land North of Water Lane Angmering
SCALE:	1:100 (A1 ORIGINAL)	DRAWING:	Apartment Building 8 - Plots 380-389 Proposed Ground & First Floor Plans
DRAWN:	A.Gh.	19271	P257
DATE:	July '21		B



architecture planning masterplanning

Broadmede House, Farnham Business Park,
Weydon Lane, Farnham, Surrey GU9 8QT.
info@osparchitecture.com www.osparchitecture.com
Tel: 01252 267878