
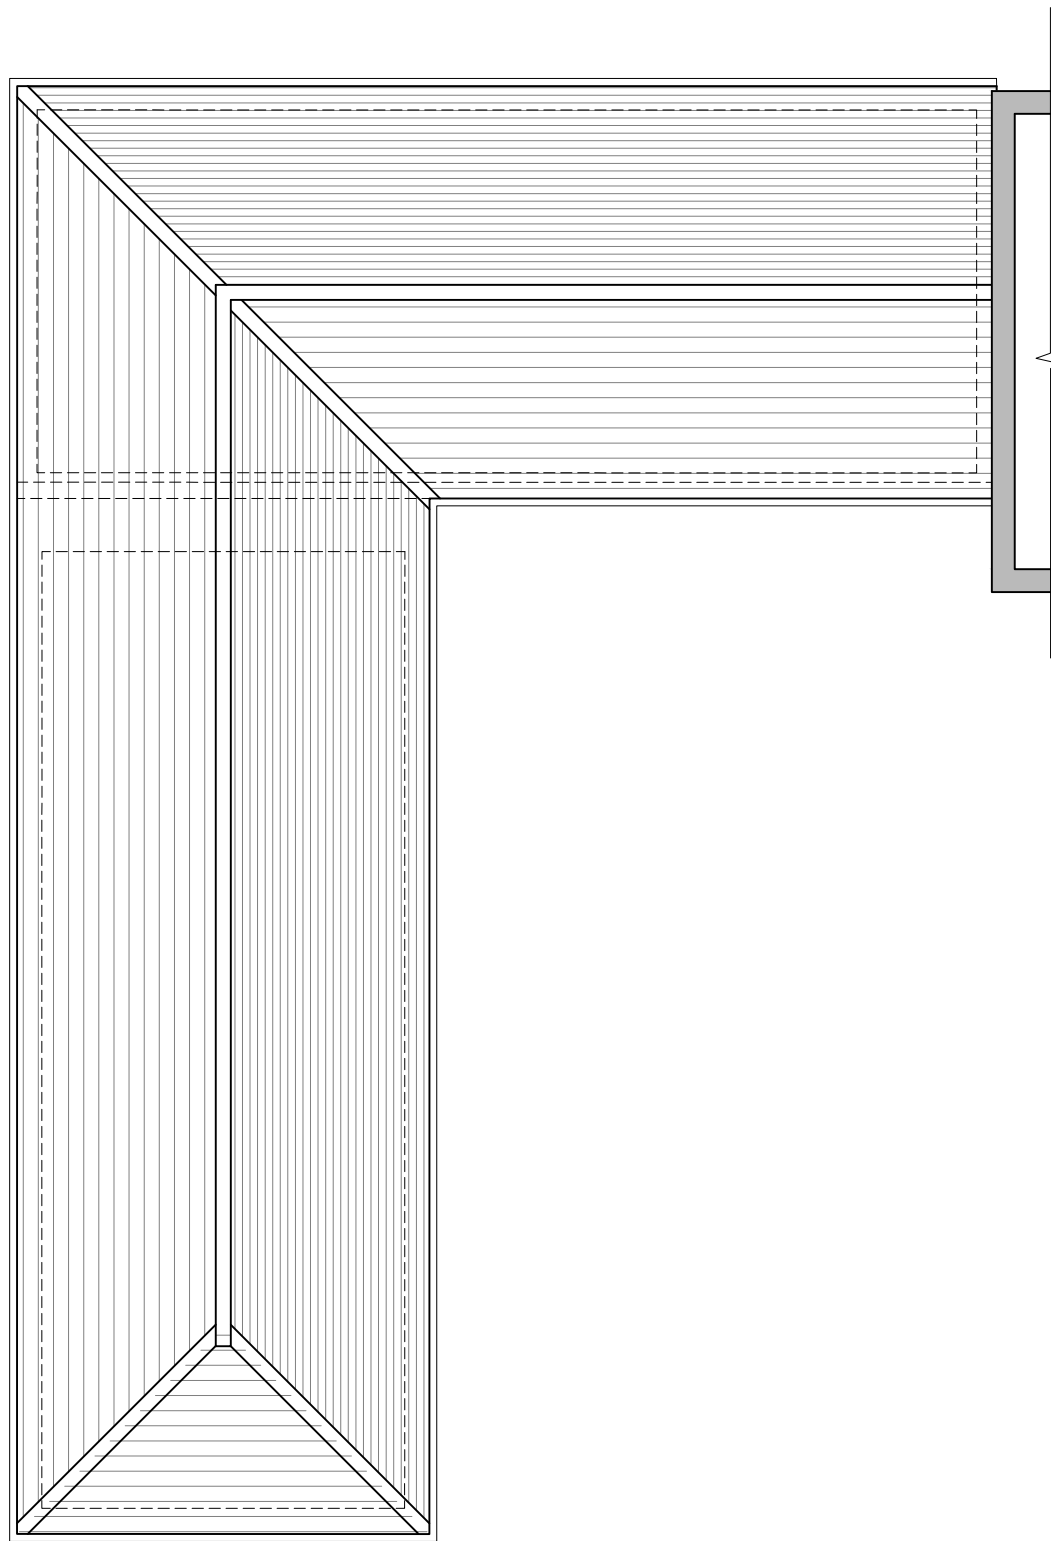


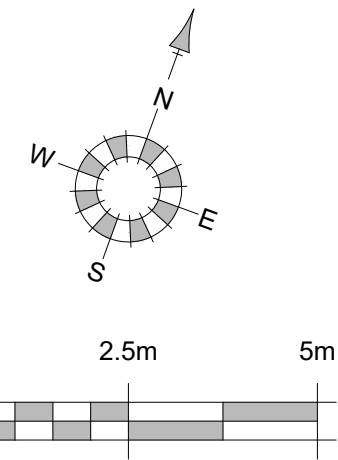


Car Ports adjoining
Plot 401

See Proposed
Plans and
Elevations drawing
for Plot 401

Refer to Drawing
No. 19271 - P238

Roof Plan

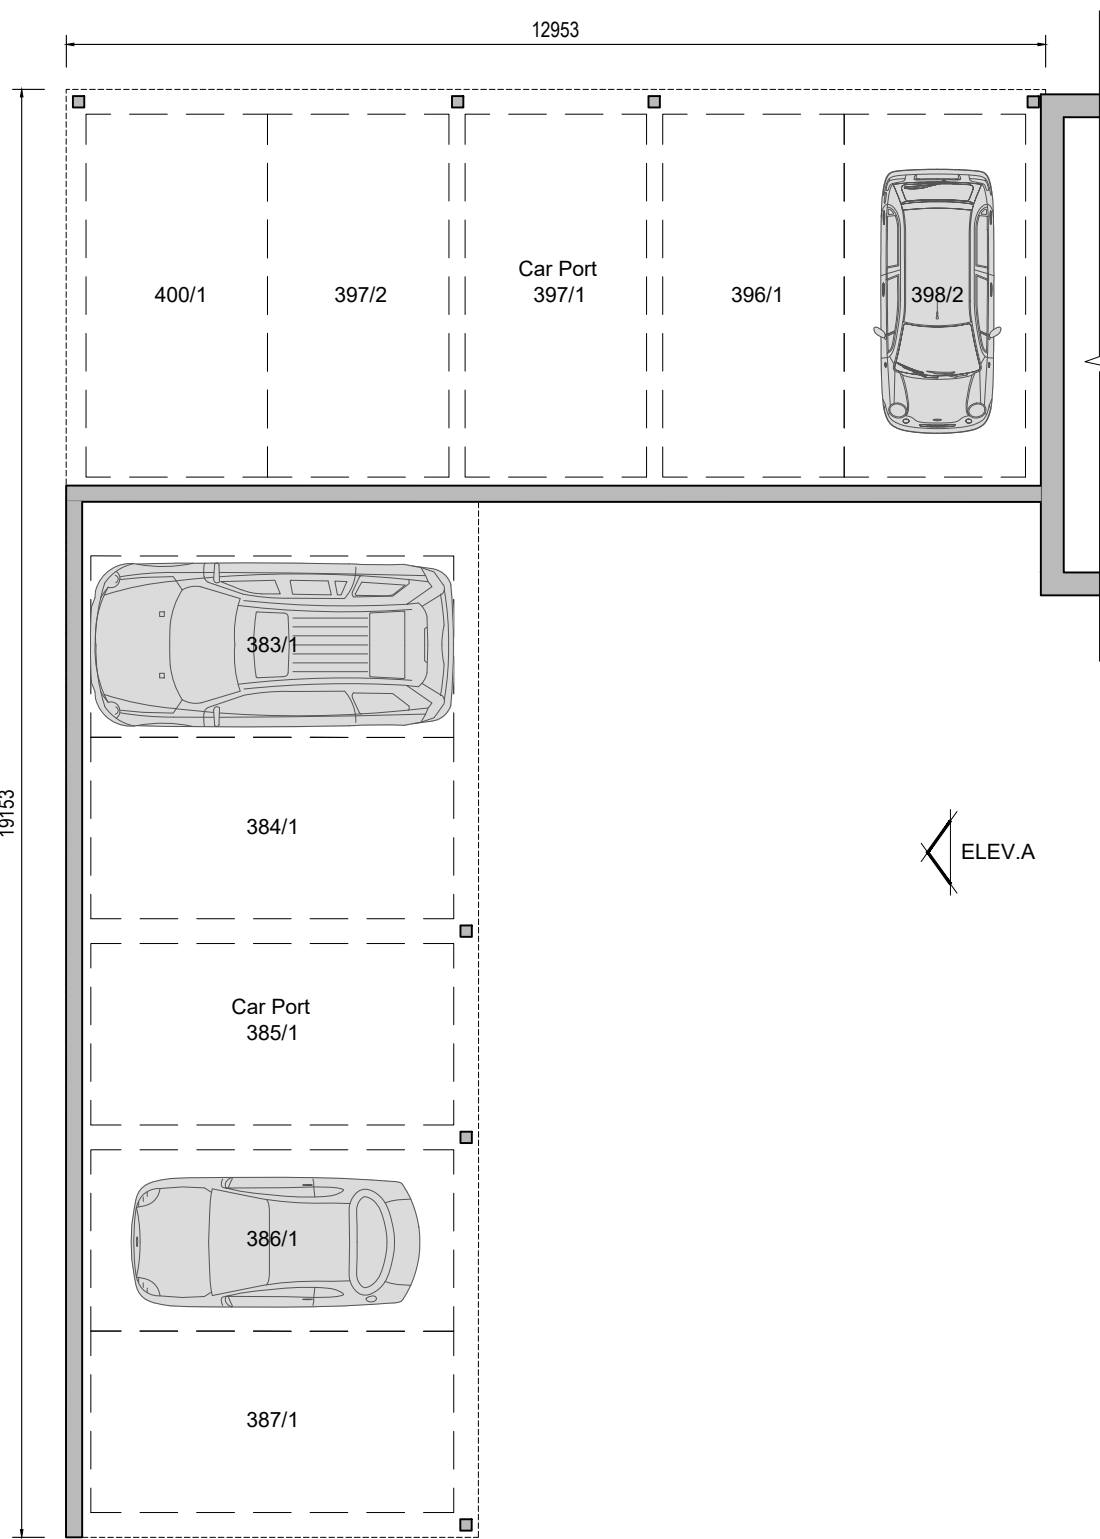


Car Ports adjoining
Plot 401

See Proposed
Plans and
Elevations drawing
for Plot 401

Refer to Drawing
No. 19271 - P238

Ground Floor Plan

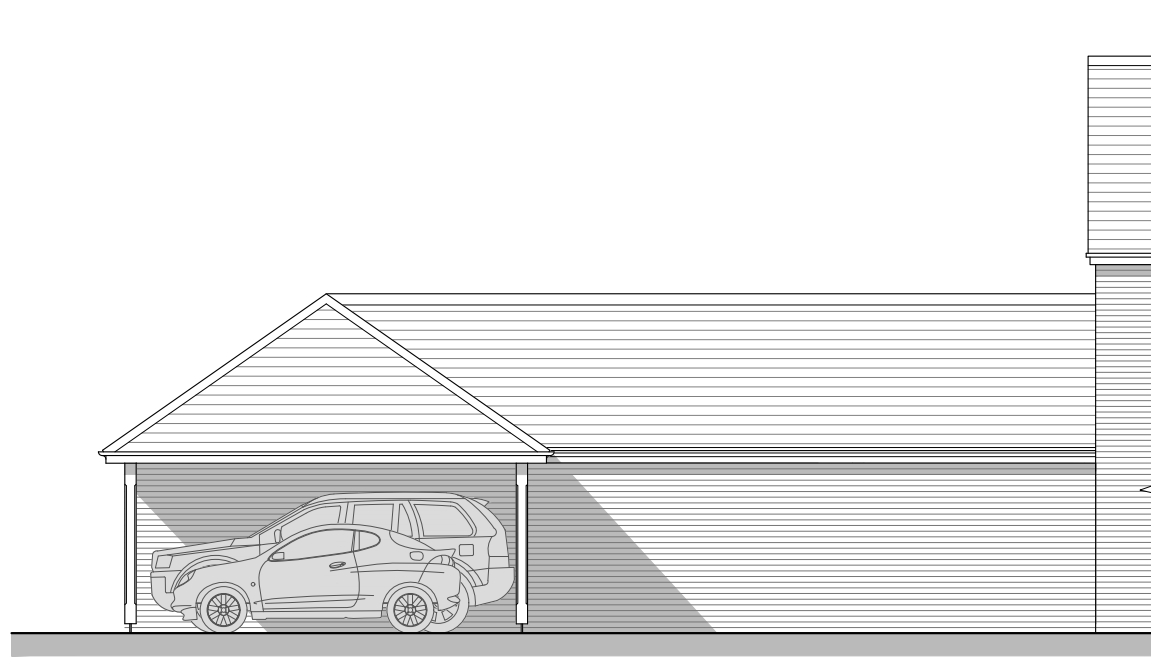

Car Ports adjoining
Plot 401


See Proposed
Plans and
Elevations drawing
for Plot 401

Refer to Drawing
No. 19271 - P238

Front Elevation



Side Elevation A

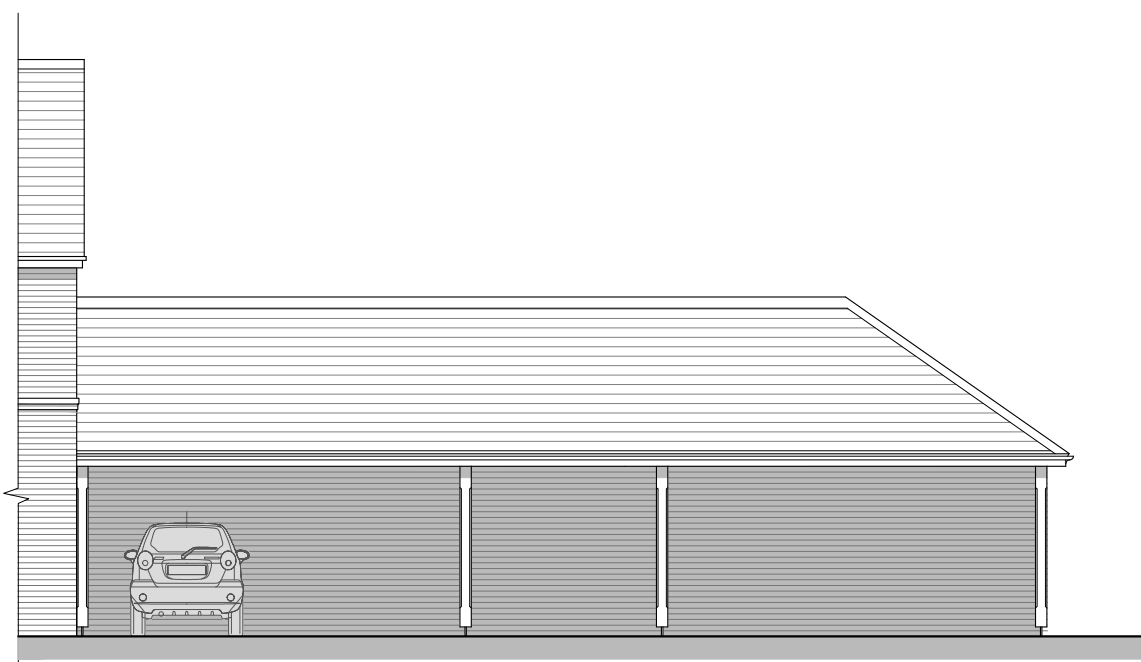


Car Ports adjoining
Plot 401


See Proposed
Plans and
Elevations drawing
for Plot 401

Refer to Drawing
No. 19271 - P238

Rear Elevation

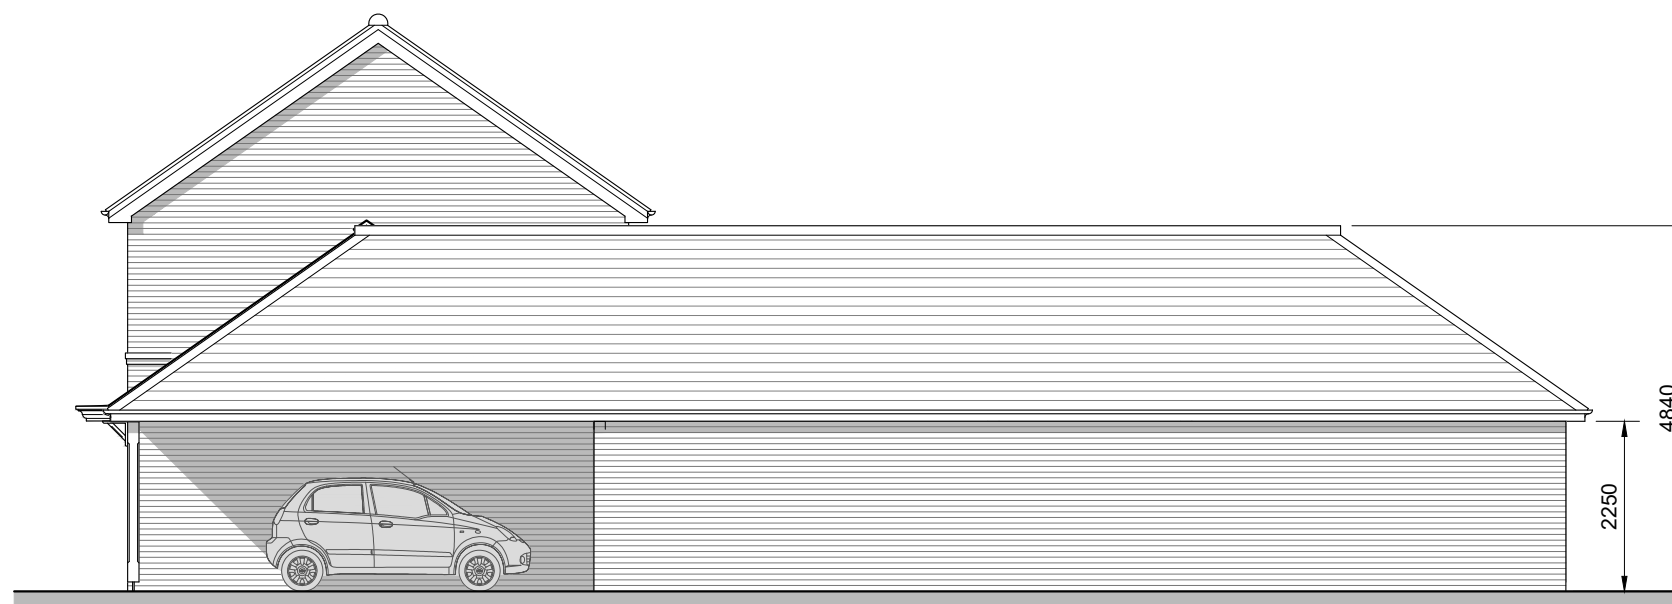

Side Elevation B

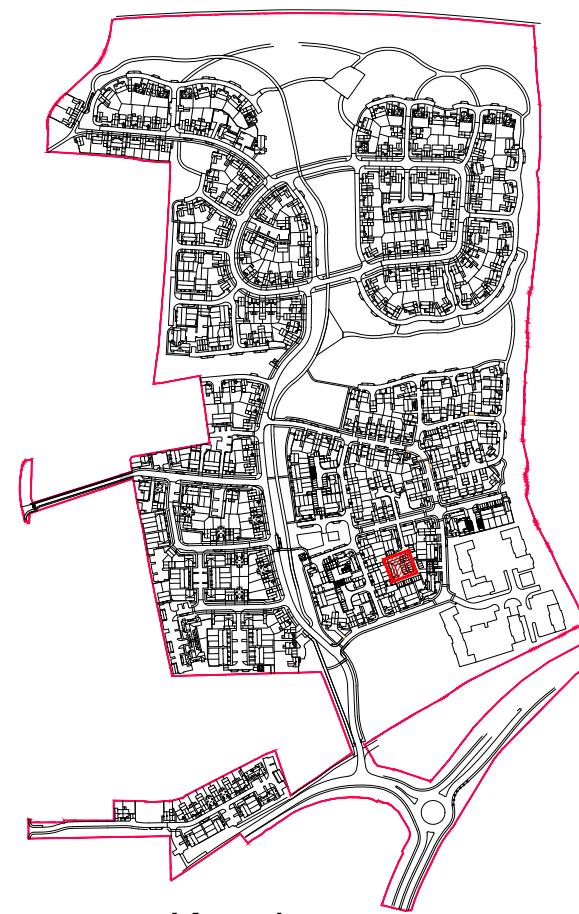

Keyplan

REV.	DATE	REVISIONS:	BY	REV.	DATE	REVISIONS:	BY	REV.	DATE	REVISIONS:	BY	STATUS:

Planning

CLIENT:	Rydon Homes Ltd / Gleeson Land	PROJECT:	Land North of Water Lane Angmering
SCALE:	1:100 (A1 ORIGINAL)	DRAWING:	Ancillary Buildings (Sheet 5 of 5) Proposed Plans and Elevations
DRAWN:	ajg	19271	P269
DATE:	Apr.'22	-	-


architecture planning masterplanning
Broadmede House, Farnham Business Park,
Weydon Lane, Farnham, Surrey GU9 8QT.
info@osparchitecture.com www.osparchitecture.com
Tel: 01252 267878