



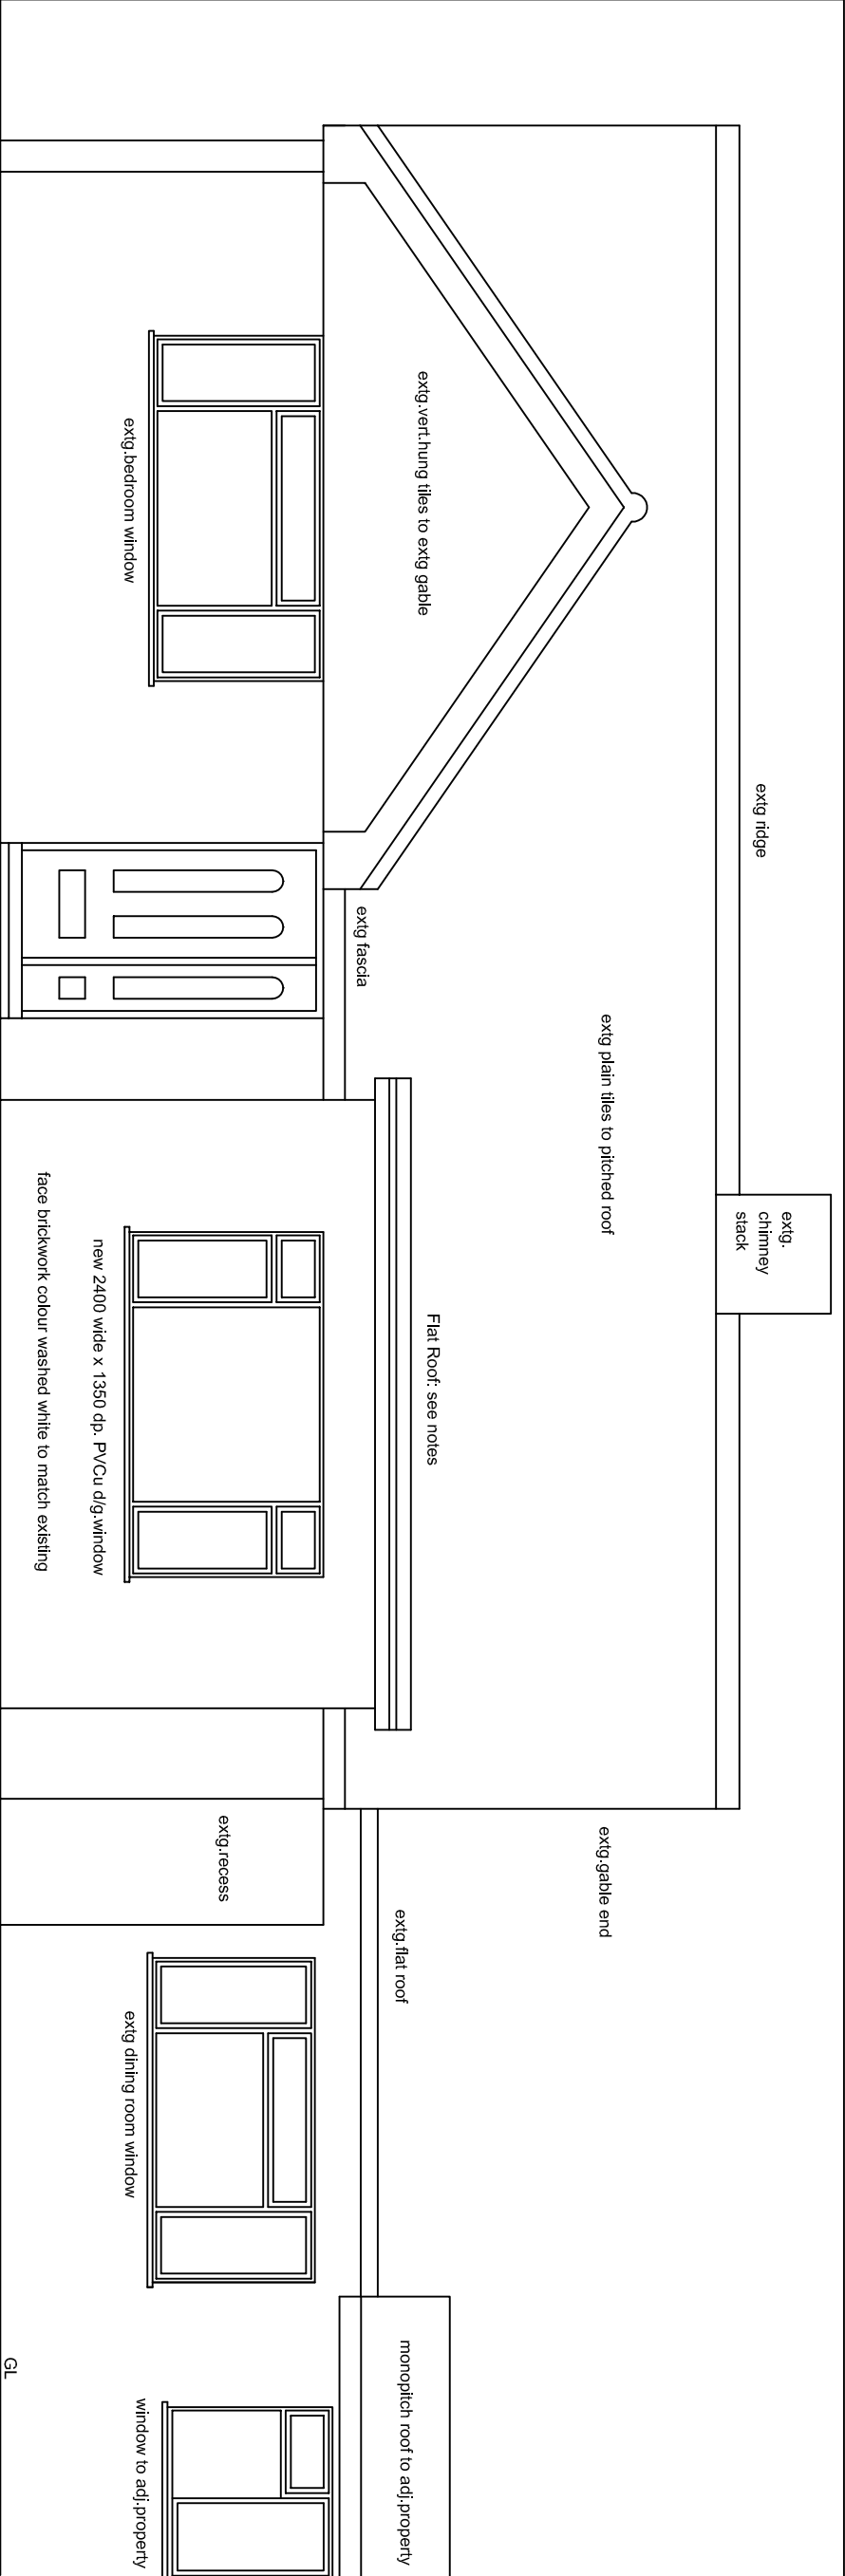

FRONT ELEVATION

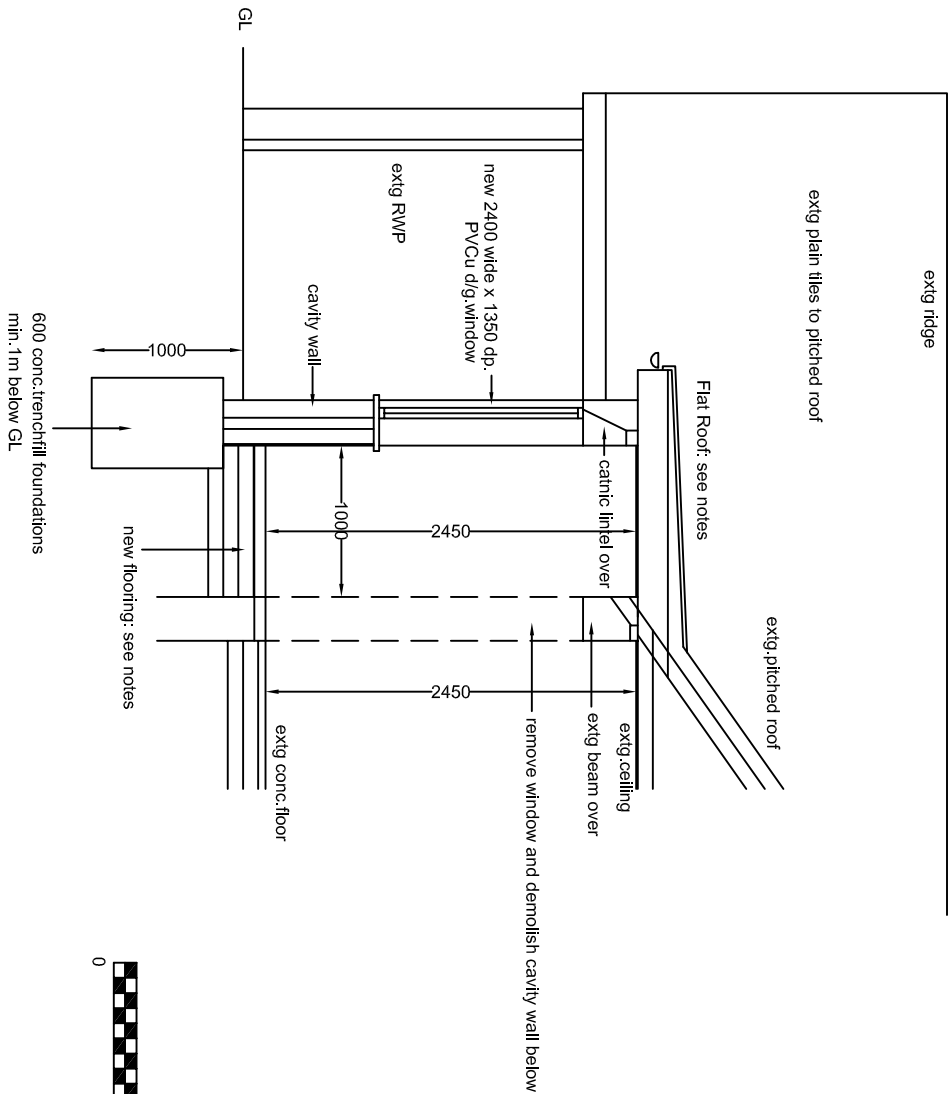

SCALE BAR

Address 34 MILL ROAD AVENUE ANGMERING. BN16 4HS	
Job GROUND FLOOR EXTENSION	
Client Mr. & Mrs M.Eldred	
Scale : 1:50 Sheet size A3 Landscape Drg.no.MJE sect-elevations Date : December 2021	PETER TURRELL Blisland 32B Vale Avenue Worthing, West Sussex BN14 0BY Telephone 07900890694 E mail: peterandvron@gmail.com