




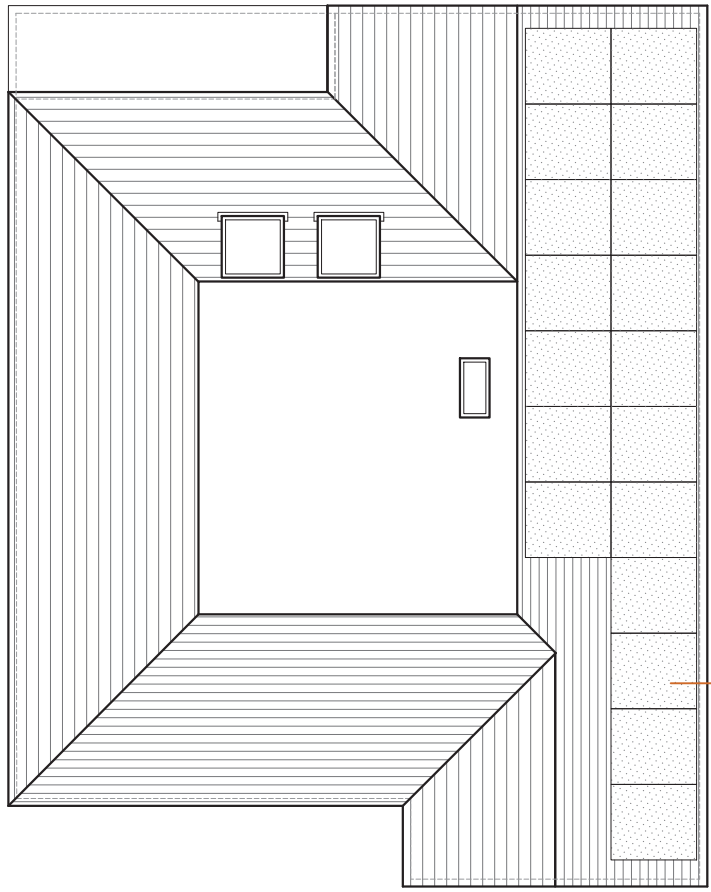


ROOF PLAN
1:100

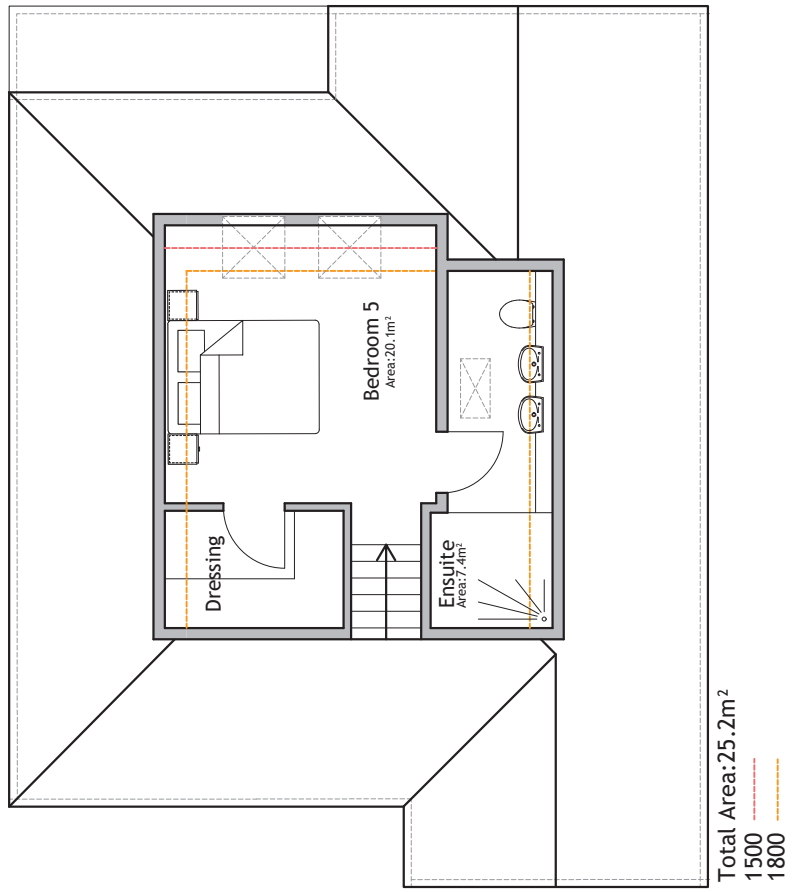


SECOND FLOOR PLAN
1:100

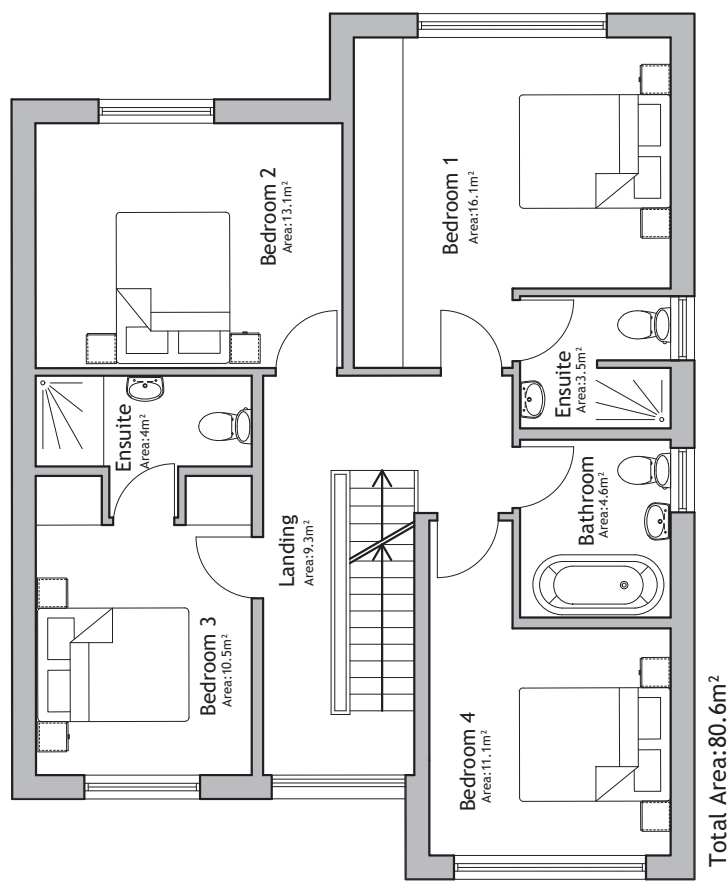


FIRST FLOOR PLAN
1:100

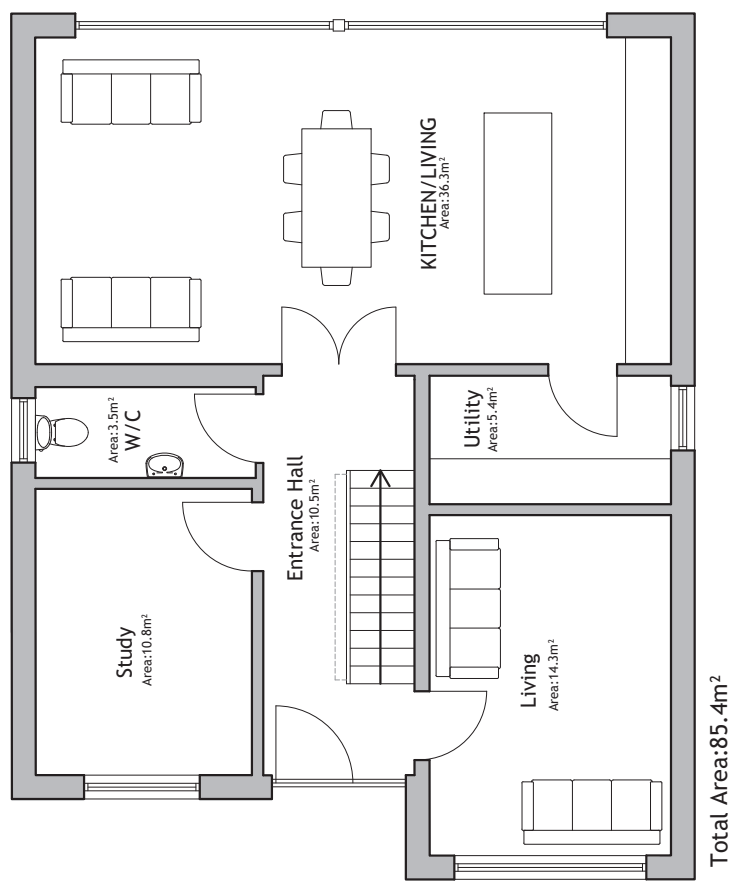


GROUND FLOOR PLAN
1:100

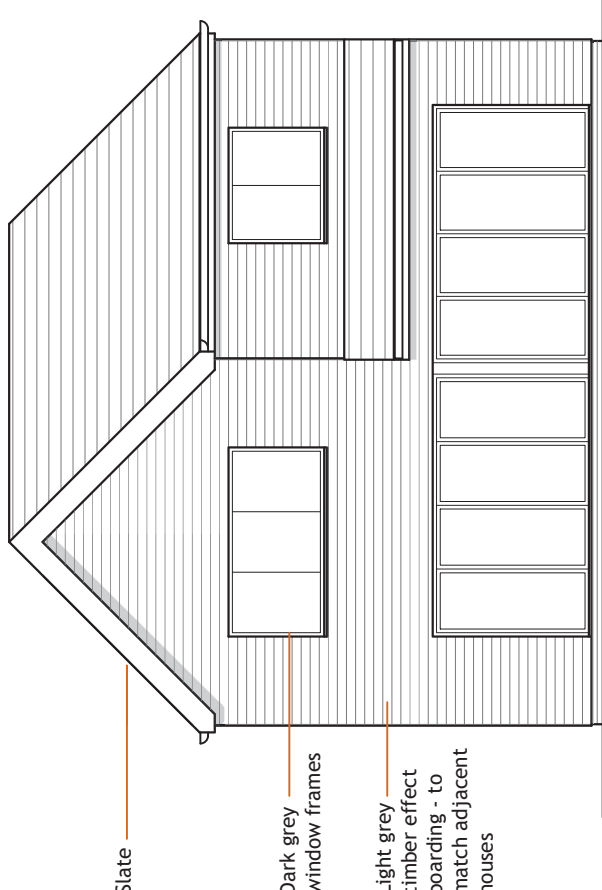


EAST (REAR) ELEVATION
1:100

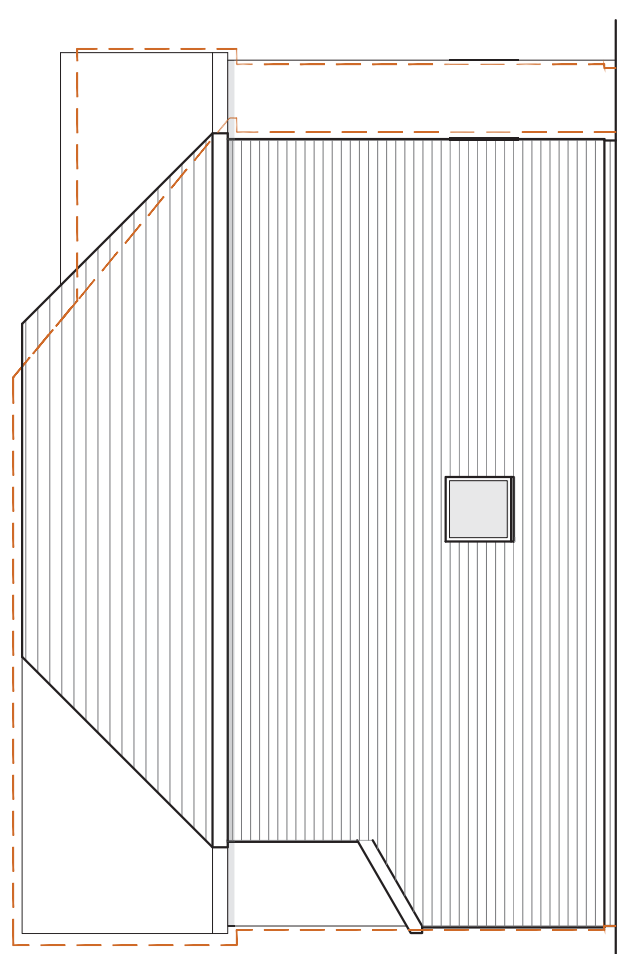



NORTH (SIDE) ELEVATION
1:100

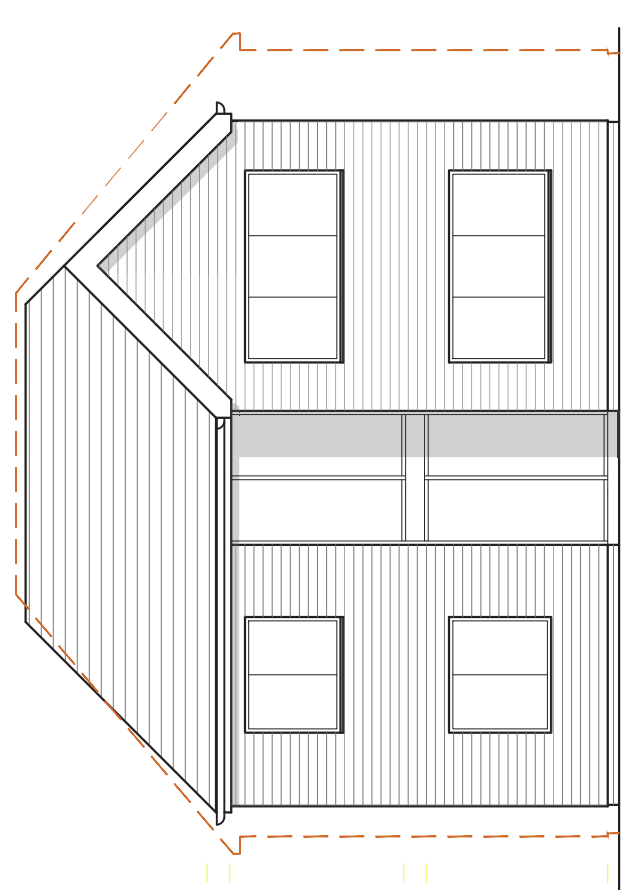


WEST (FRONT) ELEVATION
1:100

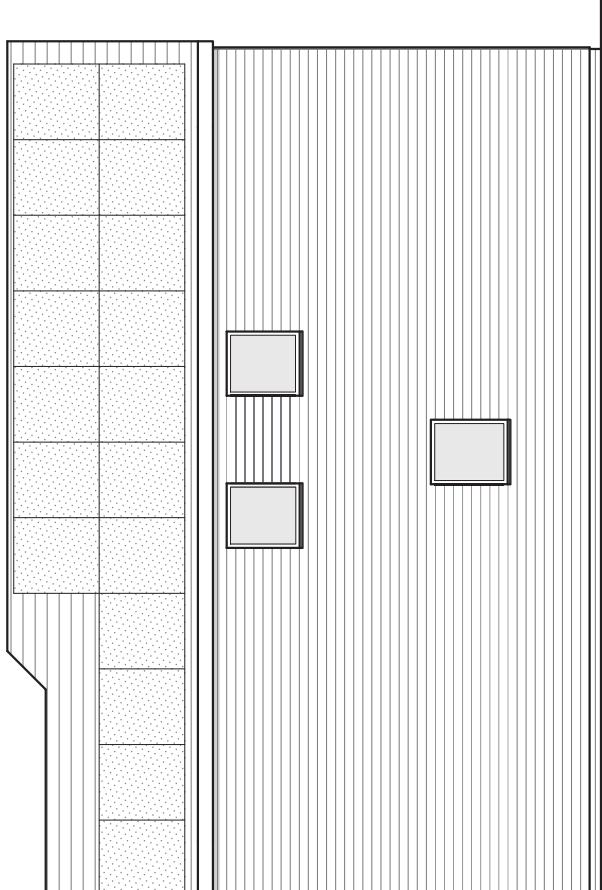

Outline of house on plot 2 & 3
for mass comparison

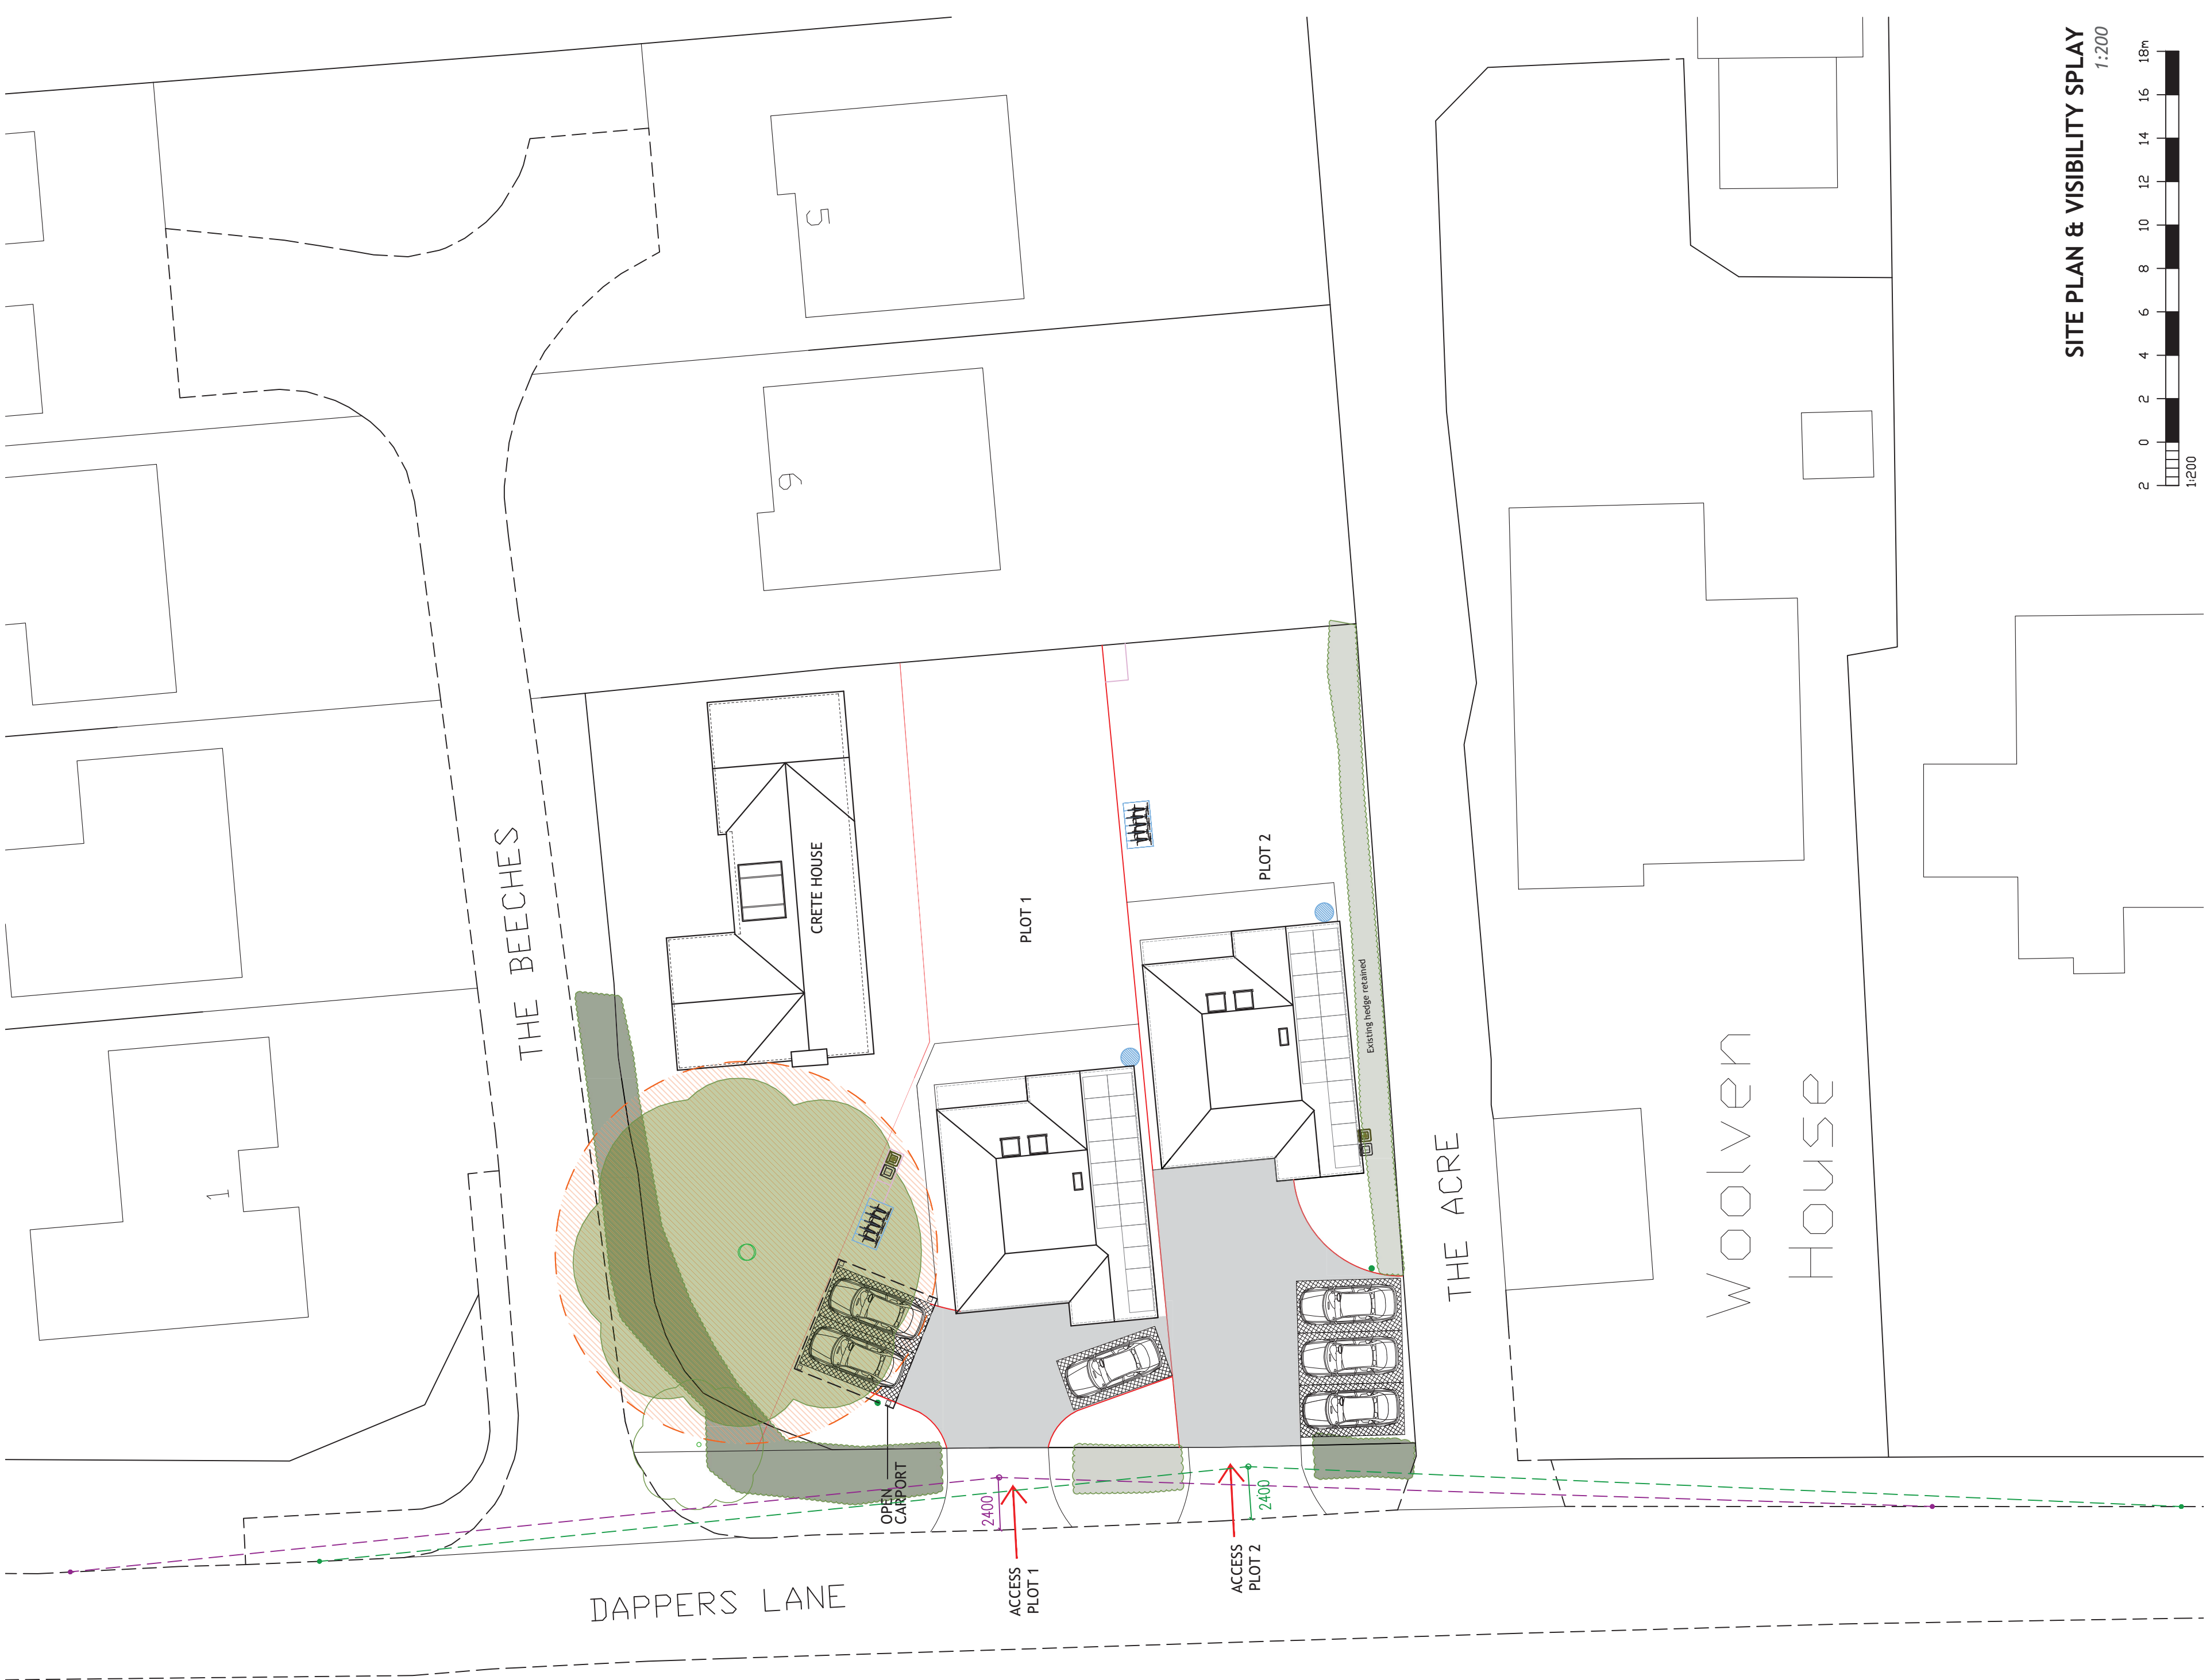 

SITE PLAN & VISIBILITY SPLAY
1:200

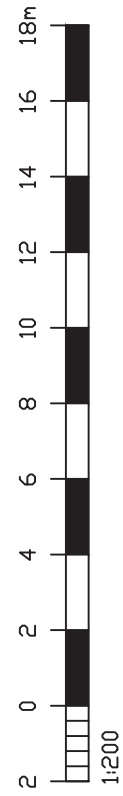

NOTES:


Dimensions to be checked on site before commencing work. Any discrepancies shall be reported to the architect immediately.

Do not scale from these drawings except for planning purposes.

Use figured dimensions only.

Where applicable this drawing is to be read in conjunction with other consultants' drawings.

All drawings to be read in conjunction with specification and all other drawings including structural engineer and mechanical and electrical drawings / specification

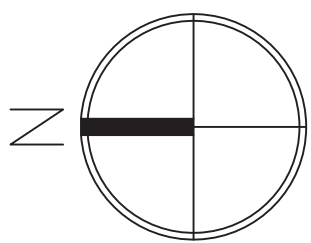

REV	DATE	AMENDMENT	Visibility Splays shown	NW	DRAWN
A	17/01				

hd architects

Hayden Dappers Architects Ltd
1 The Old Farm Mill
Eneworth, PO10 7BT
01433 370 715
mail@hdarchitects.co.uk

PROJECT
CRETE HOUSE
DAPPERS LANE

DRAWING
PROPOSED PLANS
SITE PLAN

SCALE
1:200 @ A1
1:200 @ A1

DATE SEPTEMBER 2021
DRAWING NUMBER 21192-03
DRAWN NW
REVISION A