




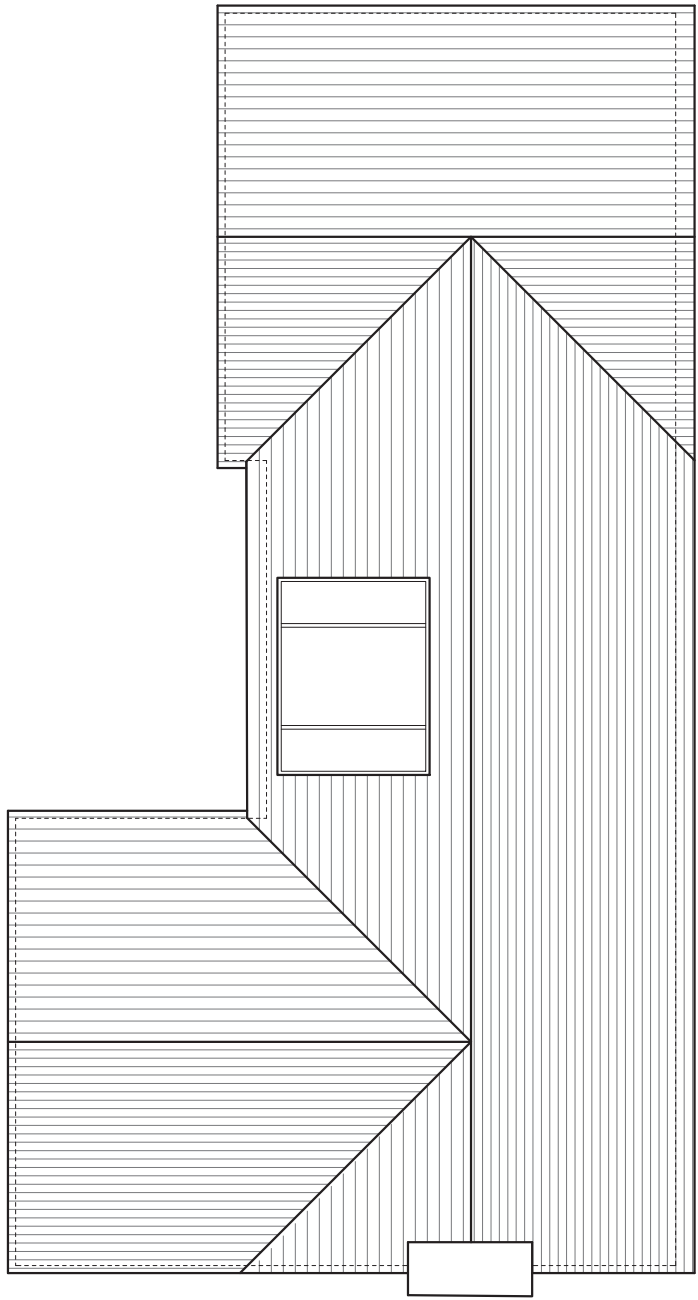



ROOF PLAN
1:100

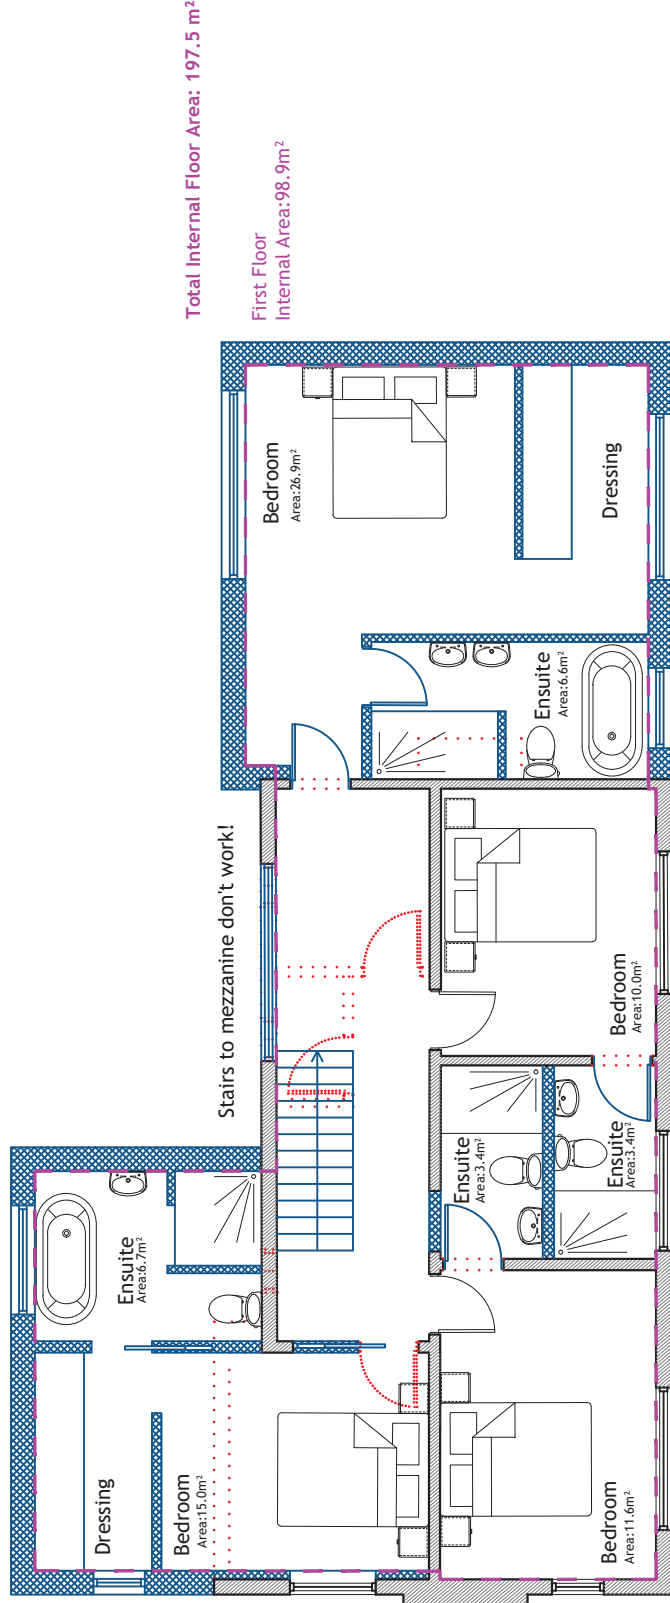


FIRST FLOOR PLAN
1:100

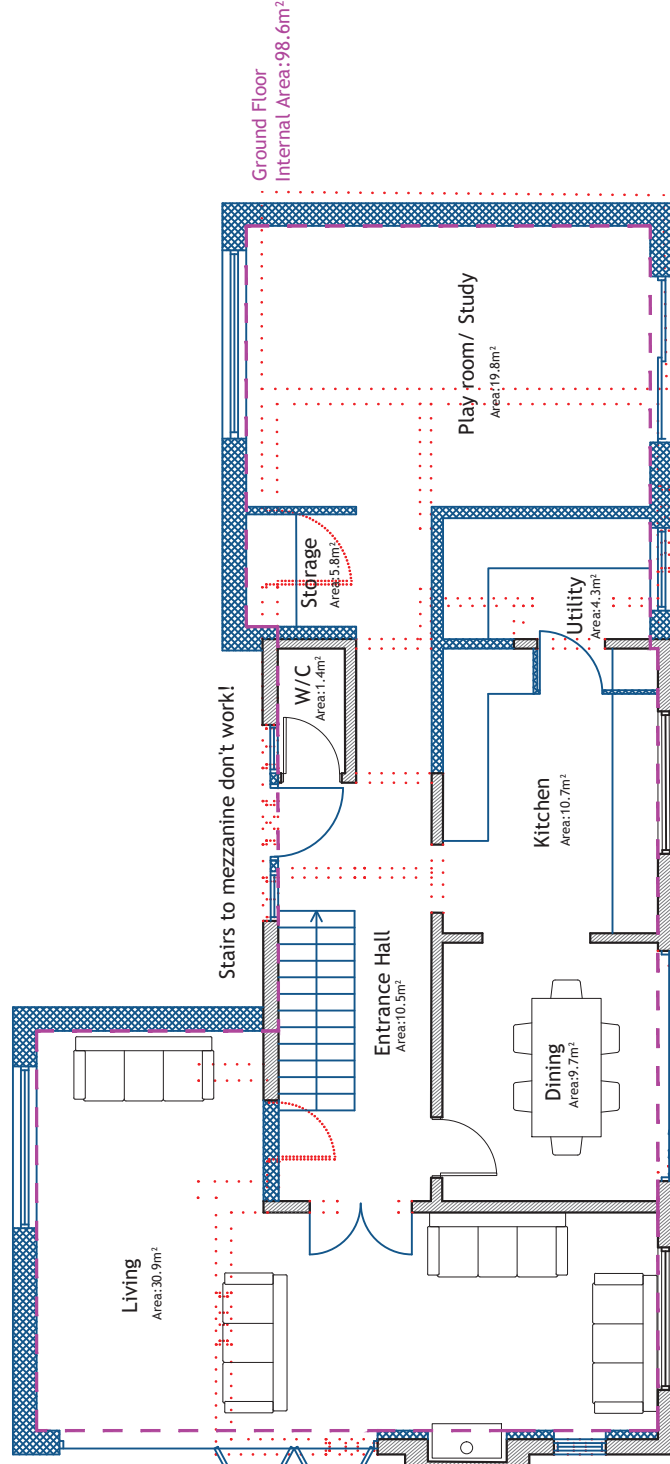


GROUND FLOOR PLAN
1:100

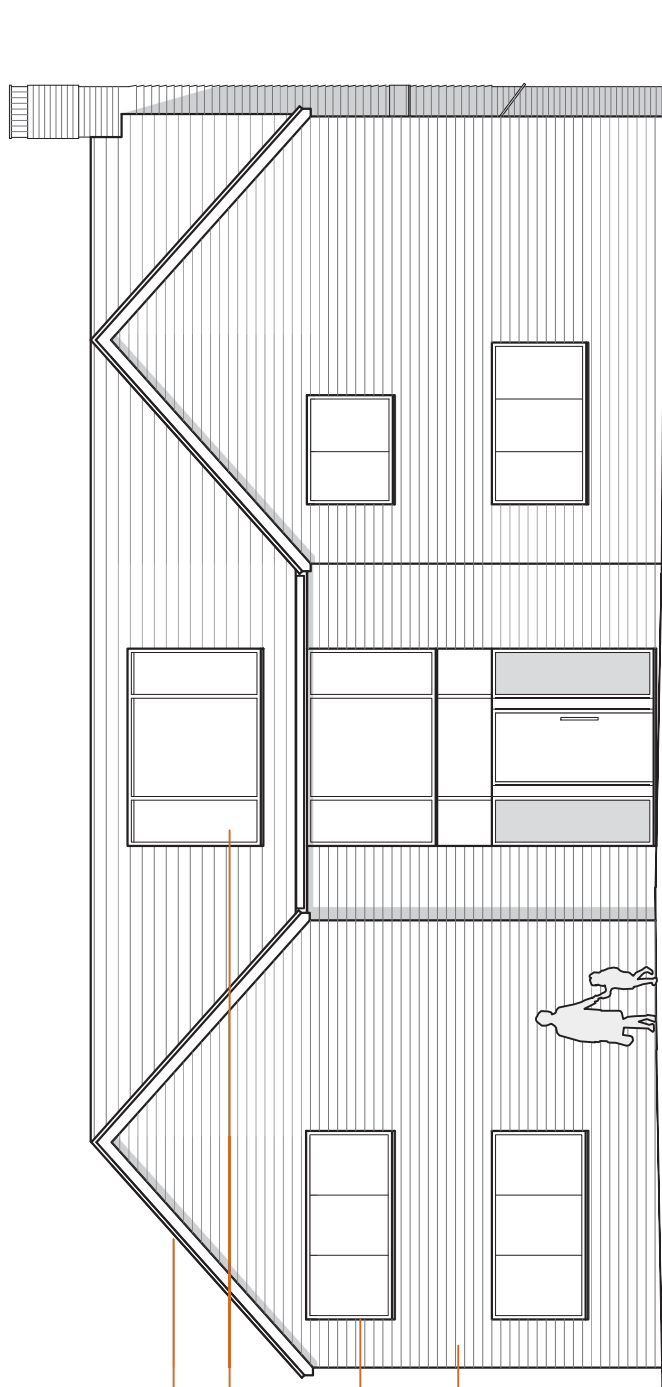 


NORTH (FRONT) ELEVATION
1:100

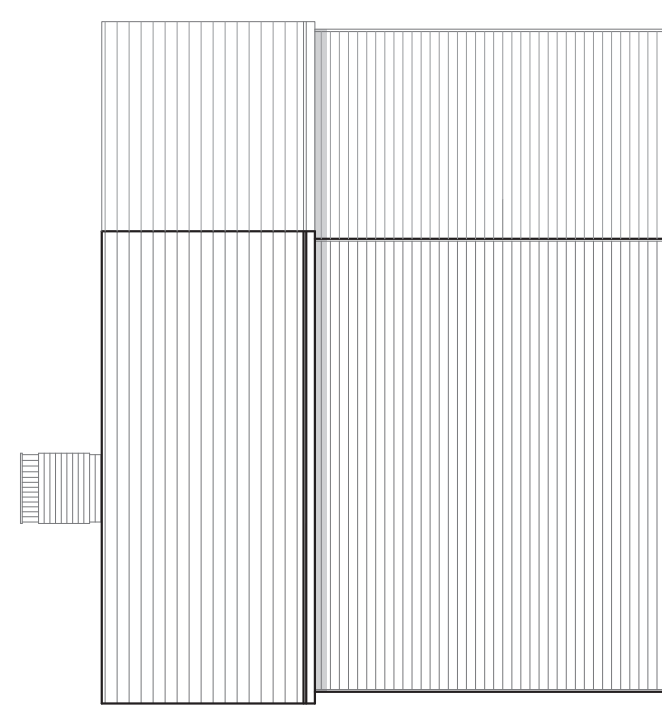


EAST (SIDE) ELEVATION
1:100

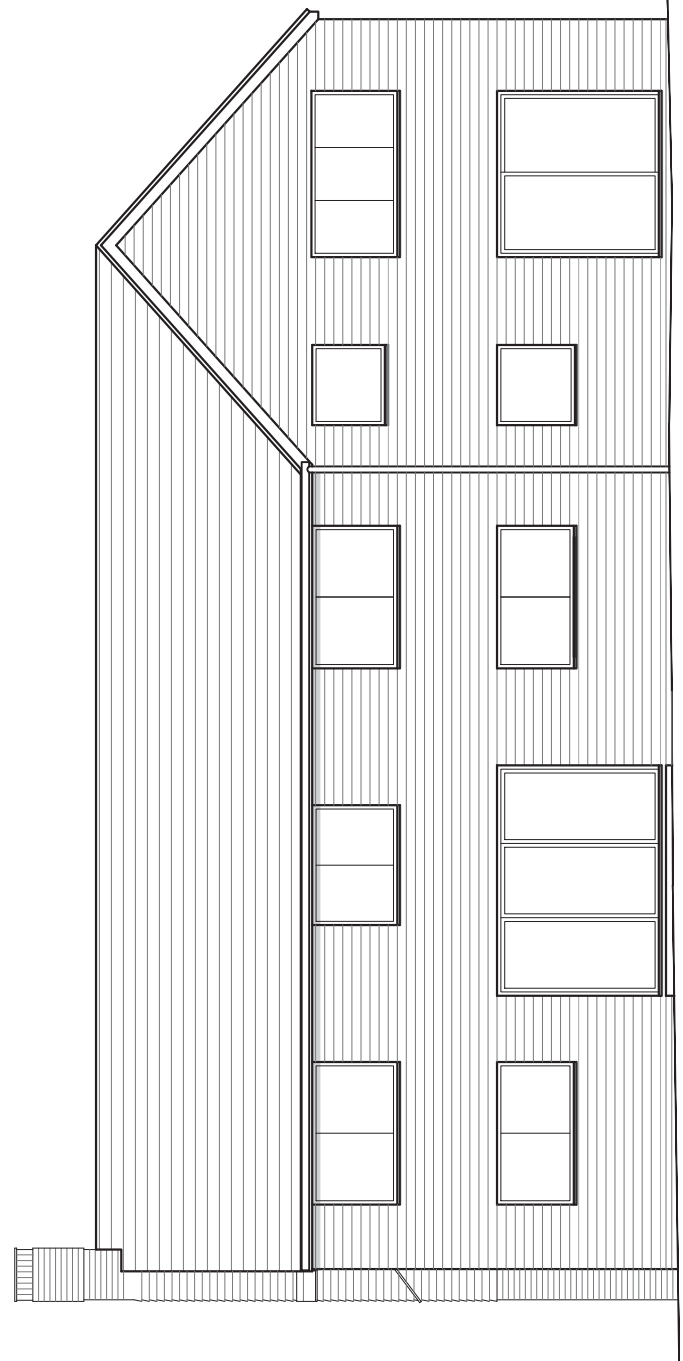


SOUTH (REAR) ELEVATION
1:100

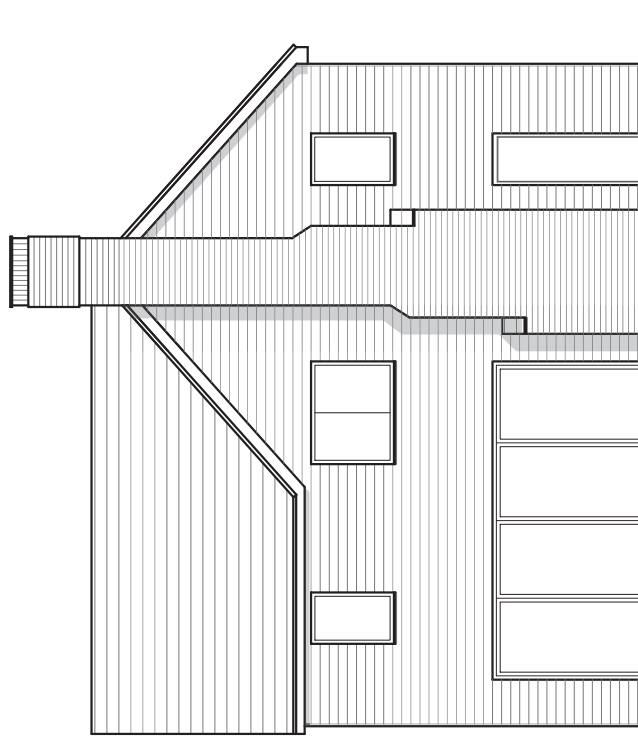

WEST (SIDE) ELEVATION
1:100

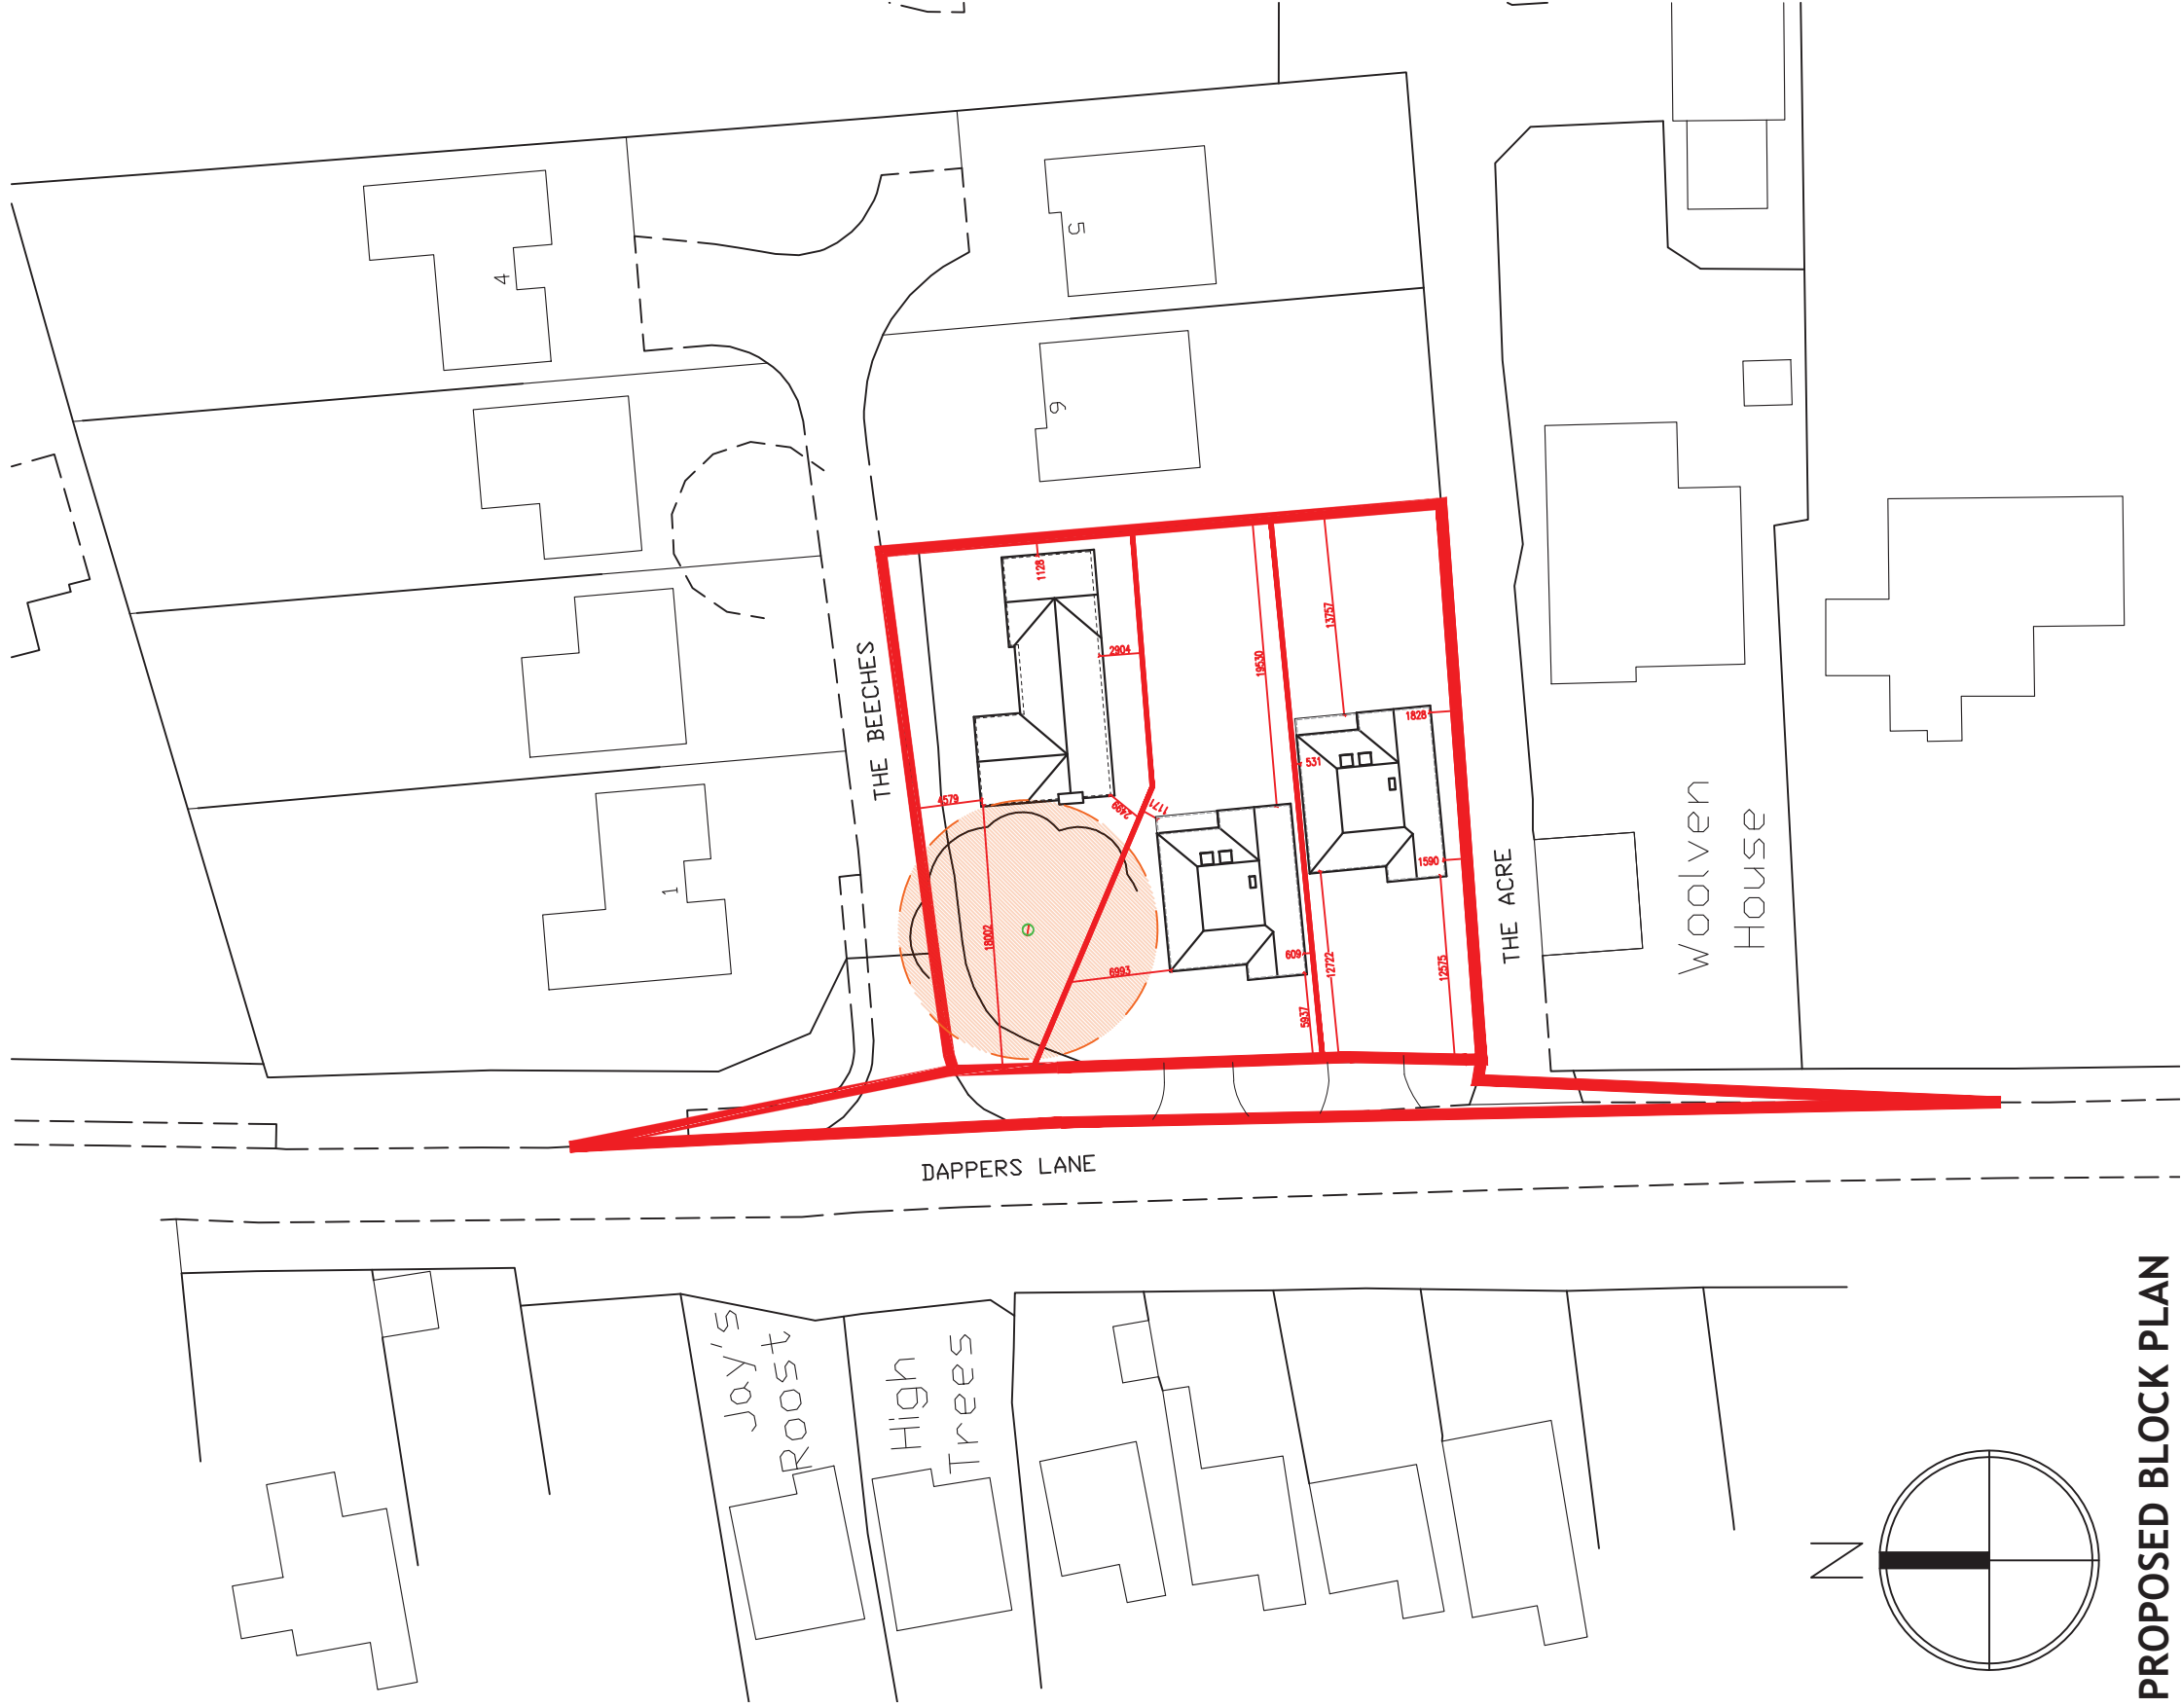

PROPOSED BLOCK PLAN
1:500

 

NOTES:

- Dimensions to be checked on site before commencing work. All dimensions shall be reported to the architect immediately.
- Do not scale from these drawings except for planning purposes.
- Use figured dimensions only.
- Where applicable this drawing is to be read in conjunction with other consultants' drawings.
- All drawings to be read in conjunction with specification and all other drawings including structural engineer and mechanical and electrical drawings / specification

REV	DATE	AMENDMENT	DRAWN
C	17/01	Revised Block Plan	NW
B	01/11	Revised fenestration	NW
A	28/10	Revised layout	NW

hd architects
Hobbs Davies Architects Ltd
1 The Old Flour Mill
Emsworth, PO10 7BT
0143 370 715
mail@hdarchitects.co.uk

PROJECT
GREY HOUSE
DAPPERS LANE

DRAWING
PROPOSED ELEVATIONS
PROPOSED BLOCK PLAN

SCALE
1:100 @ A1
1:100 @ A1
1:500 @ A1

DATE	OCTOBER 2021	DRAWN	NW
DRAWING NUMBER	21182-02	REVISION	C