


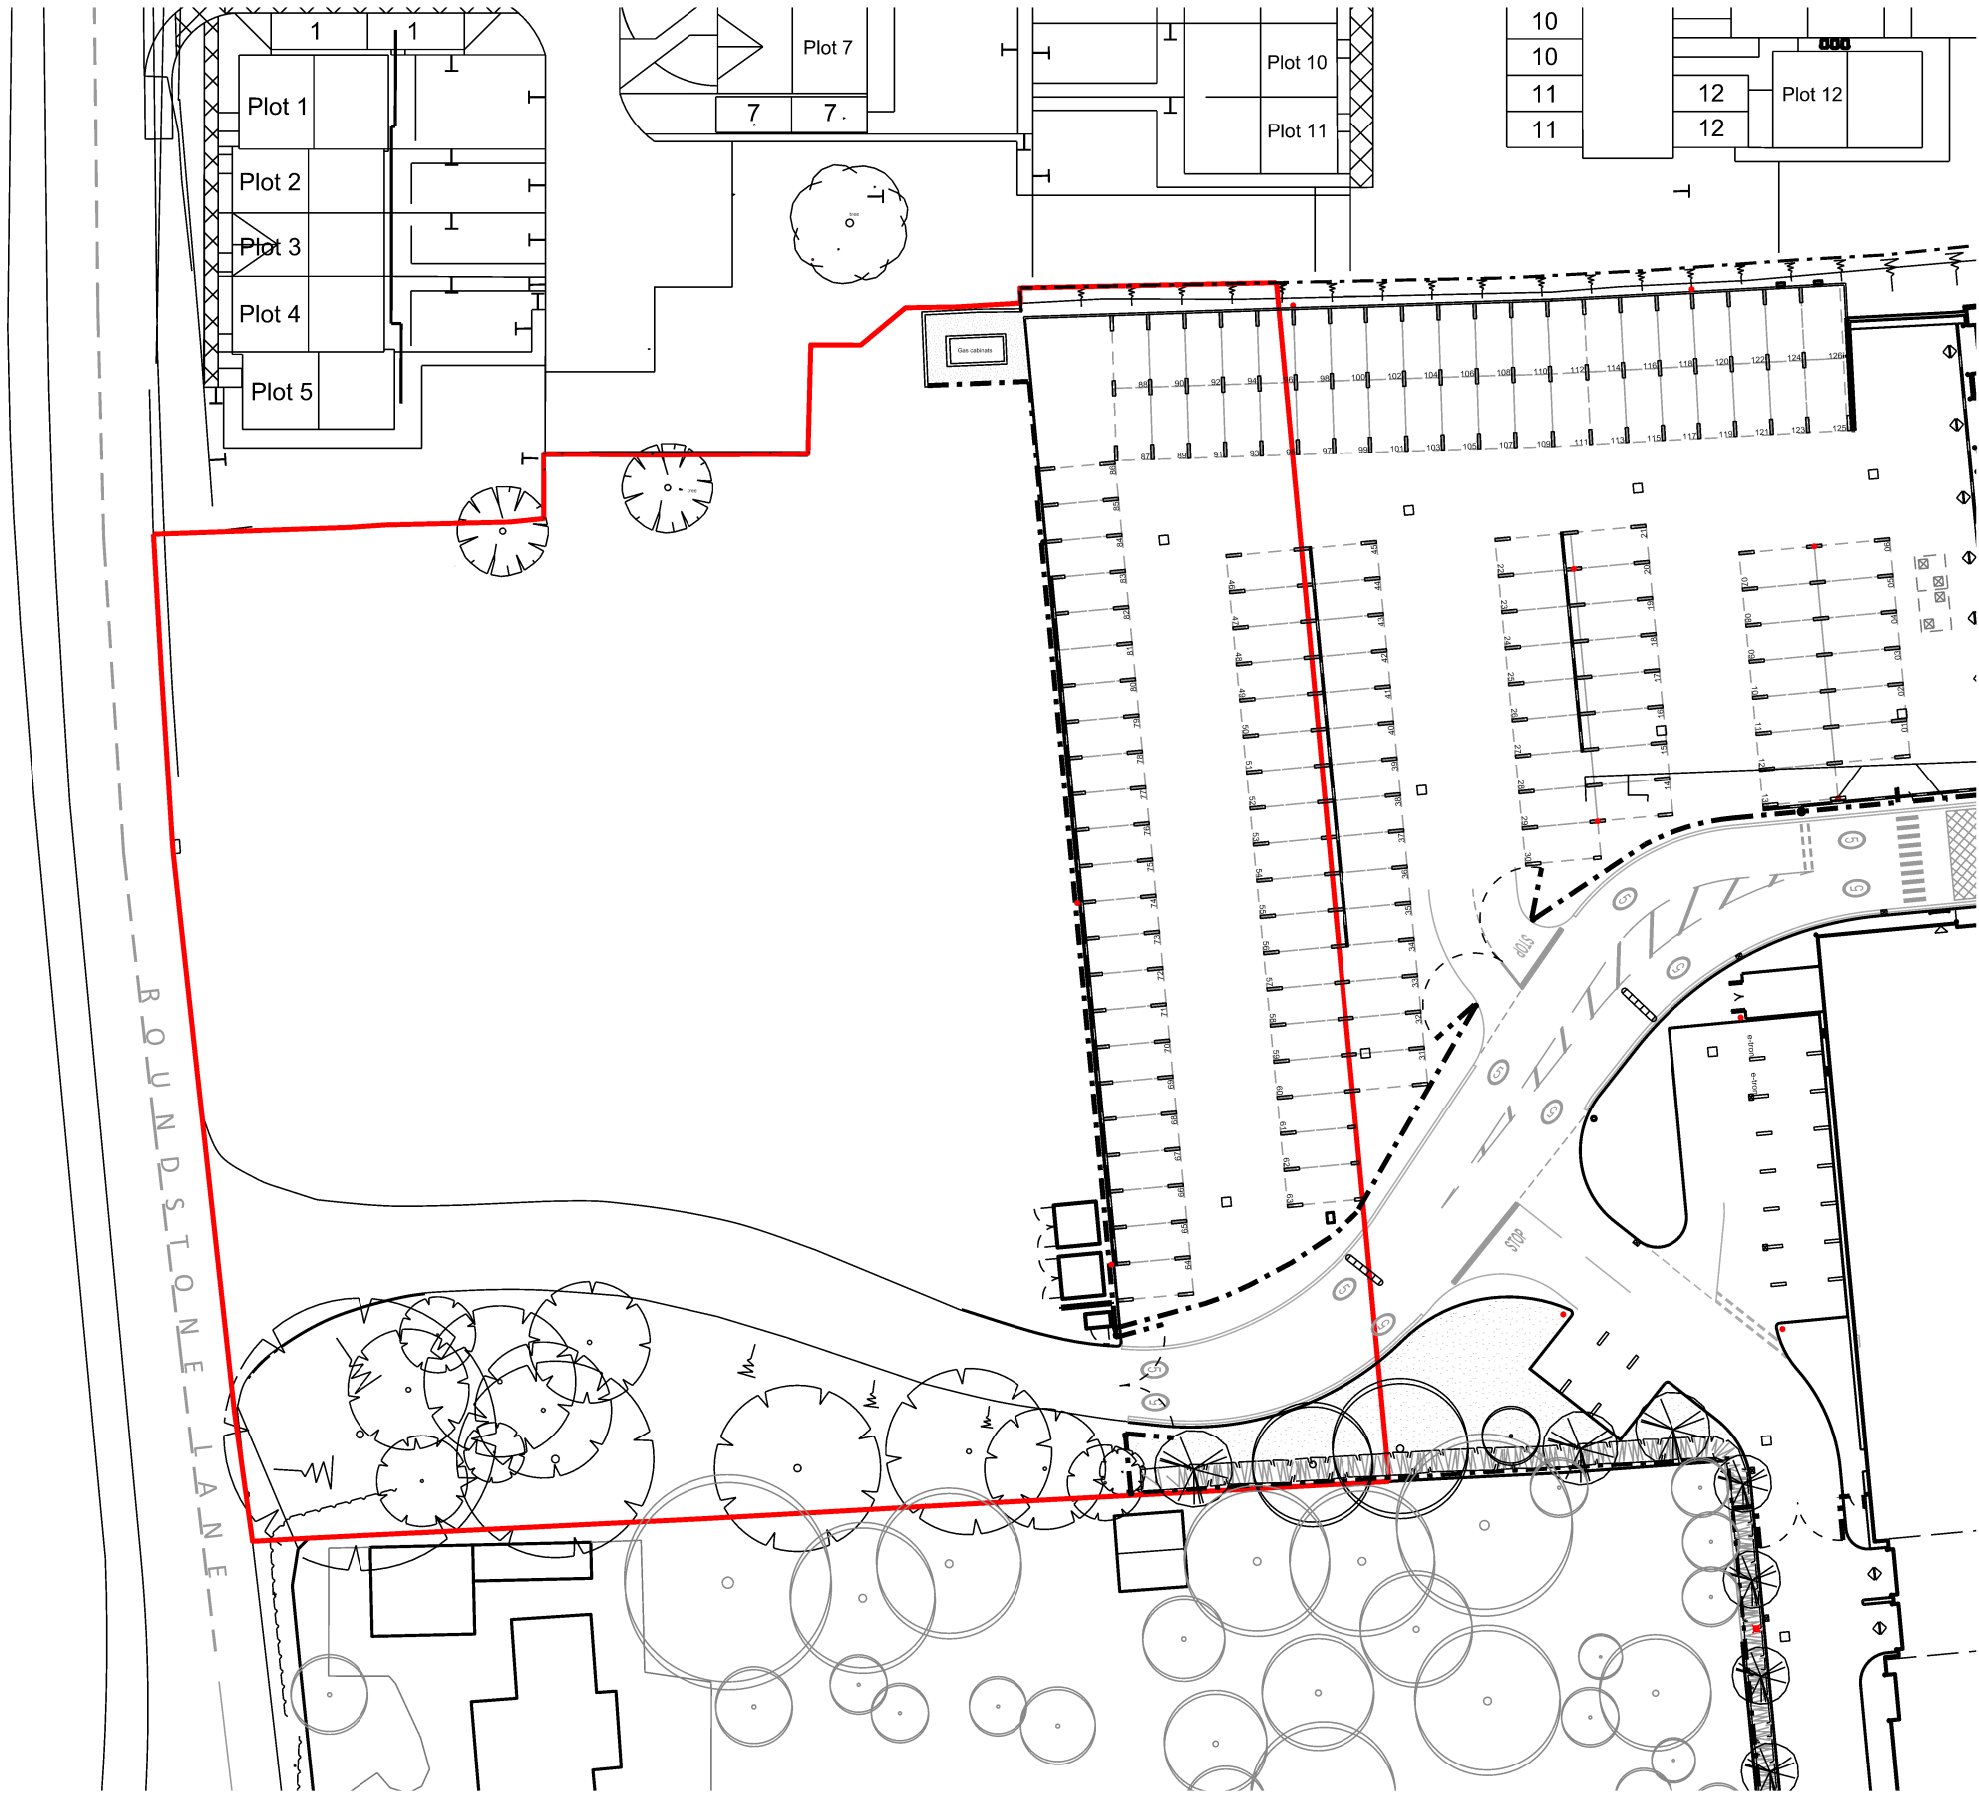

Caffyns Volvo Worthing

Drawing title
Existing Site Plan

Amendments
Planning Issue

Drawing No.
3661-SRA-XX-XX-D-A-01-010

Revision
P02

Project No.	Originator	Funct.	Spatial	Form	Disc	System	Number
Drawn by	Checked by	Approved by	A3 Scale	Date	Reason for Issue		
MR	MR	-	1:500	15/12/2021	PLANNING		

SRA | ARCHITECTS

Station House, Ashley Avenue Bath BA1 3DS | 01225 827444 | www.sra-architects.co.uk © (UK 2021) SRA Architects LLP.

Notes
SRA ARCHITECTS LLP accepts no liability for use of this drawing by other parties other than the party for whom it was prepared, or for purposes other than those for which it was prepared.

When the above drawing is issued in DWG format it is an uncontrolled version issued to enable the recipient to prepare their own documents/models/drawings for which they are solely responsible. It is based on background information current at the time of issue. SRA ARCHITECTS LLP accepts no liability for any such alterations or additions to or discrepancies arising out of changes to such background information which occur to that information after it is issued by SRA ARCHITECTS LLP.

Responsibility is not accepted for errors made by others in scaling from this drawing.