


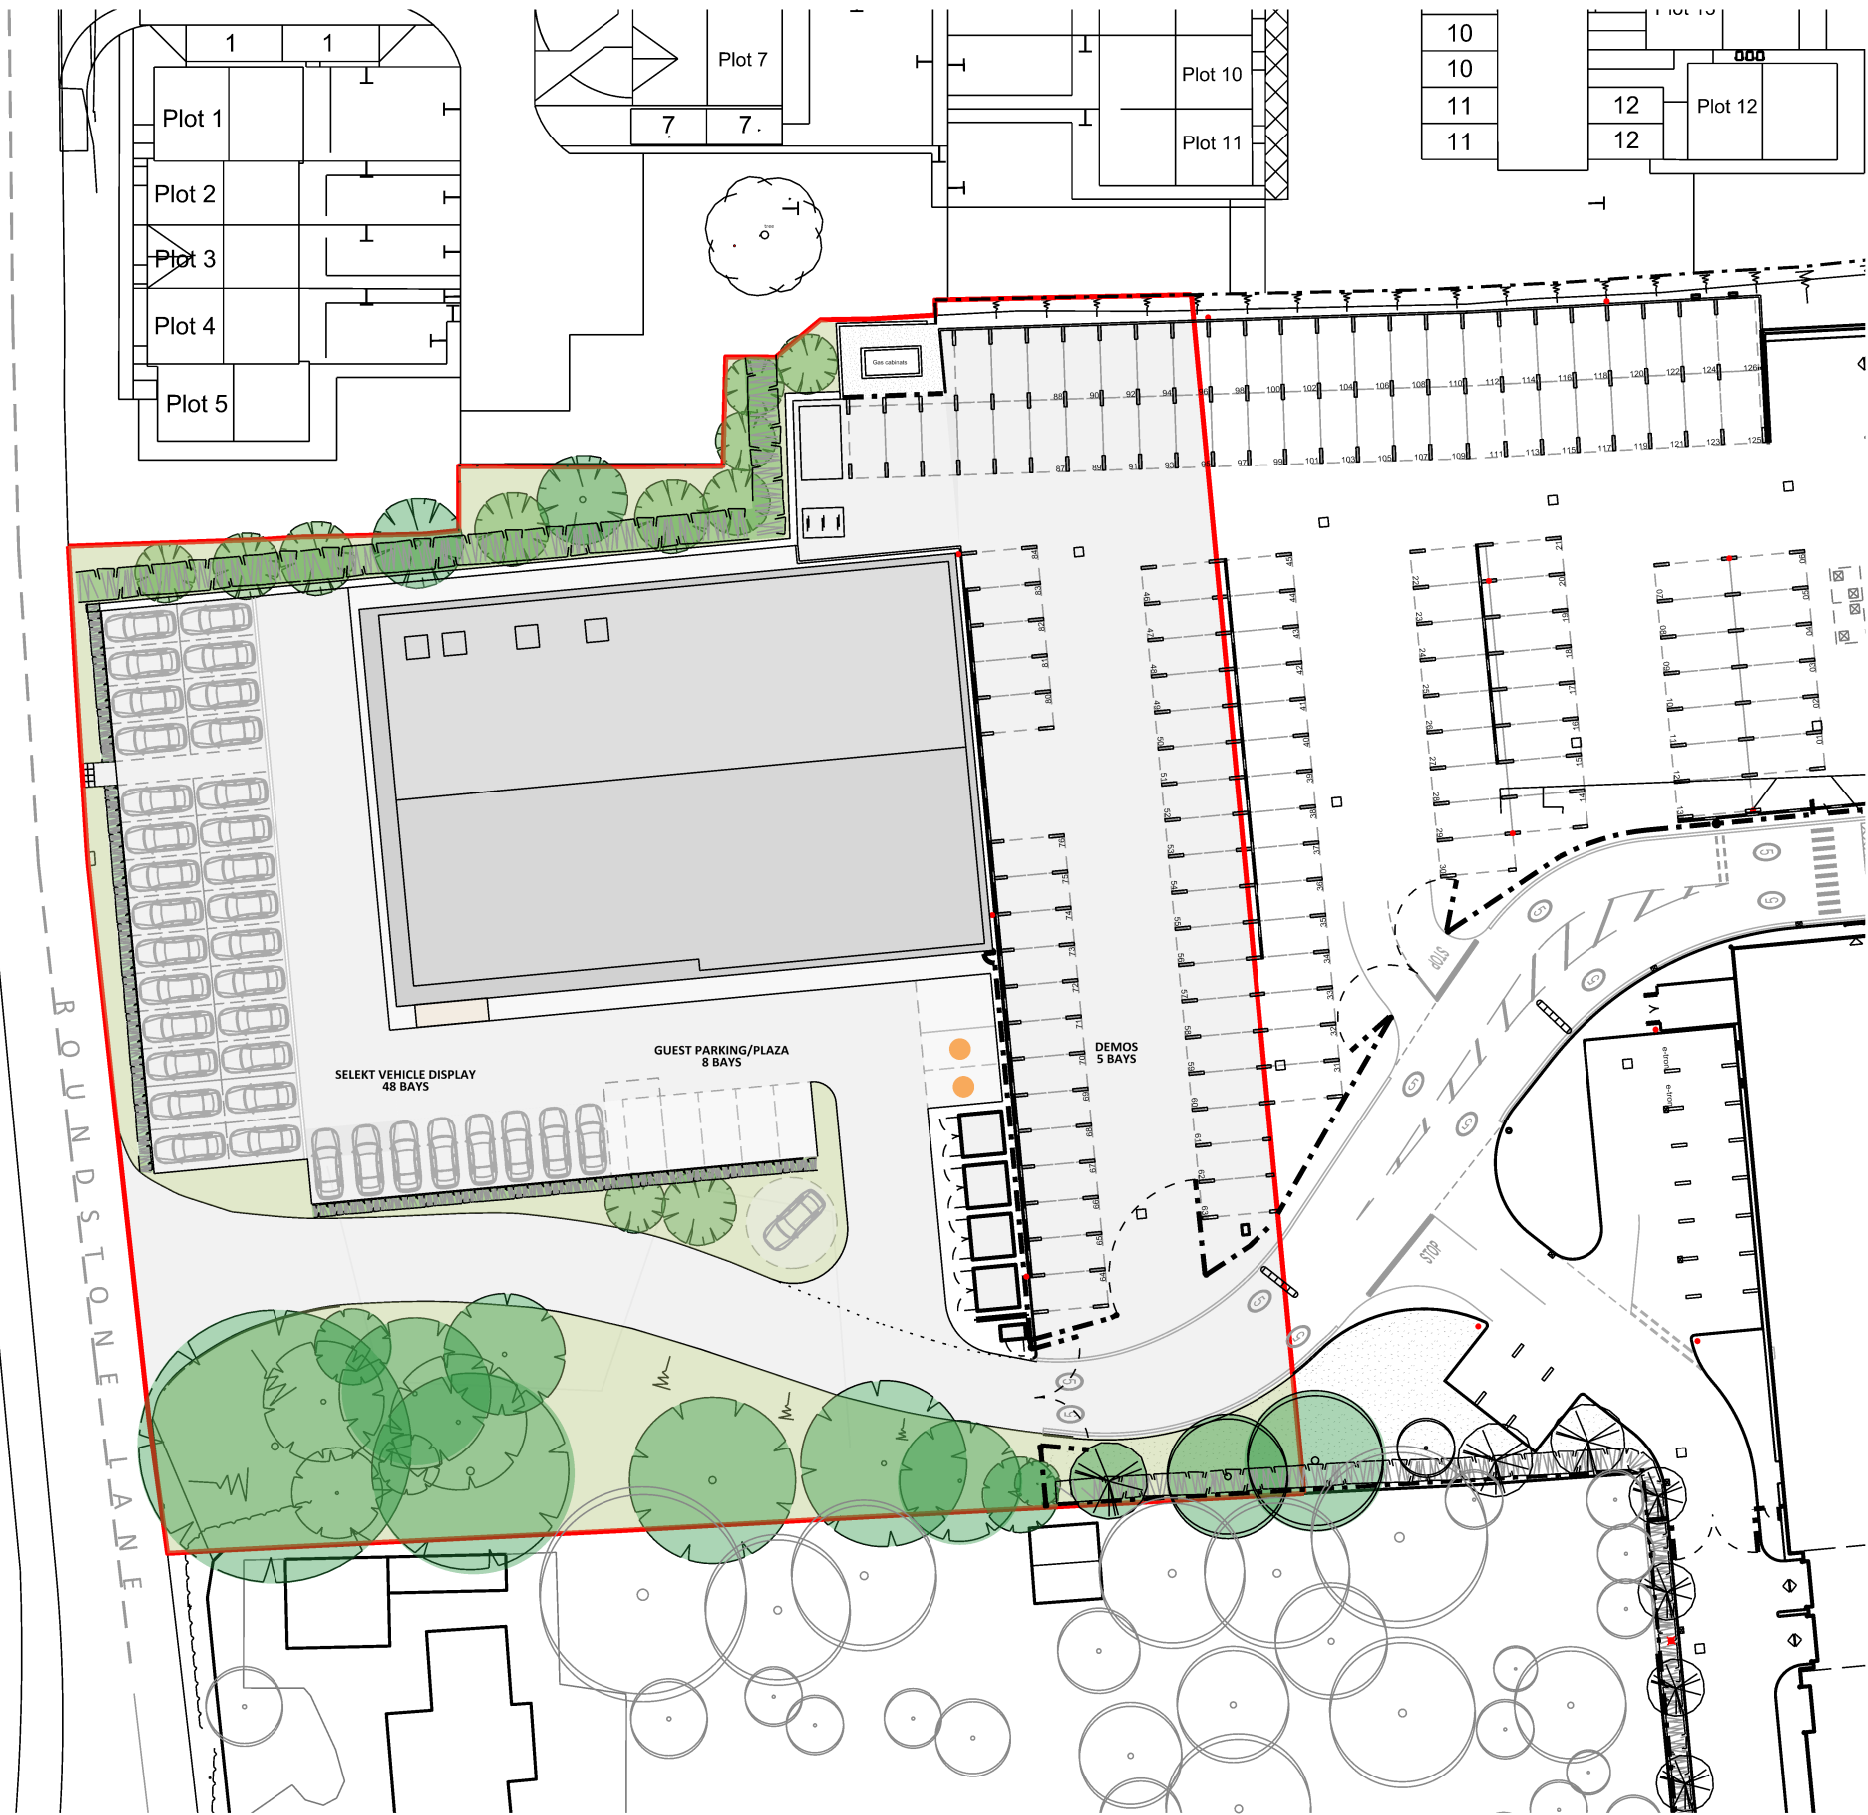

# Caffyns Volvo Worthing

Drawing title  
Site Plan

Amendments  
Planning Issue

Drawing No.  
3661-SRA-XX-XX-D-A-09-001

Revision  
P02

|             |            |        |         |      |      |        |        |
|-------------|------------|--------|---------|------|------|--------|--------|
| Project No. | Originator | Funct. | Spatial | Form | Disc | System | Number |
| MR          | MR         | -      | -       | -    | -    | -      | -      |

Drawn by  
MR

Checked by  
MR

Approved by  
-

A3 Scale  
1:500

Date  
15/12/2021

Reason for Issue  
PLANNING

## SRA | ARCHITECTS

Station House, Ashley Avenue Bath BA1 3DS | 01225 827444 | [www.sra-architects.co.uk](http://www.sra-architects.co.uk) © (UK 2021) SRA Architects LLP.

**Notes**  
SRA ARCHITECTS LLP accepts no liability for use of this drawing by other parties other than the party for whom it was prepared, or for purposes other than those for which it was prepared.

When the above drawing is issued in DWG format it is an uncontrolled version issued to enable the recipient to prepare their own documents/models/drawings for which they are solely responsible. It is based on background information current at the time of issue. SRA ARCHITECTS LLP accepts no liability for any such alterations or additions to or discrepancies arising out of changes to such background information which occur to that information after it is issued by SRA ARCHITECTS LLP.

Responsibility is not accepted for errors made by others in scaling from this drawing.

