


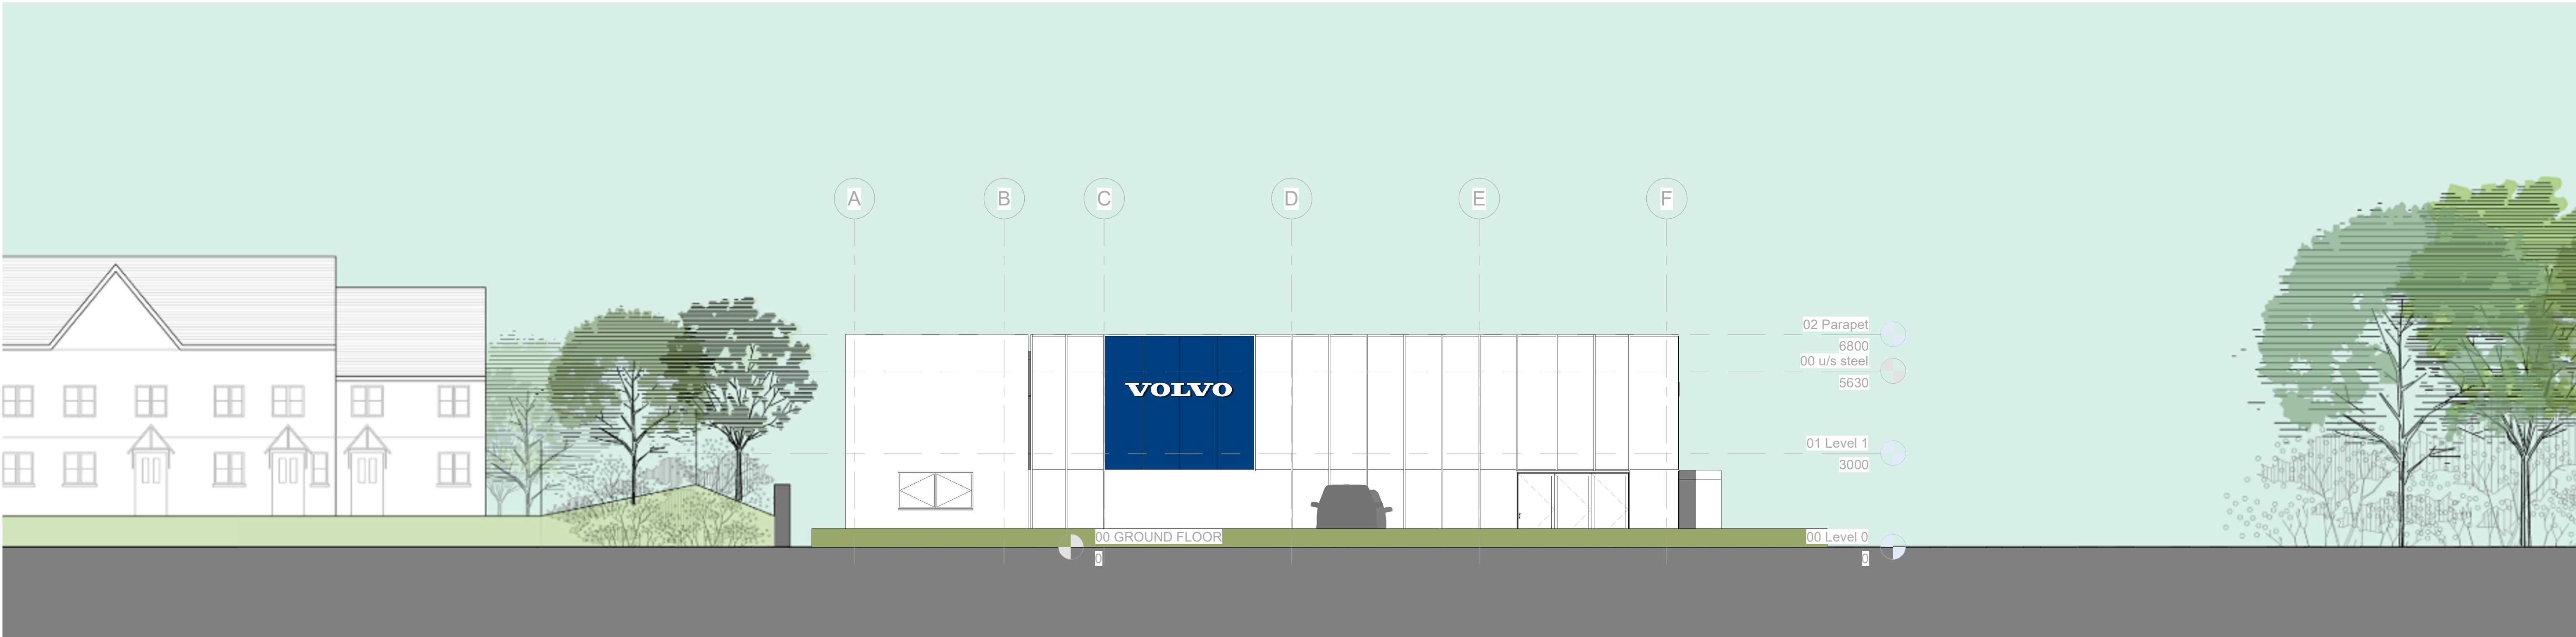

1 - Proposed Site Context West Elevation
1 : 100

Caffyns Volvo Worthing

Drawing title						Amendments	
Proposed Site Context Elevation						Planning Issue Queries	
Drawing No.						Revision	
3661-SRA-XX-XX-D-A-05-005						P02	
Project No.	Originator	Funct.	Spatial	Form	Dis.	System	Number
HB	MR					Approver	
A1 Scale						Date	Reason for Issue
1 : 100						17/01/2022 10:28:06	INFORMATION

SRA | ARCHITECTS