

Nicola Moore

From: CATLOW Antonia [REDACTED]
Sent: 17 January 2022 14:33
To: Nicola Moore
Cc: NOEL Craig
Subject: A/268/21/PL - Validation Queries
Attachments: A_268_21_PL202201111438187112.pdf; 3661-SRA-XX-L2-D-A-04-201-P02 - Roof GA Plan.pdf; 3661-SRA-XX-XX-D-A-06-005-P02 - Proposed Site Context Section.pdf; 3661-SRA-XX-XX-D-A-05-005-P02 - Proposed Site Context Elevation.pdf; 3661-SRA-XX-XX-D-A-05-002-P02 - Proposed South & West GA Elevations.pdf

CAUTION: This email originated from outside of the organisation. You should take extra care when clicking links or opening attachments - if you are unsure the content is safe contact the IT Helpdesk before clicking or opening.

Dear Ms Moore,

Many thanks for your letter dated the 11th January in relation to application A/268/21/PL. Please find our comments below and amended plans attached.

- Roof GA Plan Dwg No 3661-SRA-XX-L2-D-A-04-201 has been submitted, however Dwg no 3661-

SRA-XX-L2-D-A-04-201-P02 is listed on the Planning Statement. Please clarify the correct drawing and re submit accordingly.

The plan was correct however the drawing number on the actual document required amending to state that it is version P02 to match the planning statement and file name.

- We are unable to scale plans at 1:125, please resubmit the Proposed Site Context Sections and

Elevations at a scale of 1:100 or 1:50.

Amended plans attached at scale 1:100.

- The scale bar on the Proposed South & West Elevations is 5m but measures 10m. Please check



the measurements, amend accordingly and re submit.

Scale bar amended. Plan attached.

Please let me know if you have any further queries.

Kind Regards,
Antonia

Antonia Catlow BSc(Hons) MA MRTPI
Associate Director – Planning Department
Strutt & Parker, 201 High Street, Lewes, East Sussex, BN7 2NR

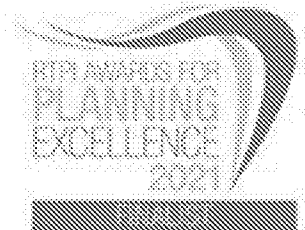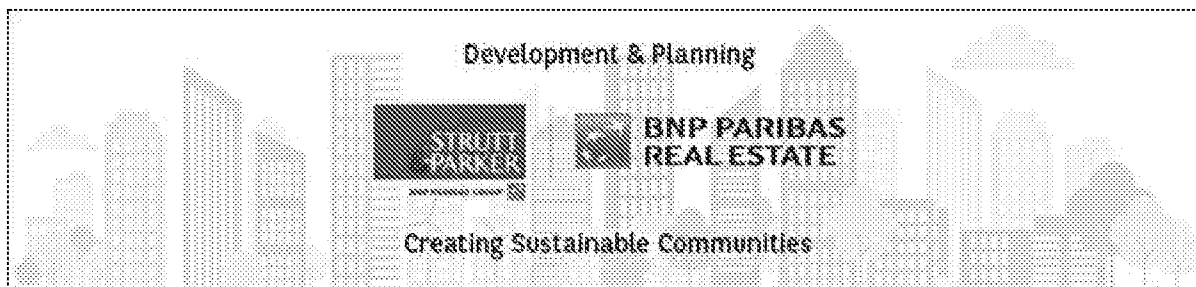

This email is confidential and may contain legally privileged information. If you are not the intended recipient it may be unlawful for you to read, copy, distribute, disclose or otherwise make use of the information herein. If you have received this email in error please contact us immediately. Strutt & Parker will accept no liability for the mis-transmission, interference, or interception of any email and you are reminded that email is not a secure method of communication.

Strutt & Parker is a trading style of BNP Paribas Real Estate Advisory & Property Management UK Limited, a private limited company registered in England and Wales (with registered number 4176965) and whose registered office is at 5 Aldermanbury Square, London EC2V 7BP.

For further details of Strutt & Parker please visit our web site

<http://www.struttandparker.com>.