




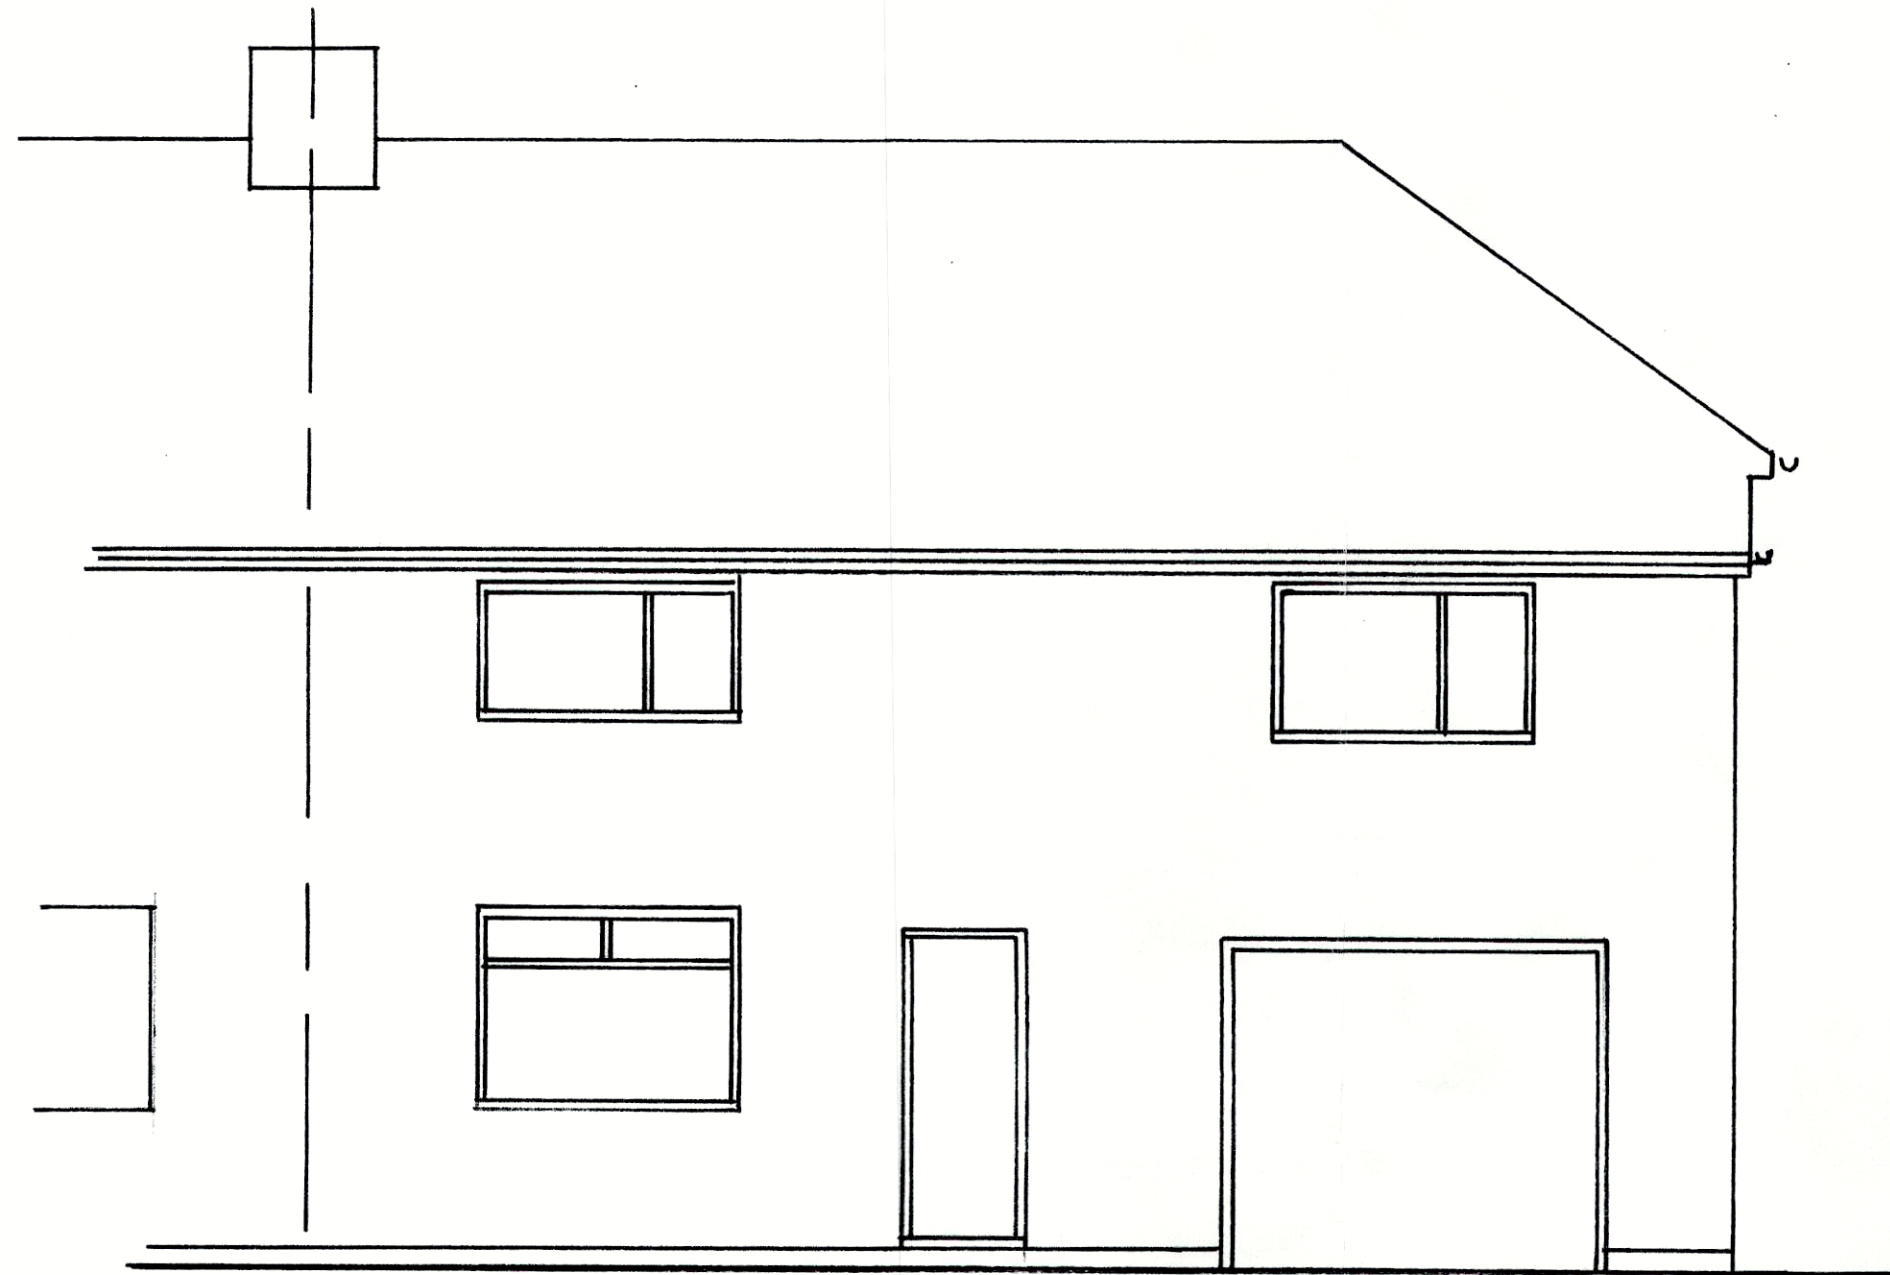

FRONT ELEVATION (NORTH) 1:50 AT A1.

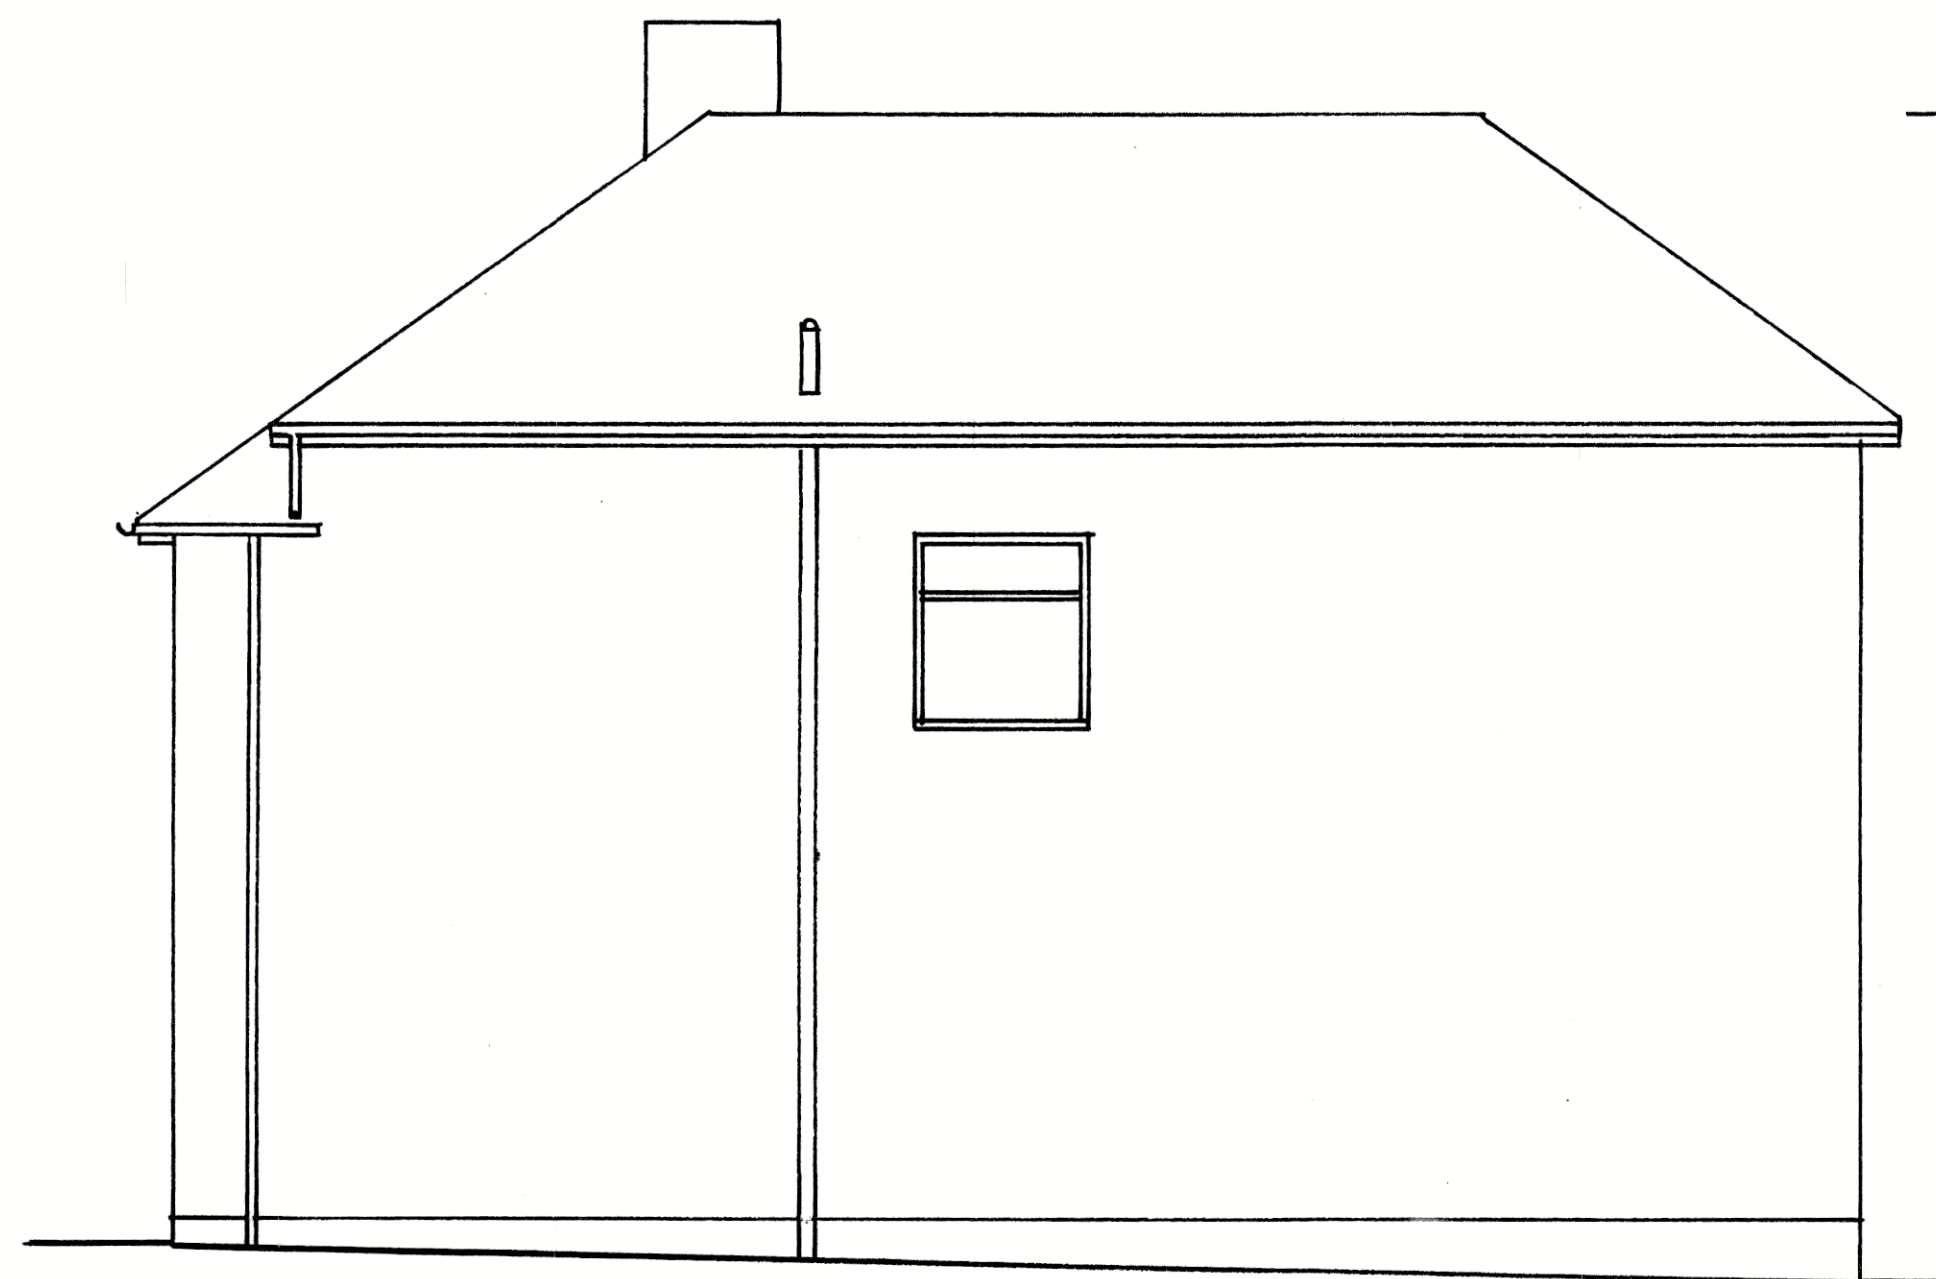


SIDE ELEVATION (WEST) 1:50 AT A1.

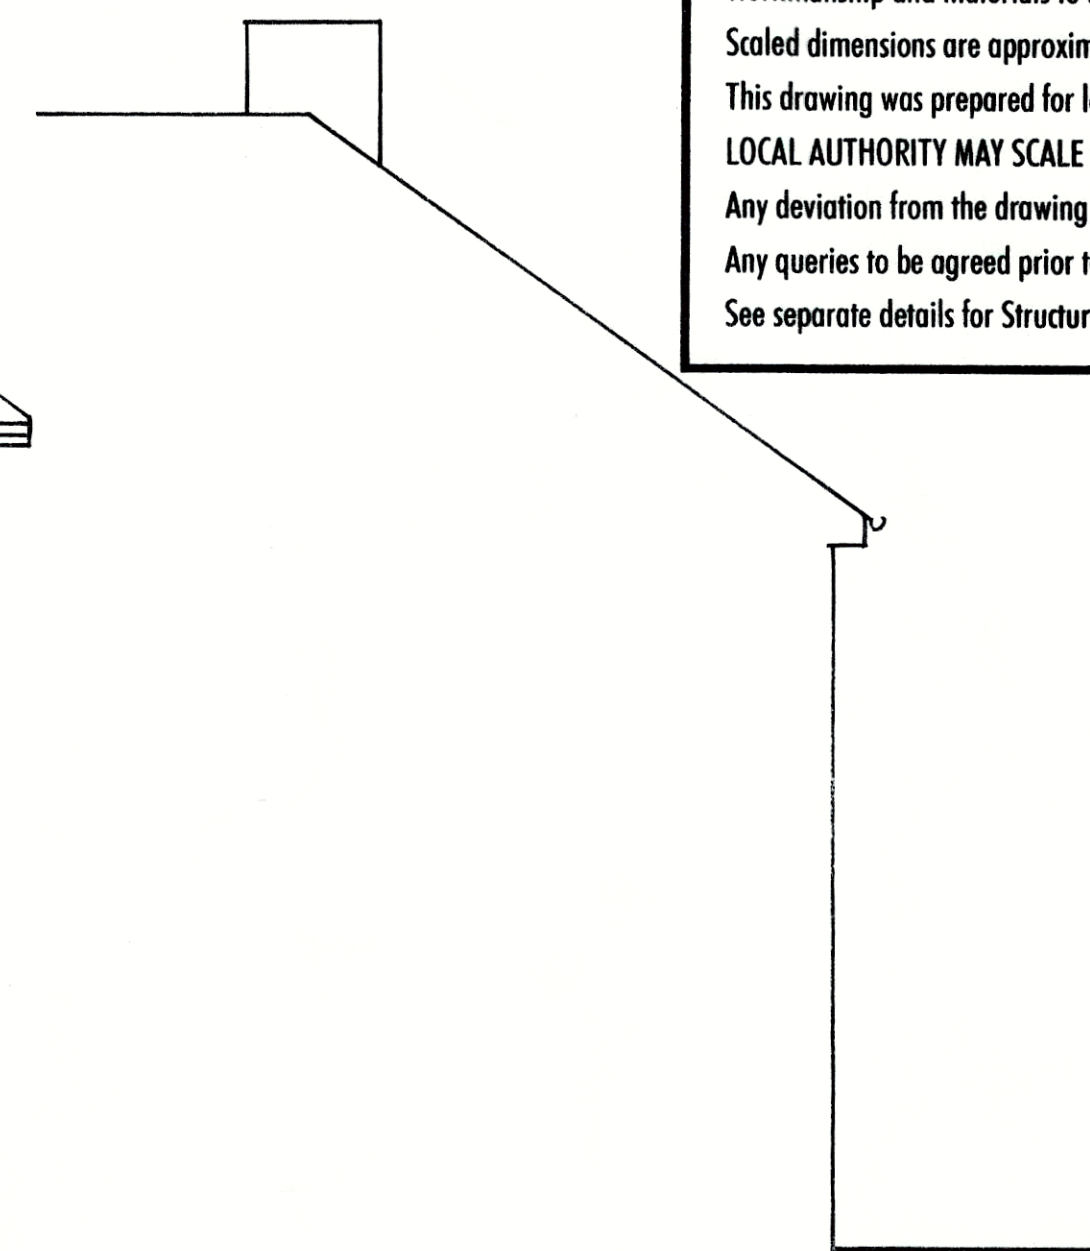


SIDE ELEVATION (EAST) 1:50 AT A1.

All work to comply with building regulations and planning consent.
Workmanship and materials to comply with British standards and code of practice.
Scaled dimensions are approximate, take exact dimensions from site.
This drawing was prepared for local authority approval and not as a working drawing.
LOCAL AUTHORITY MAY SCALE THE DRAWING
Any deviation from the drawing to be agreed with the local authority.
Any queries to be agreed prior to construction.
See separate details for Structural engineers calculations.

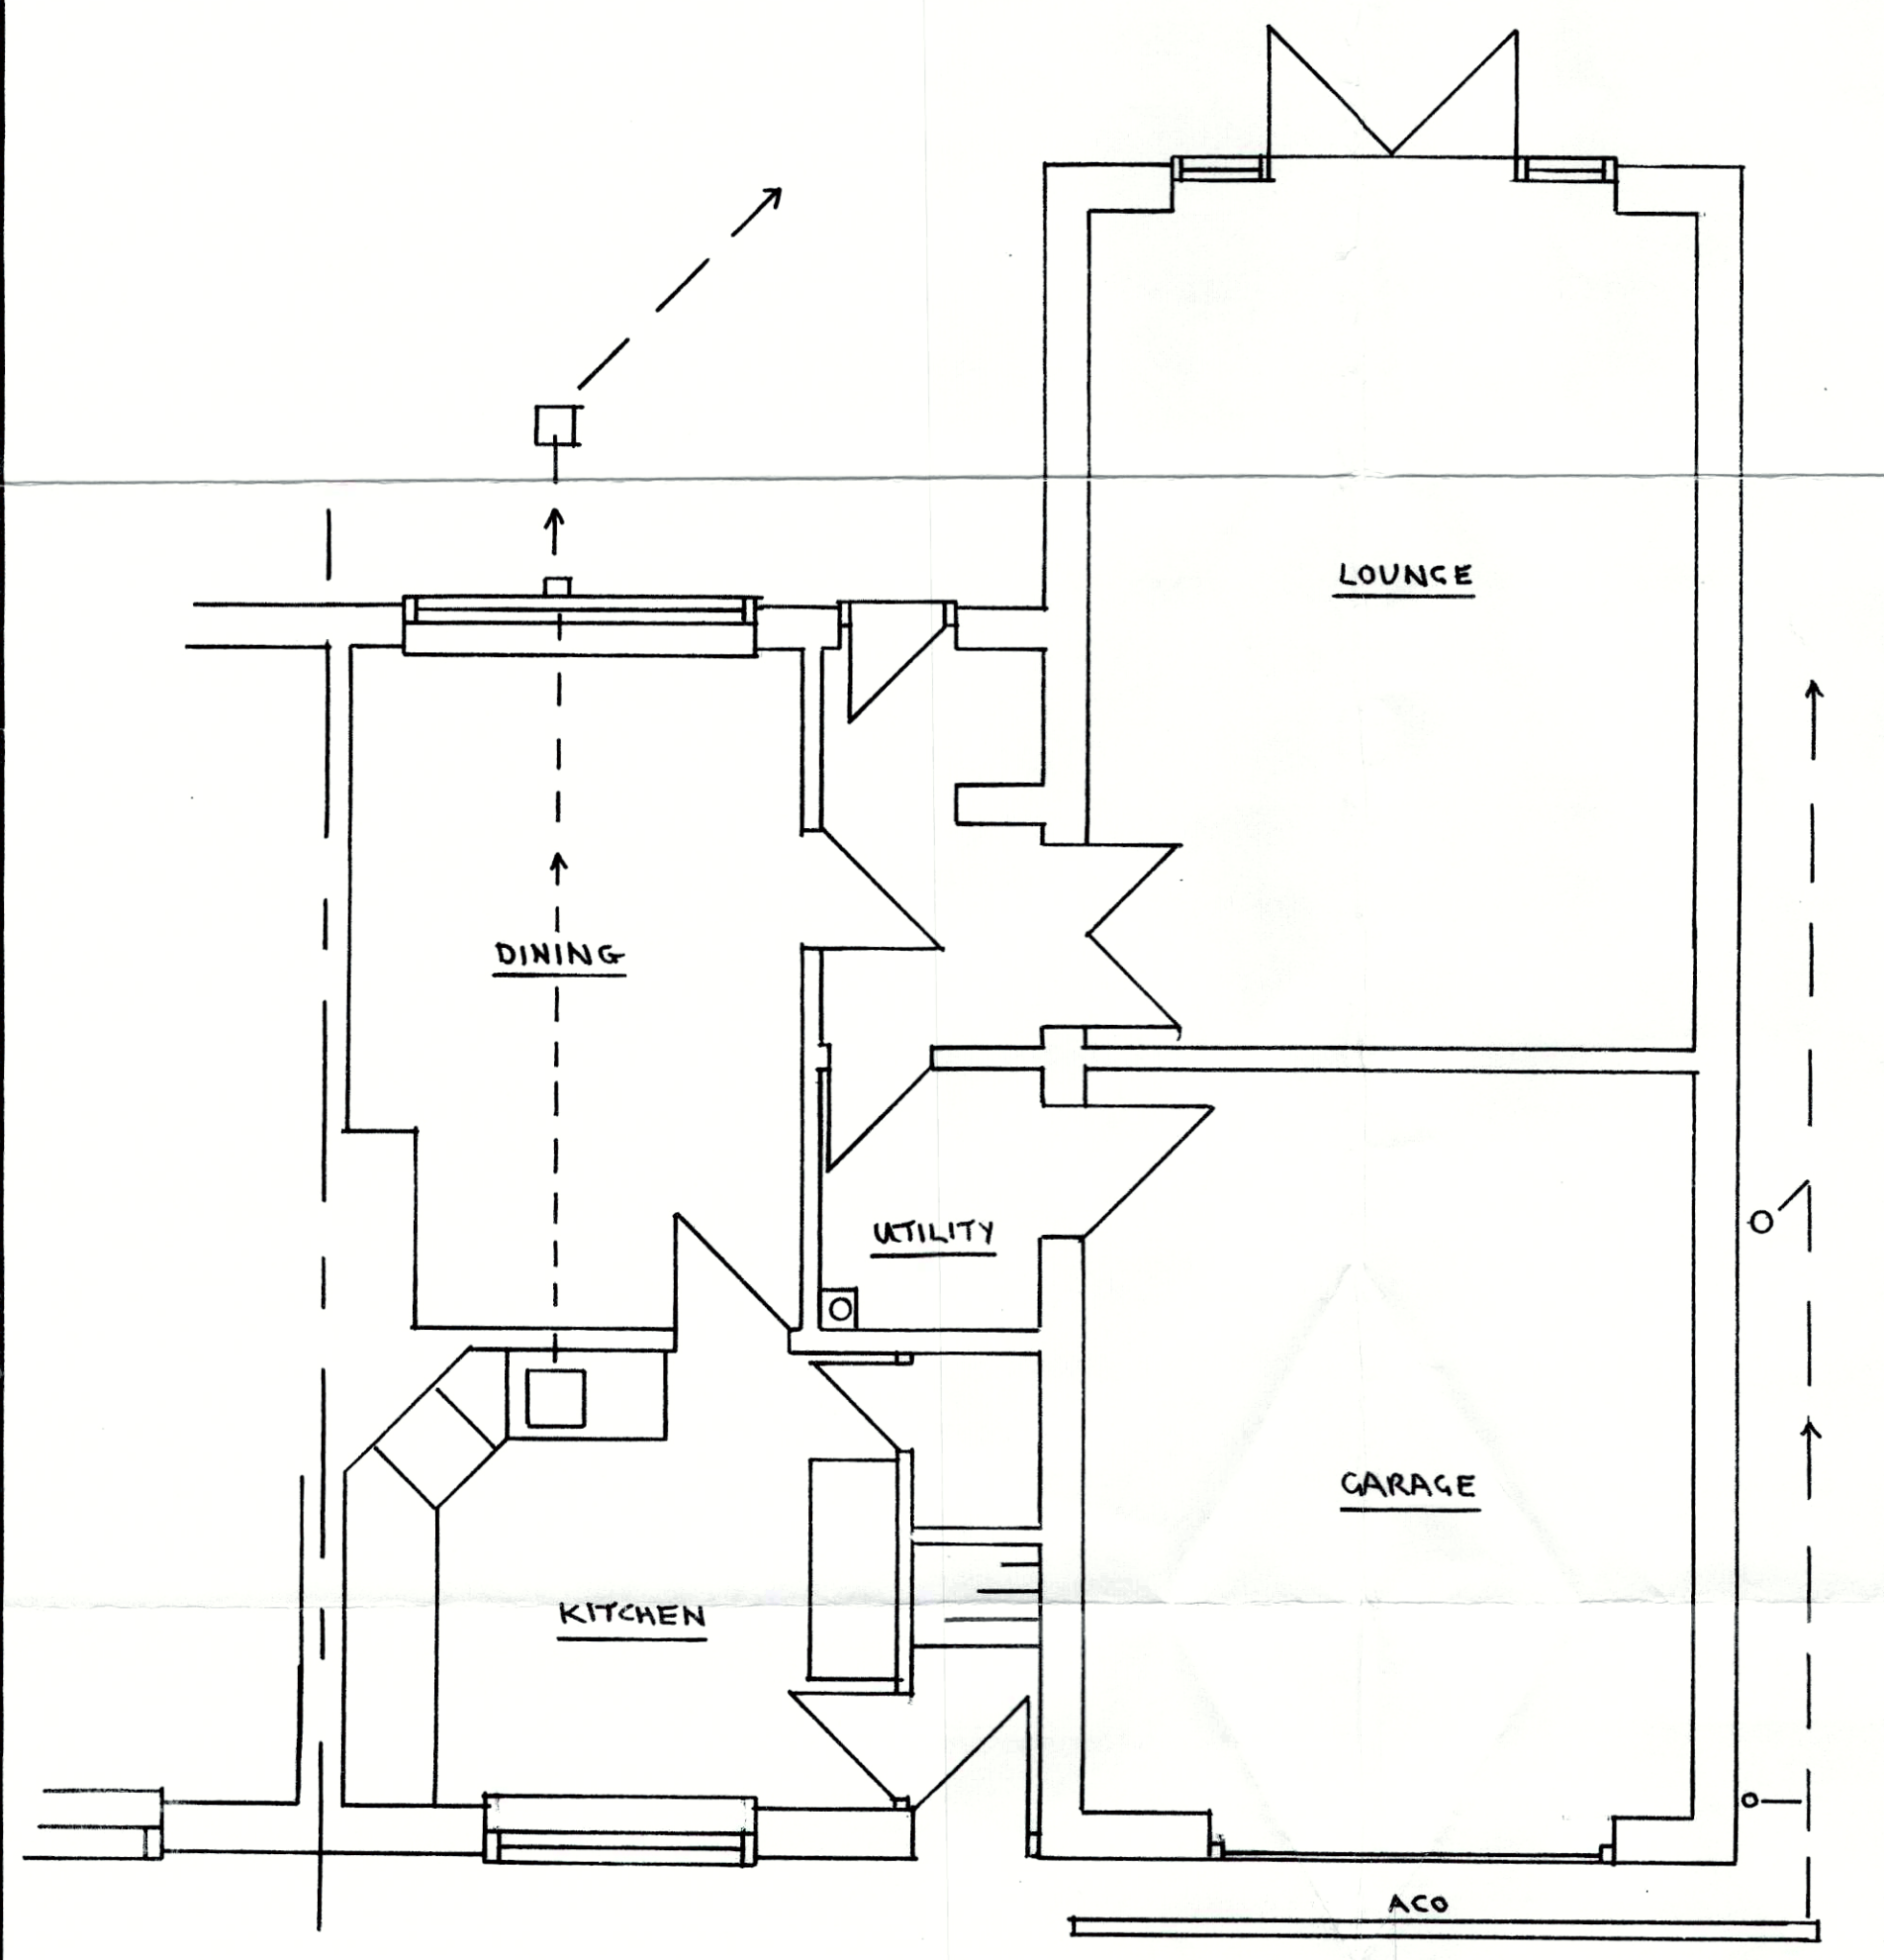

GROUND FLOOR PLAN 1:50 AT A1

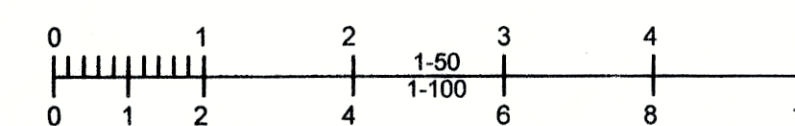

Tony Standing Designs					
Drawing for Domestic Extensions					
Title	EXISTING HOUSE AT 108 DOWNS WAY, EAST PRESTON. BN16 1RF				
Client	MR. S. WISEMAN				
Drawn By:	TS	Drawing	C965-1	Scale	AS SHOWN
Date	FEB. 2020	Revision			
Mr A J G Standing 4 Coombe Road, Steyning BN44 3LF		Phone: 01903 814151 / 07595 277995			