


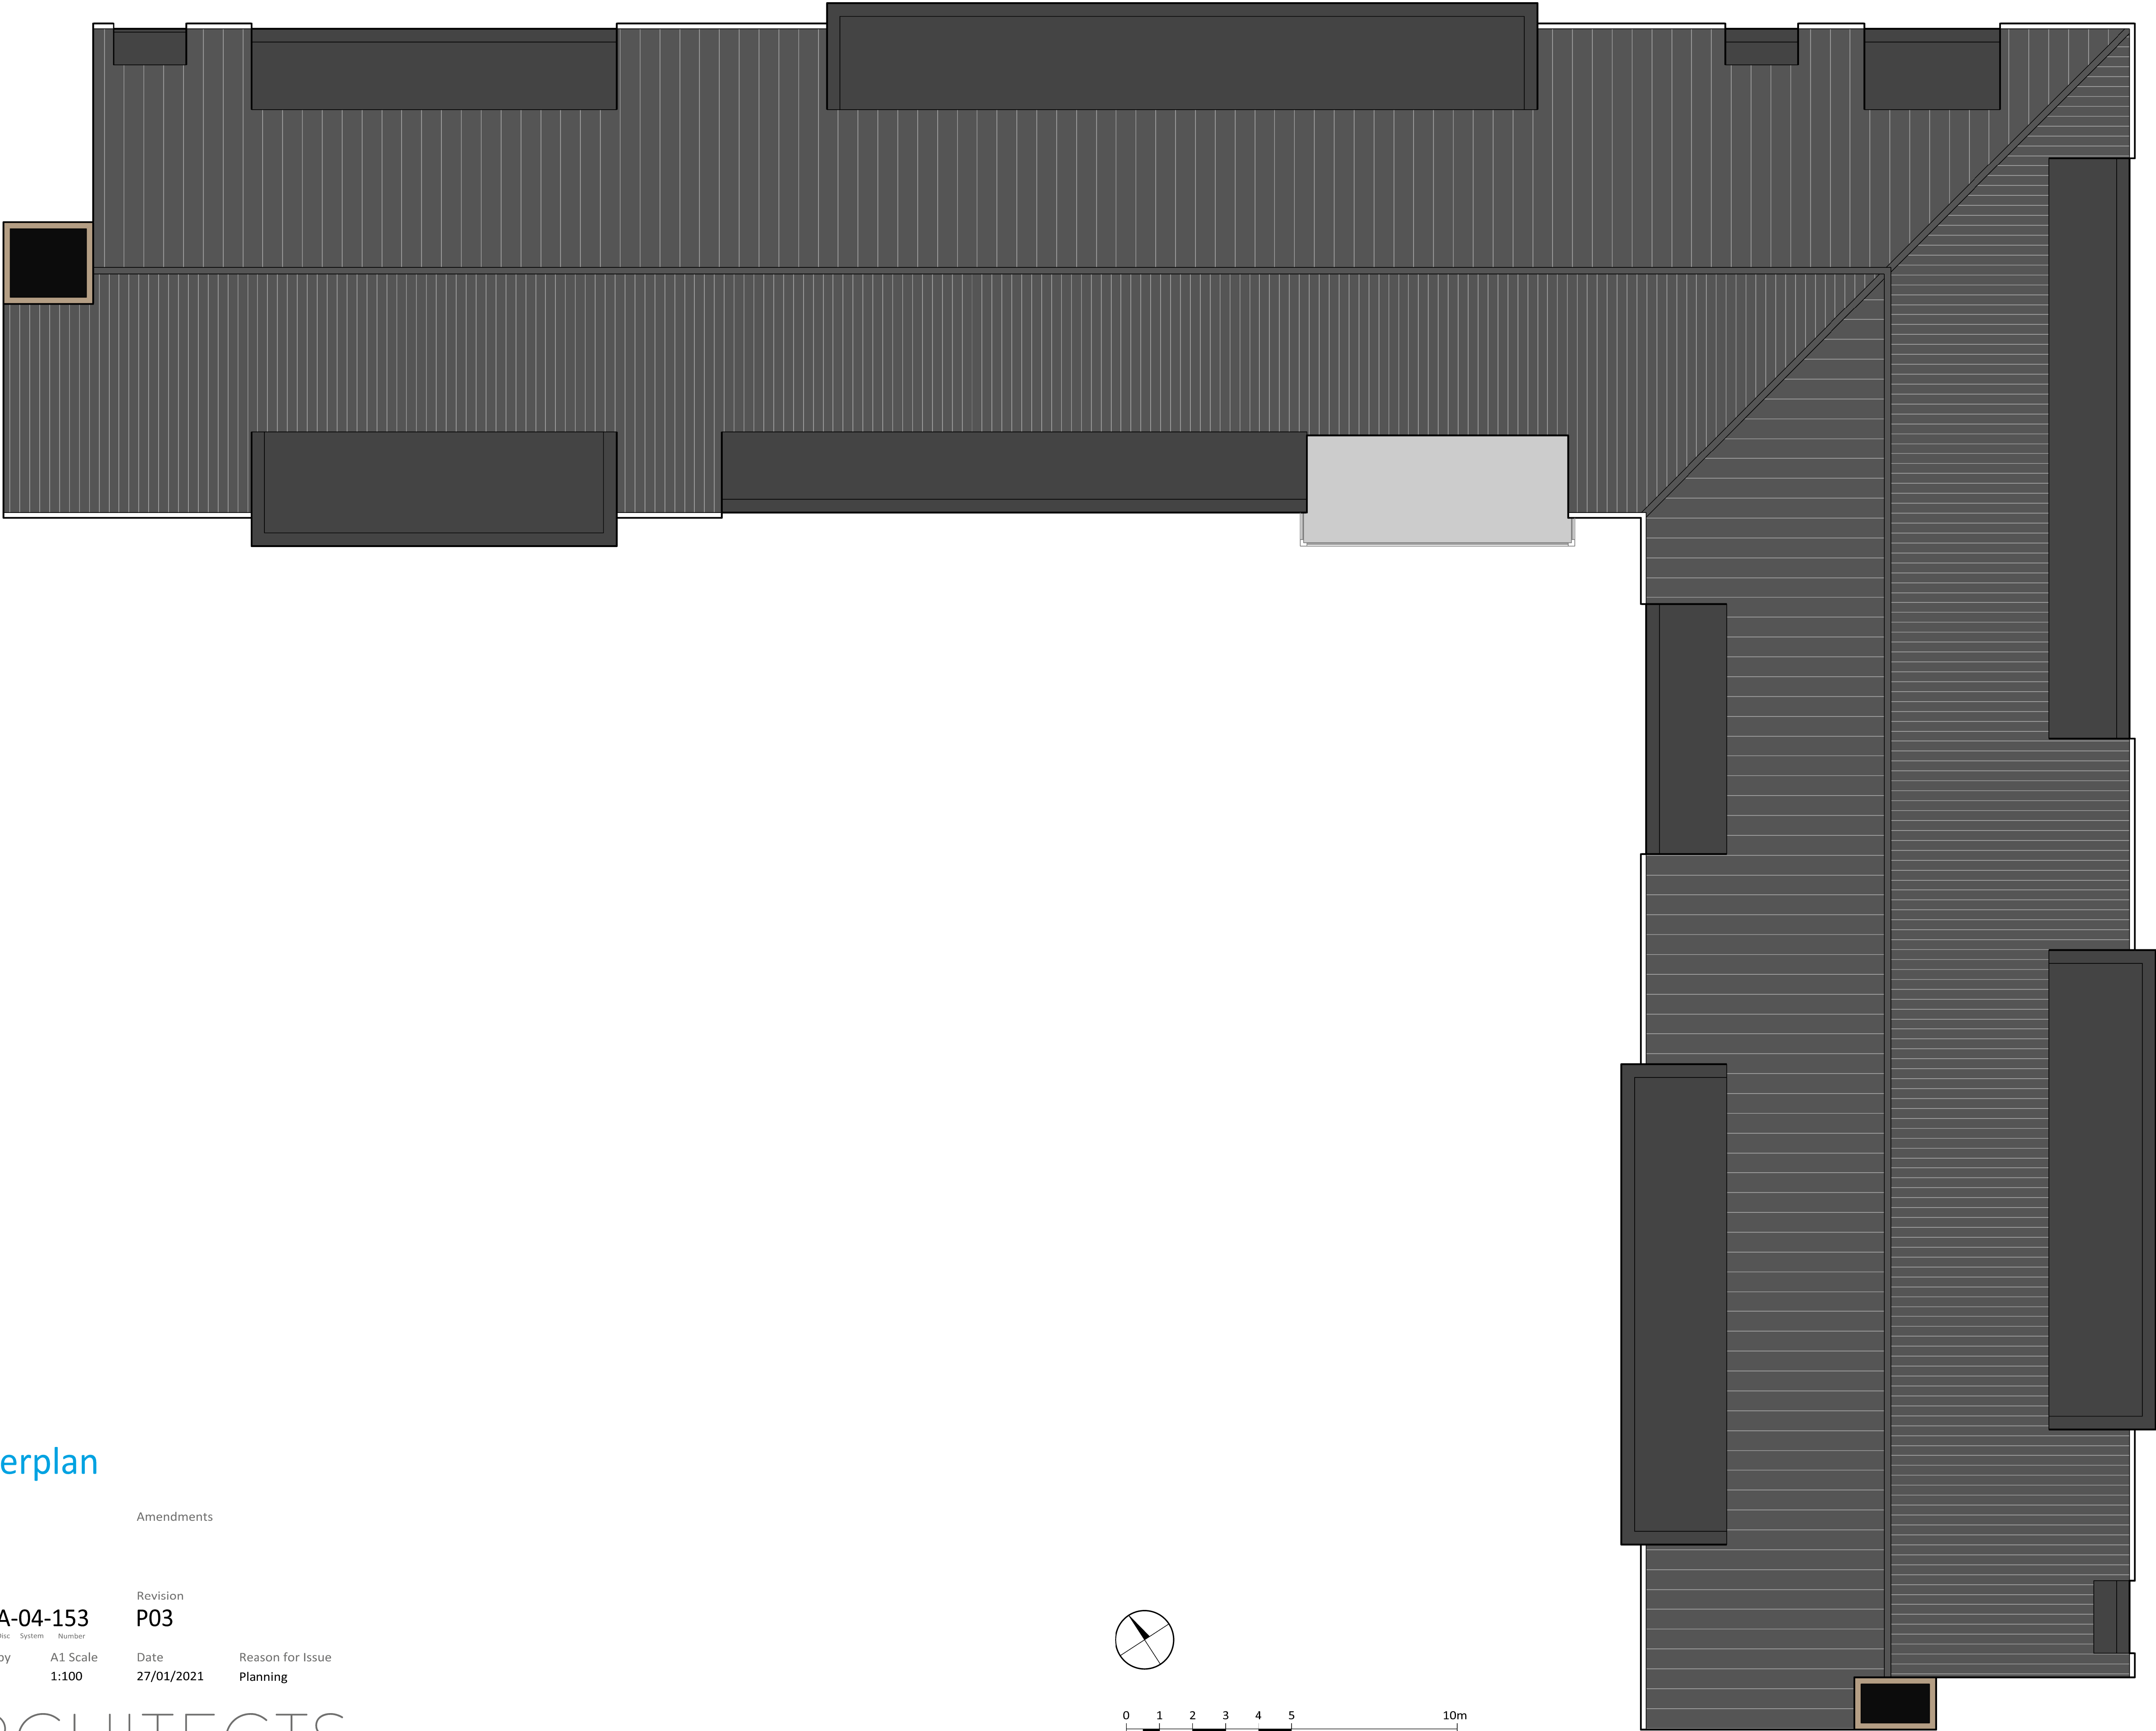

Brook Lane Masterplan

Drawing title										Amendments									
Care Home																			
Roof Plan																			
Drawing No.										Revision									
3670-XXX-SRA-XX-XX-DR-A-04-153										P03									
Project No.	Location	Originator	Volume	Level	File Type	Disc	System	Number											
Drawn by	Checked by	Approved by	A1 Scale	Date	Reason for Issue														
AH	AB	AB	1:100	27/01/2021	Planning														

SRA | ARCHITECTS

Station House Ashley Avenue Bath BA1 3DS | 01225 827444 | www.sra-architects.co.uk
© (UK 2021) SRA Architects LLP. Responsibility is not accepted for errors made by others in scaling from this drawing.

ARUN DISTRICT COUNCIL 10/2016