


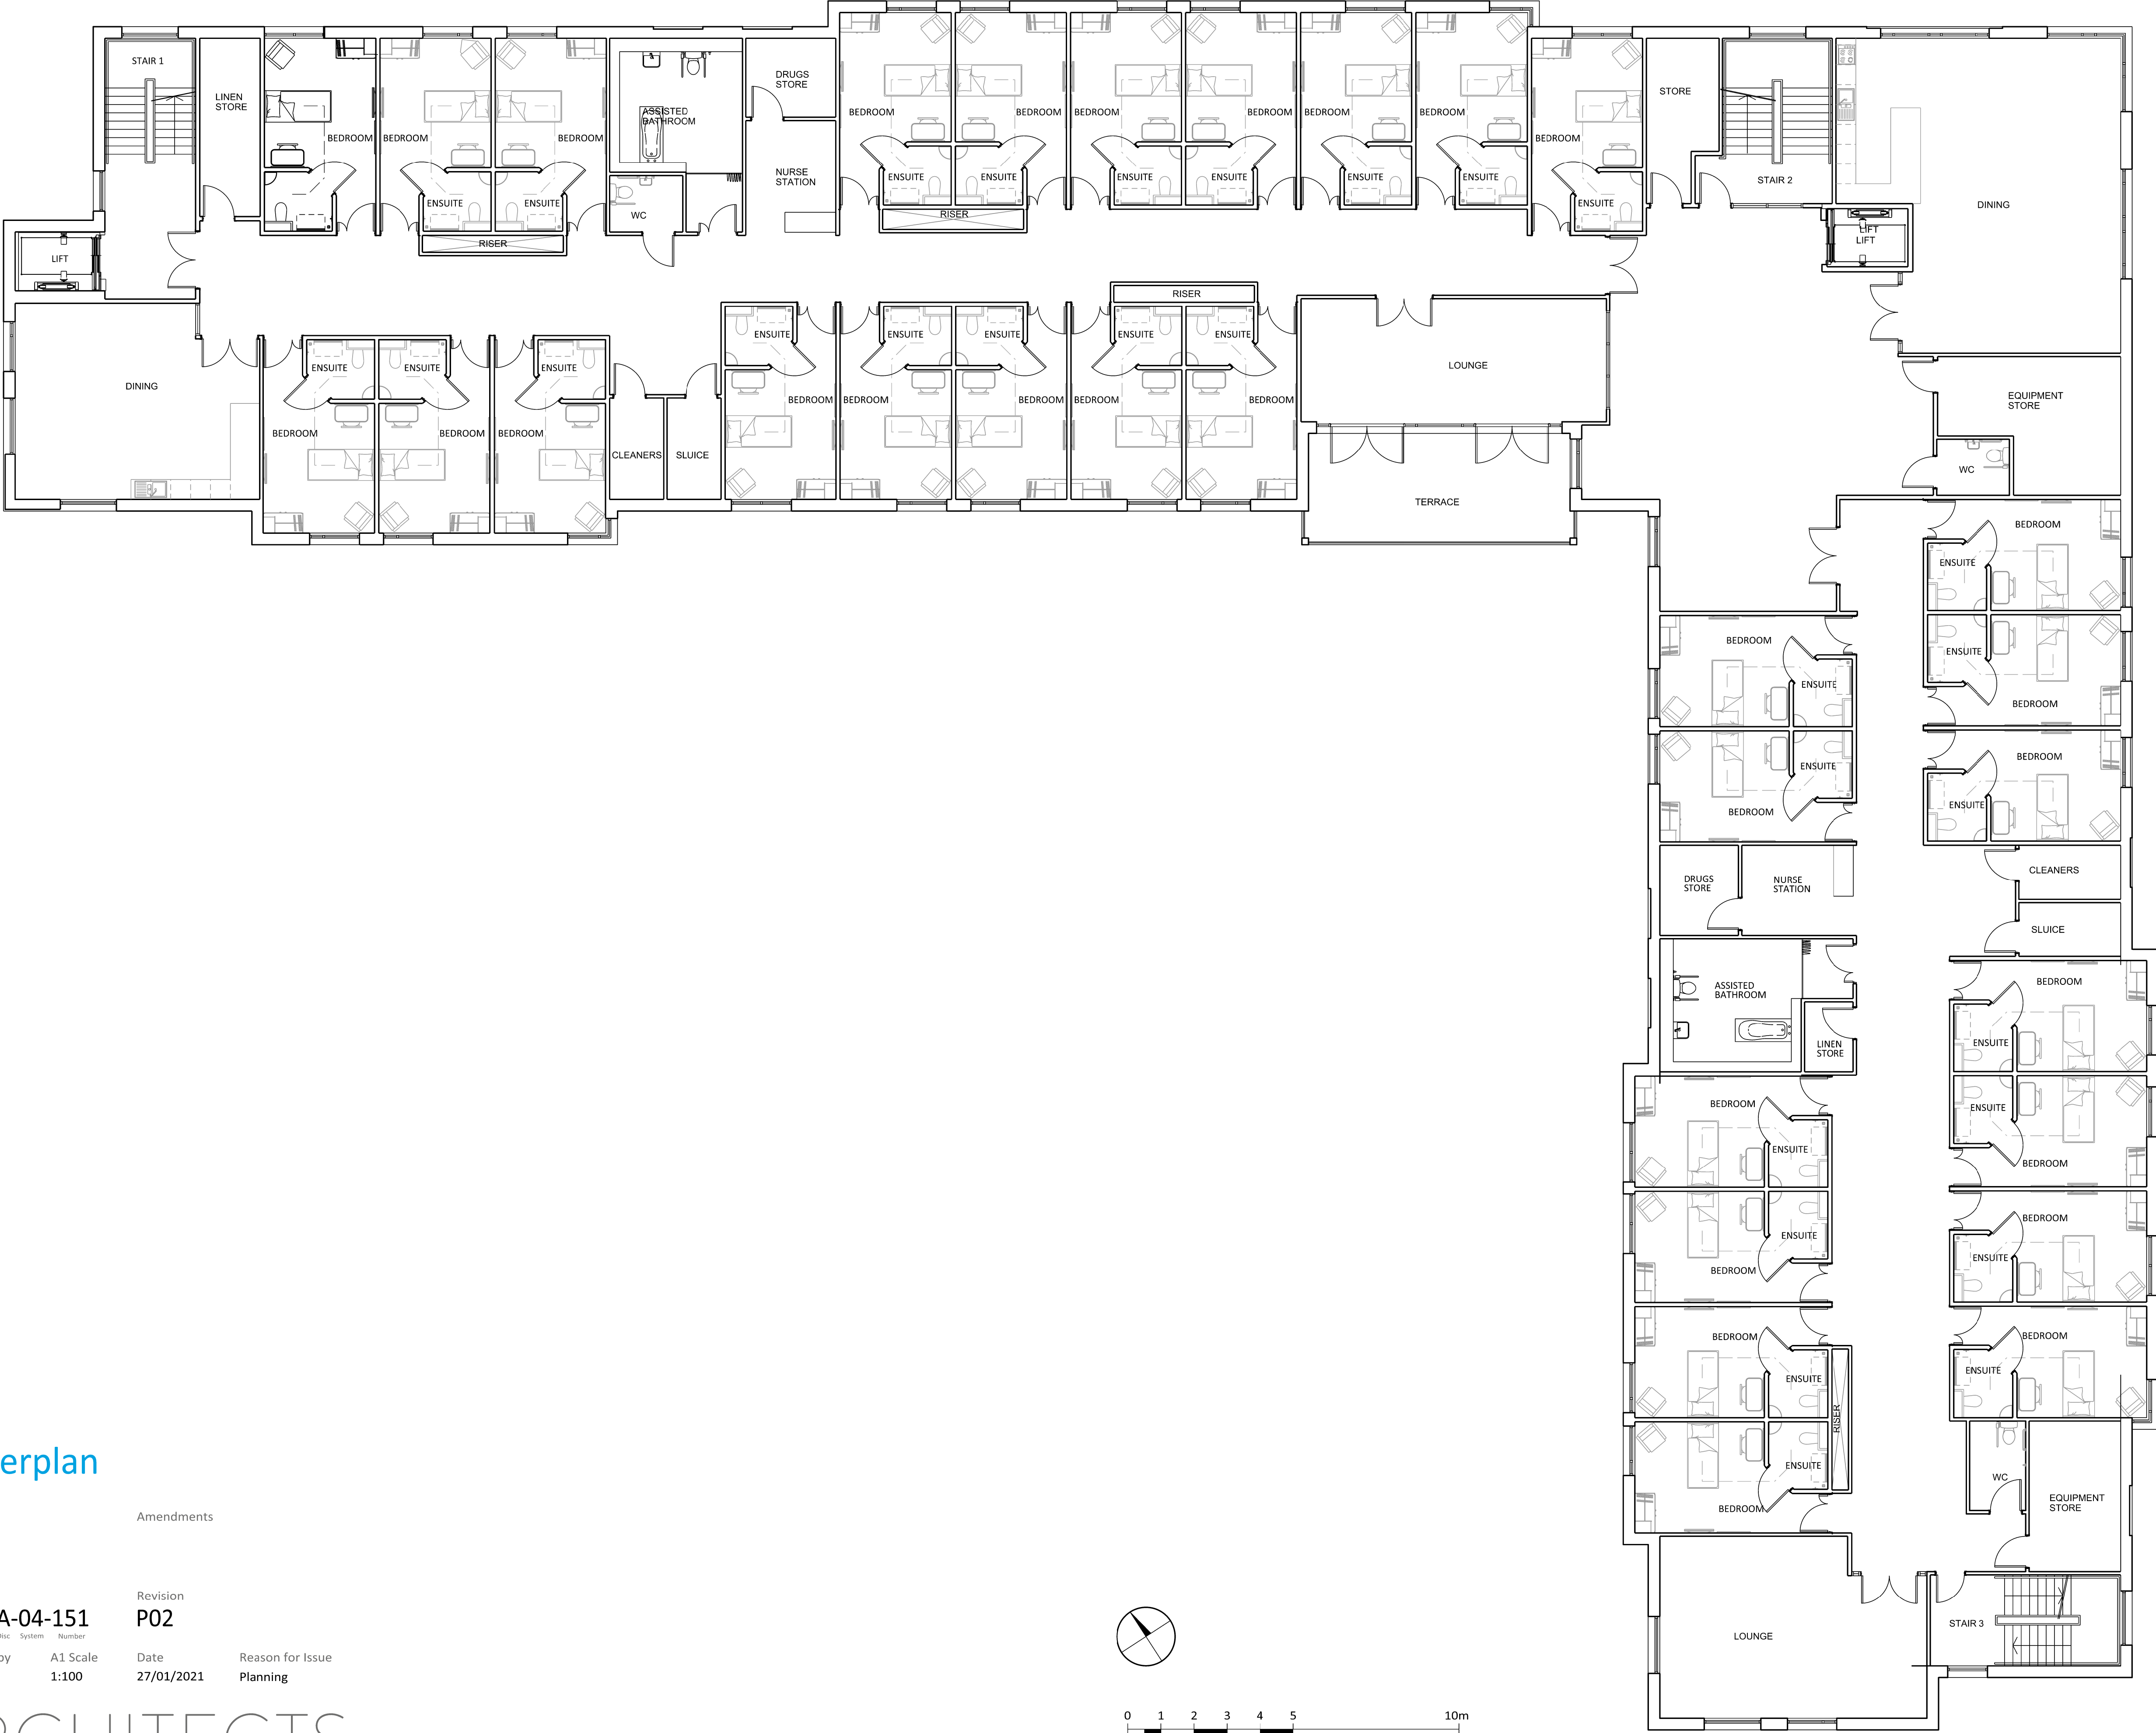

Brook Lane Masterplan

Drawing title										Amendments									
Care Home																			
First Floor Plan																			
Drawing No.										Revision									
3670-XXX-SRA-XX-XX-DR-A-04-151										P02									
Project No.		Location		Originator		Volume		Level		File Type		Disc		System		Number			
Drawn by				Checked by				Approved by				A1 Scale				Date			
AH				AB				AB				1:100				27/01/2021			