



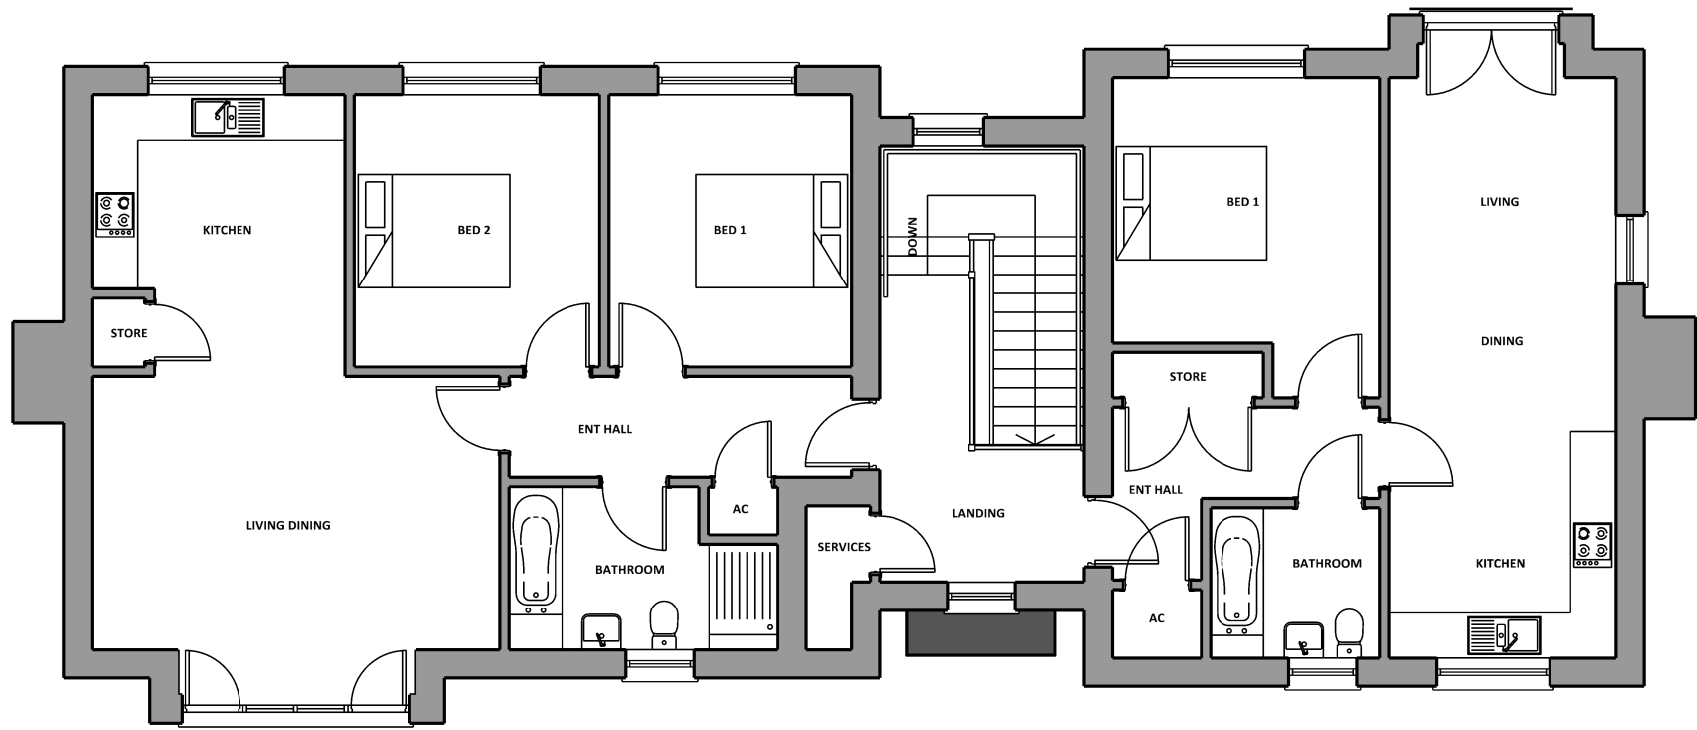

First Floor
Plot 20
2 Bed 4 Person
GF GIA: 73.36sqm
Affordable

First Floor
Plot 19
1 Bed 2 Person
GF GIA: 52.03sqm
Affordable

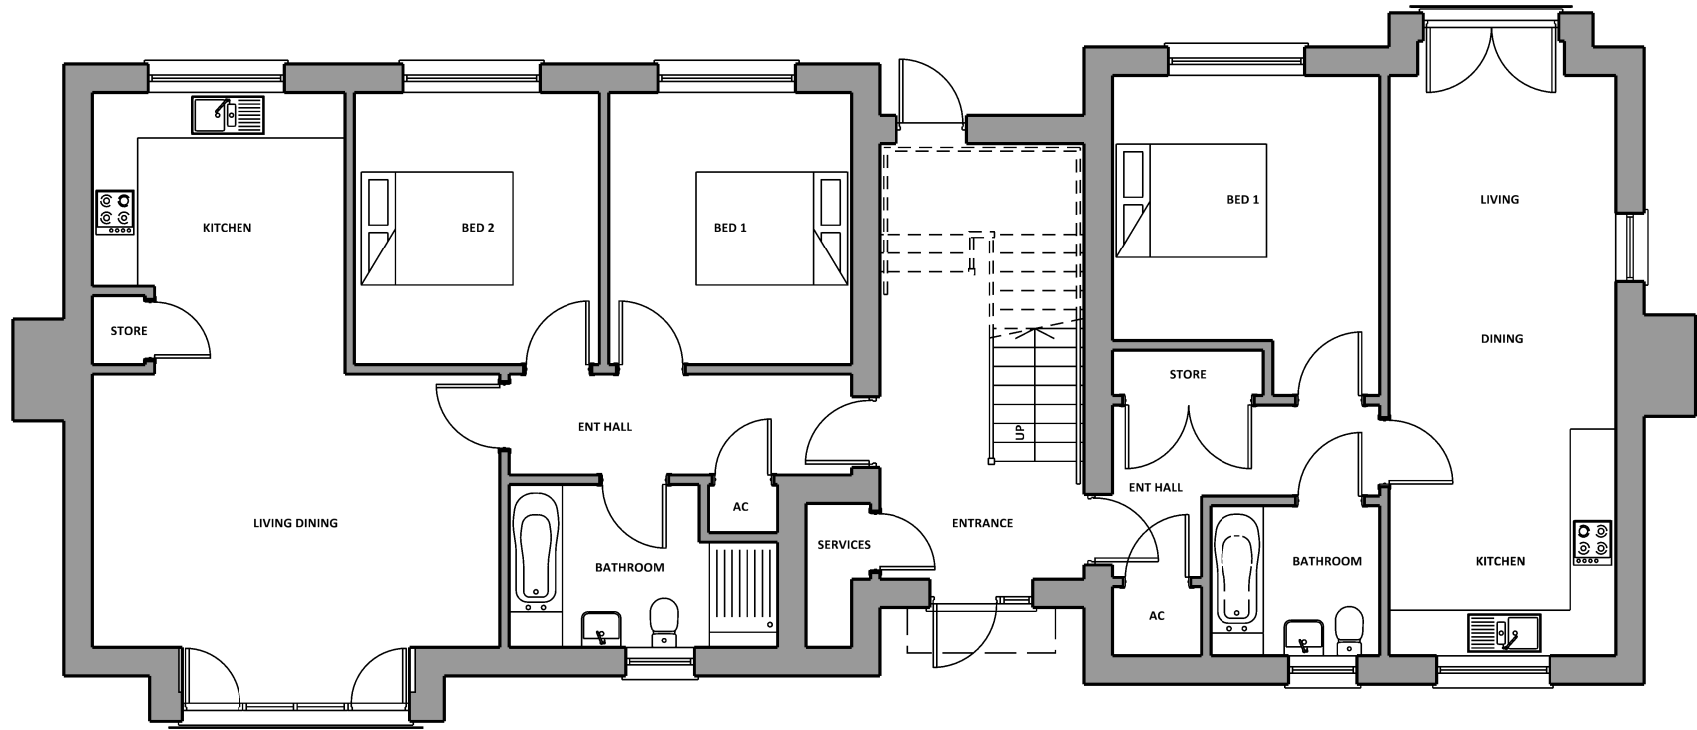

Ground Floor
Plot 18
2 Bed 4 Person
GF GIA: 73.36sqm
Affordable

Ground Floor
Plot 17
1 Bed 2 Person
GF GIA: 52.03sqm
Affordable



Brook Lane Masterplan

Drawing title										Amendments	
Plots 17 to 20 - Floor Plans											
Type: AFF-1F-1 & AFF-2F-1											
Drawing No.										Revision	
3670-BRK-SRA-XX-XX-DR-A-04-225										P02	
Project No.	Location	Originator	Volume	Level	File Type	Disc	System	Number		Date	Reason for Issue
JA	AB	AB								22/01/2021	PLANNING
Drawn by		Checked by		Approved by		A3 Scale					
						1:100					

SRA | ARCHITECTS

Station House Ashley Avenue Bath BA1 3DS | 01225 827444 | www.sra-architects.co.uk
© (UK 2021) SRA Architects LLP. Responsibility is not accepted for errors made by others in scaling from this drawing.