


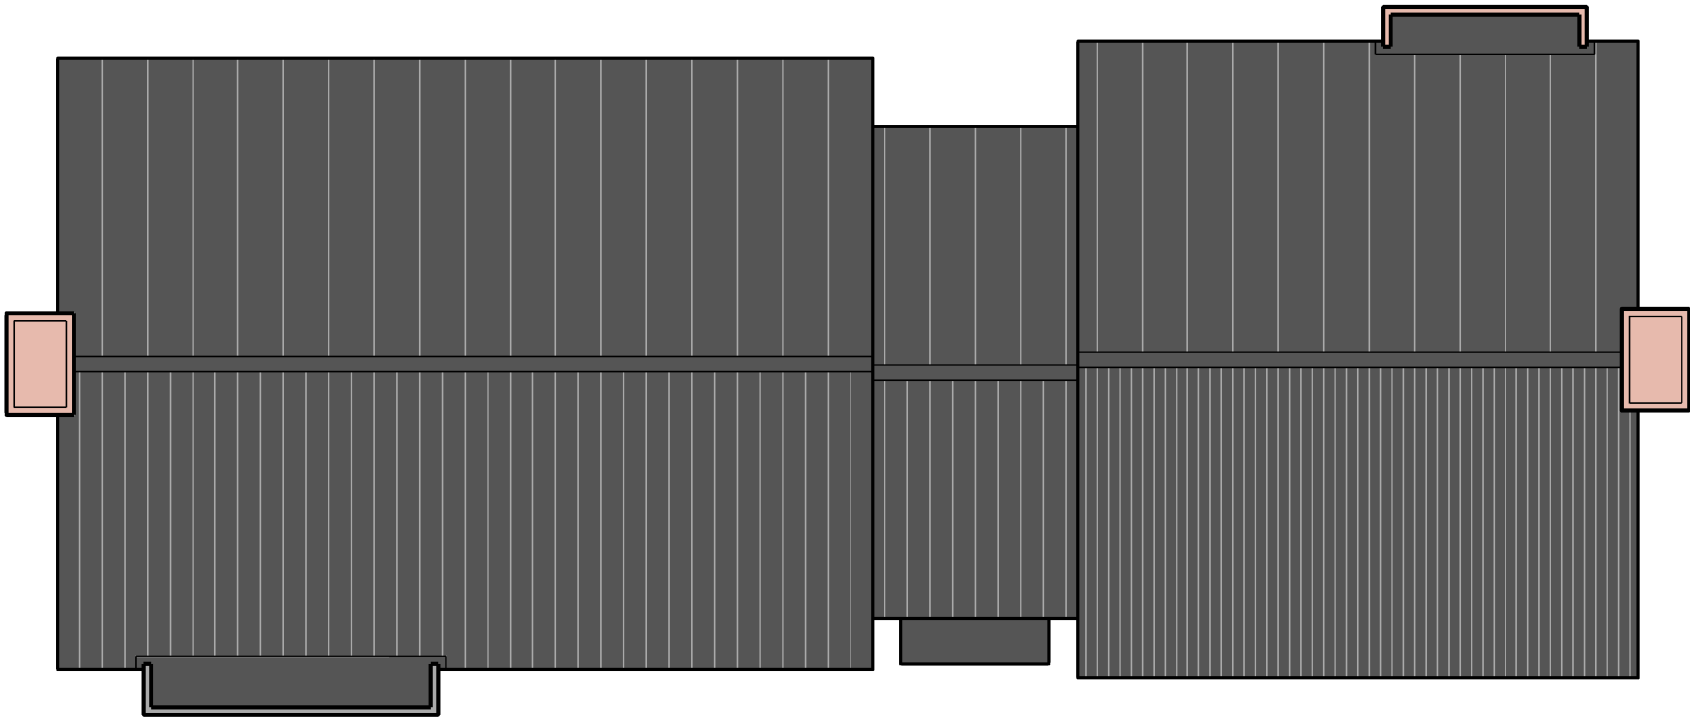

Roof
Plots 18 & 20

Roof
Plots 17 & 19



Brook Lane Masterplan

Drawing title		Amendments	
Plots 17 & 20 - Roof Plans			
Type: AFF-1F-1 & AFF-2F-1			
Drawing No.		Revision	
3670-BRK-SRA-XX-XX-DR-A-04-226		P02	
Project No.	Location	Originator	Volume
Level	File Type	Disc	System
Number			
Drawn by		Checked by	Approved by
JA		AB	AB
A3 Scale		Date	Reason for Issue
1:100		22/01/2021	PLANNING

SRA | ARCHITECTS

Station House Ashley Avenue Bath BA1 3DS | 01225 827444 | www.sra-architects.co.uk
© (UK 2021) SRA Architects LLP. Responsibility is not accepted for errors made by others in scaling from this drawing.