



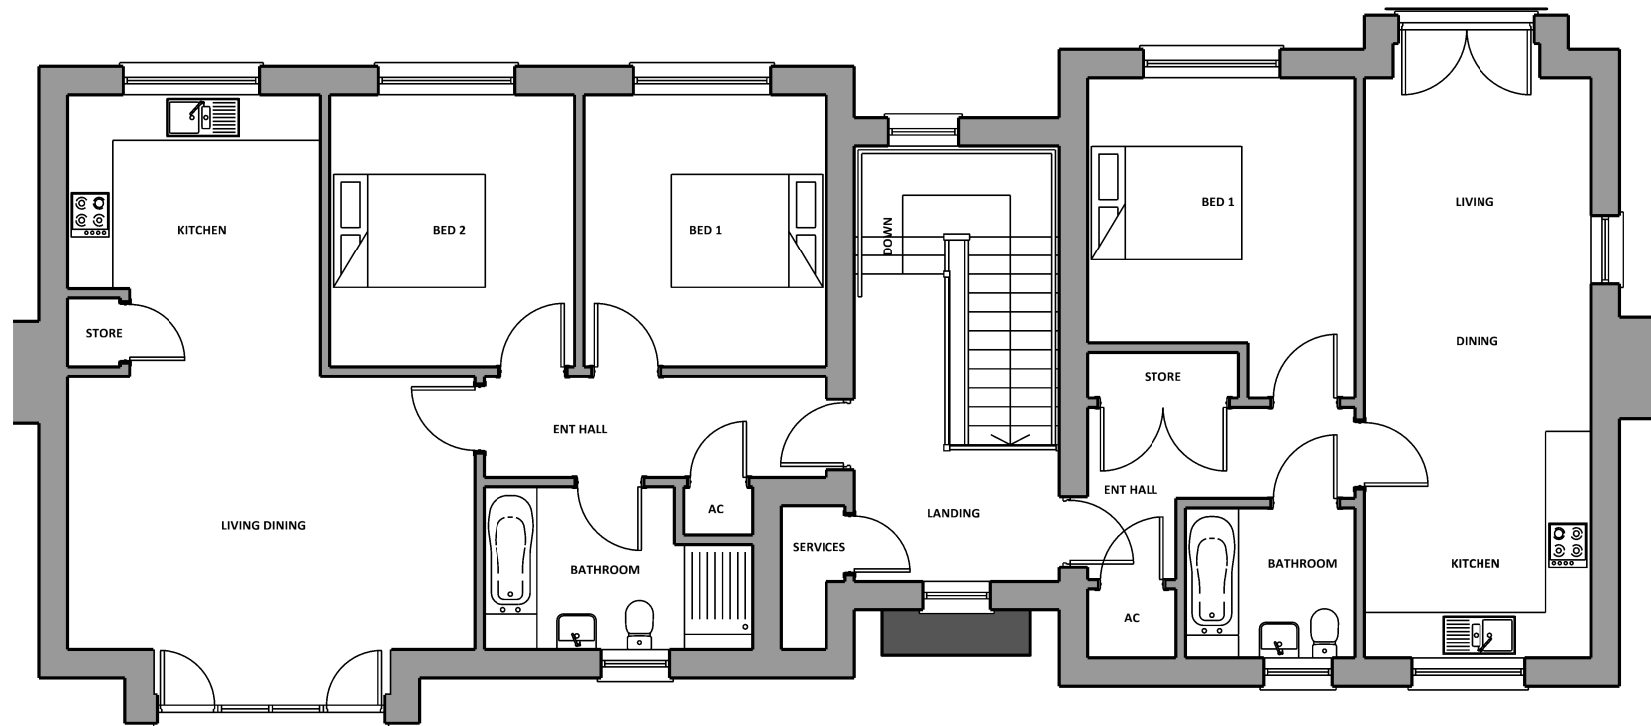


First Floor
Plot: 6
2 Bed 4 Person
GF GIA: 73.36sqm
Intermediate

First Floor
Plot: 5
1 Bed 2 Person
GF GIA: 52.03sqm
Intermediate

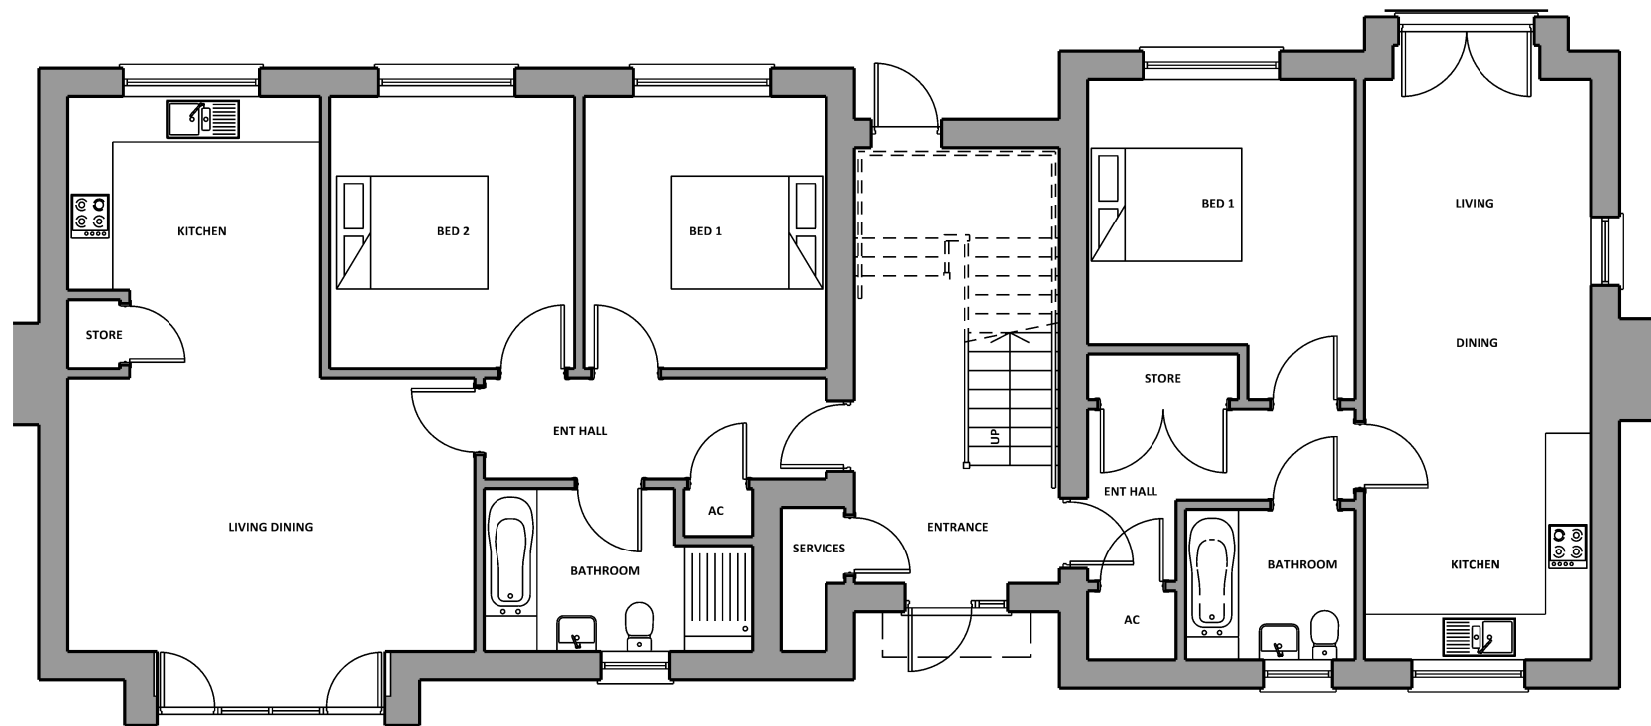

Ground Floor
Plot: 4
2 Bed 4 Person
GF GIA: 73.36sqm
Intermediate

Ground Floor
Plot: 3
1 Bed 2 Person
GF GIA: 52.03sqm
Intermediate

 

Brook Lane Masterplan

Drawing title										Amendments	
Plots 3 - 6 - Floor Plans											
Type: INT-1F-1 & INT-2F-1											
Drawing No.										Revision	
3670-BRK-SRA-XX-XX-DR-A-04-205										P02	
Project No.	Location	Originator	Volume	Level	File Type	Disc	System	Number		Date	Reason for Issue
JA	AB	AB								22/01/2021	PLANNING
Drawn by	Checked by	Approved by	A3 Scale		Date		Reason for Issue				
JA	AB	AB	1:100								

SRA | ARCHITECTS

Station House Ashley Avenue Bath BA1 3DS | 01225 827444 | www.sra-architects.co.uk
© (UK 2021) SRA Architects LLP. Responsibility is not accepted for errors made by others in scaling from this drawing.