


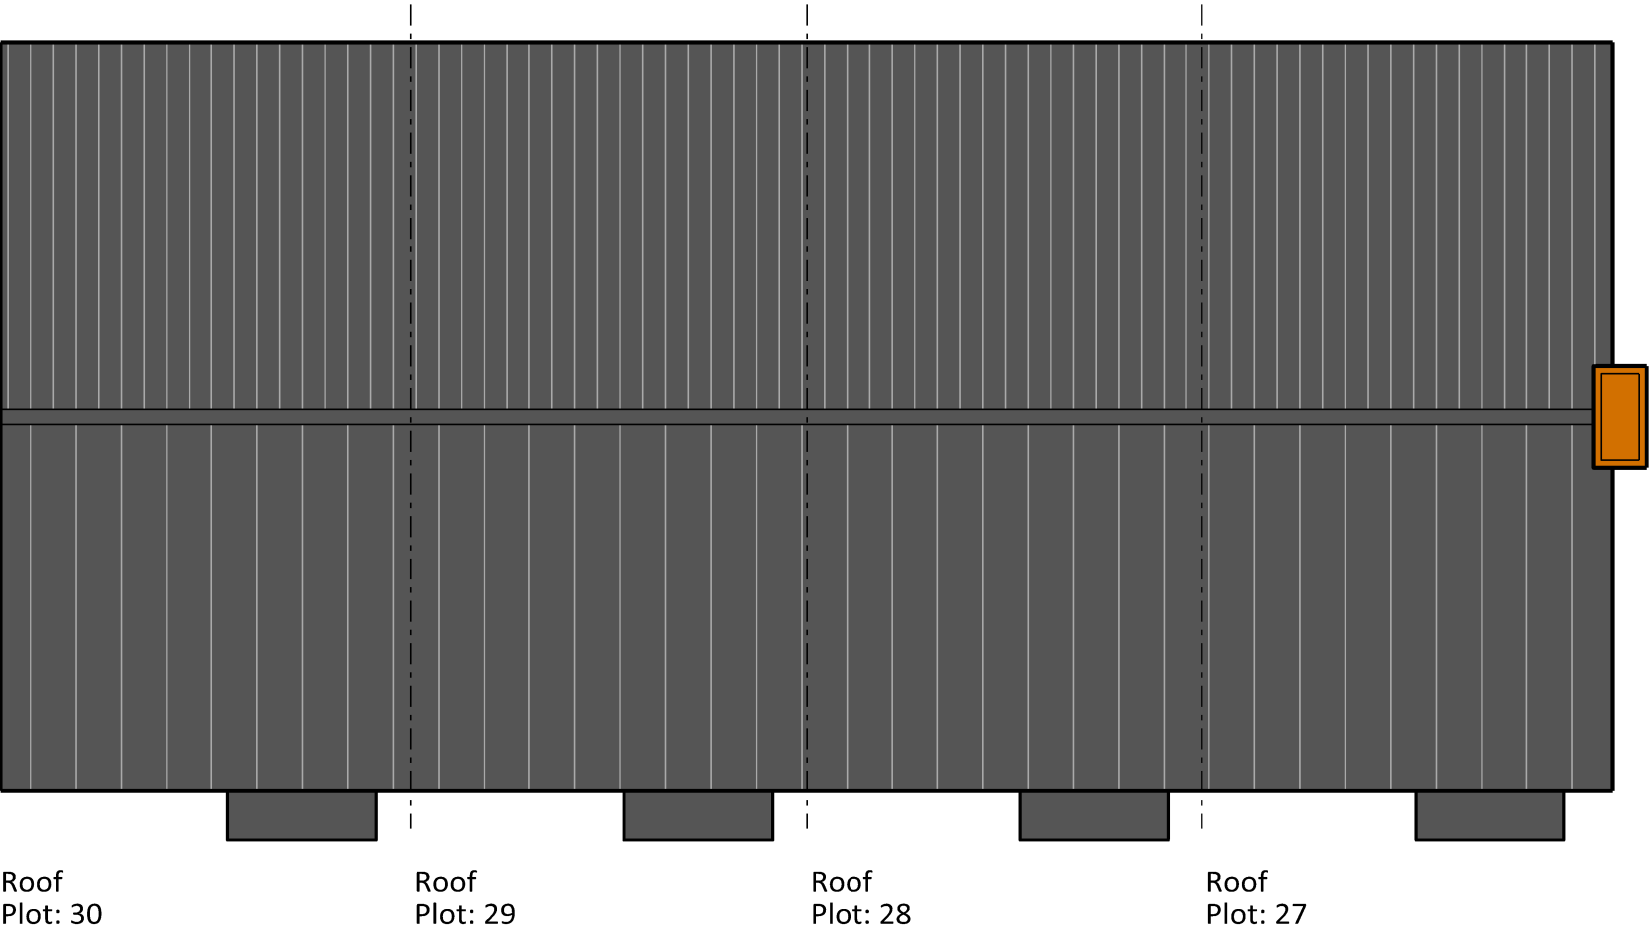

Brook Lane Masterplan

Drawing title		Amendments	
Plots 27-30 - Roof Plans			
Type: P-2H-1			
Drawing No.		Revision	
3670-BRK-SRA-XX-XX-DR-A-04-251		P02	
Project No.	Location	Originator	Volume
Level	File Type	Disc	System
Number			
Drawn by		Checked by	Approved by
JA		AB	AB
A3 Scale		Date	Reason for Issue
1:100		22/01/2021	PLANNING