


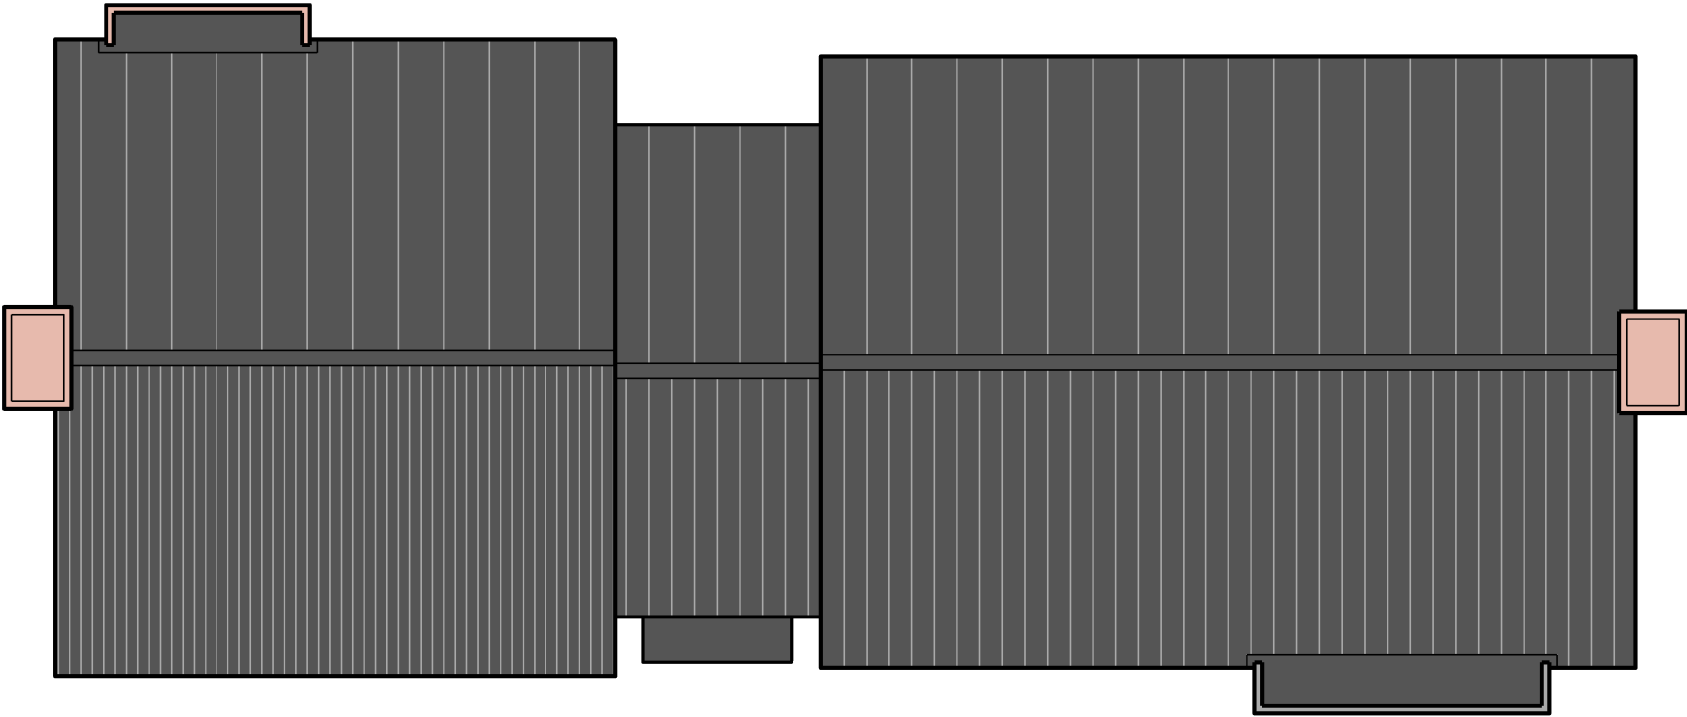

Roof
GF Plot 52 & 56
FF Plot 54 & 58

Roof
GF Plot 53 & 57
FF Plot 55 & 59



Brook Lane Masterplan

Drawing title		Amendments	
Plots 52-55 & 56-59 - Roof Plans			
Type: AFF-1F-1 & AFF-2F-1			
Drawing No.		Revision	
3670-BRK-SRA-XX-XX-DR-A-04-291		P02	
Project No.	Location	Originator	Volume
Level	File Type	Disc	System
Number			
Drawn by		Checked by	Approved by
JA		AB	AB
A3 Scale		Date	Reason for Issue
1:100		22/01/2021	PLANNING

SRA | ARCHITECTS