



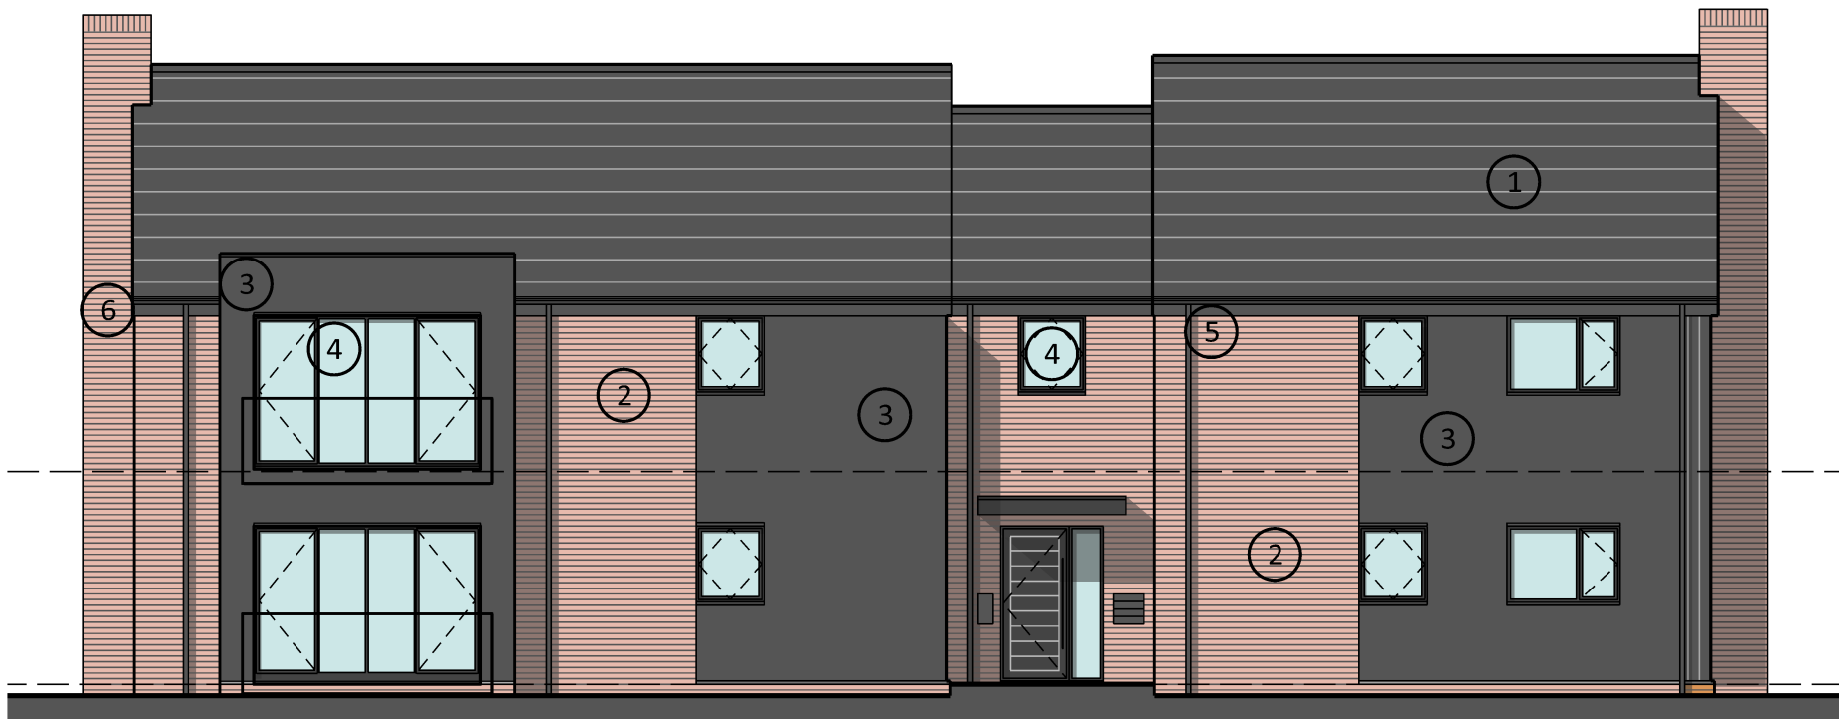

Front Elevation
GF Plot 18
FF Plot 20

Intercom Post

Front Elevation
GF Plot 17
FF Plot 19

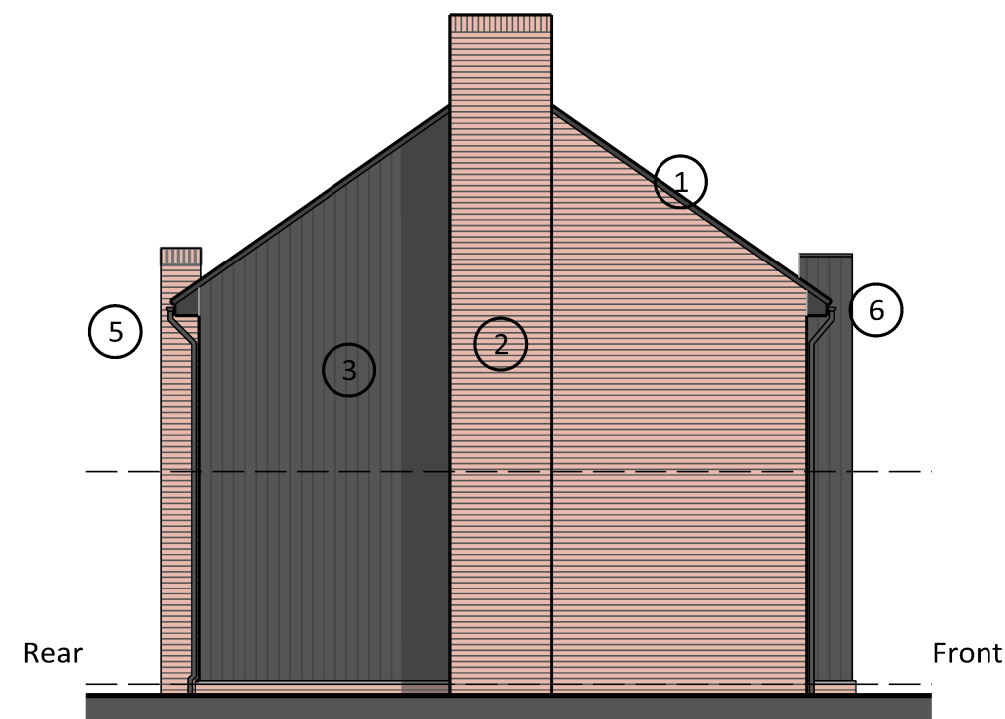


Gable Elevation
GF Plot 18
FF Plot 20



Rear Elevation
GF Plot 17
FF Plot 19

Rear Elevation
GF Plot 18
FF Plot 20

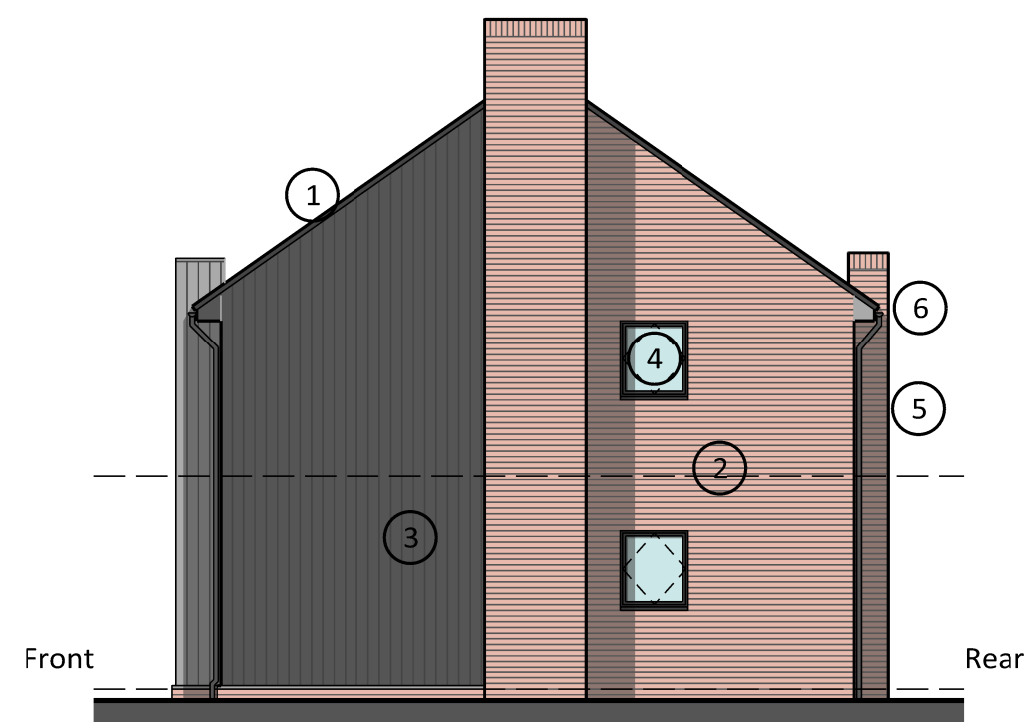

Gable Elevation
GF Plot 17
FF Plot 19

Material Key

- | | |
|---------------------------|-------------------------------------|
| ① Fibre Cement Roof Tile | ④ Dark Framed Windows and Doors |
| ② Red Brick | ⑤ Dark Gutters and Rainwater Pipes |
| ③ Stained Timber Cladding | ⑥ Stained Timber Facias and Soffits |



Brook Lane Masterplan

Drawing title Amendments

Plots 17-20 - Elevations
Type: AFF-1F-1 & AFF-2F-1

Drawing No.
3670-BRK-SRA-XX-XX-DR-A-05-225

Project No.	Location	Originator	Volume	Level	File Type	Disc	System	Number	Revision	Date	Reason for Issue
JA	AB	AB	A3	Scale	1:100				P02	22/01/2021	PLANNING

SRA | ARCHITECTS

Station House Ashley Avenue Bath BA1 3DS | 01225 827444 | www.sra-architects.co.uk
© (UK 2021) SRA Architects LLP. Responsibility is not accepted for errors made by others in scaling from this drawing.