



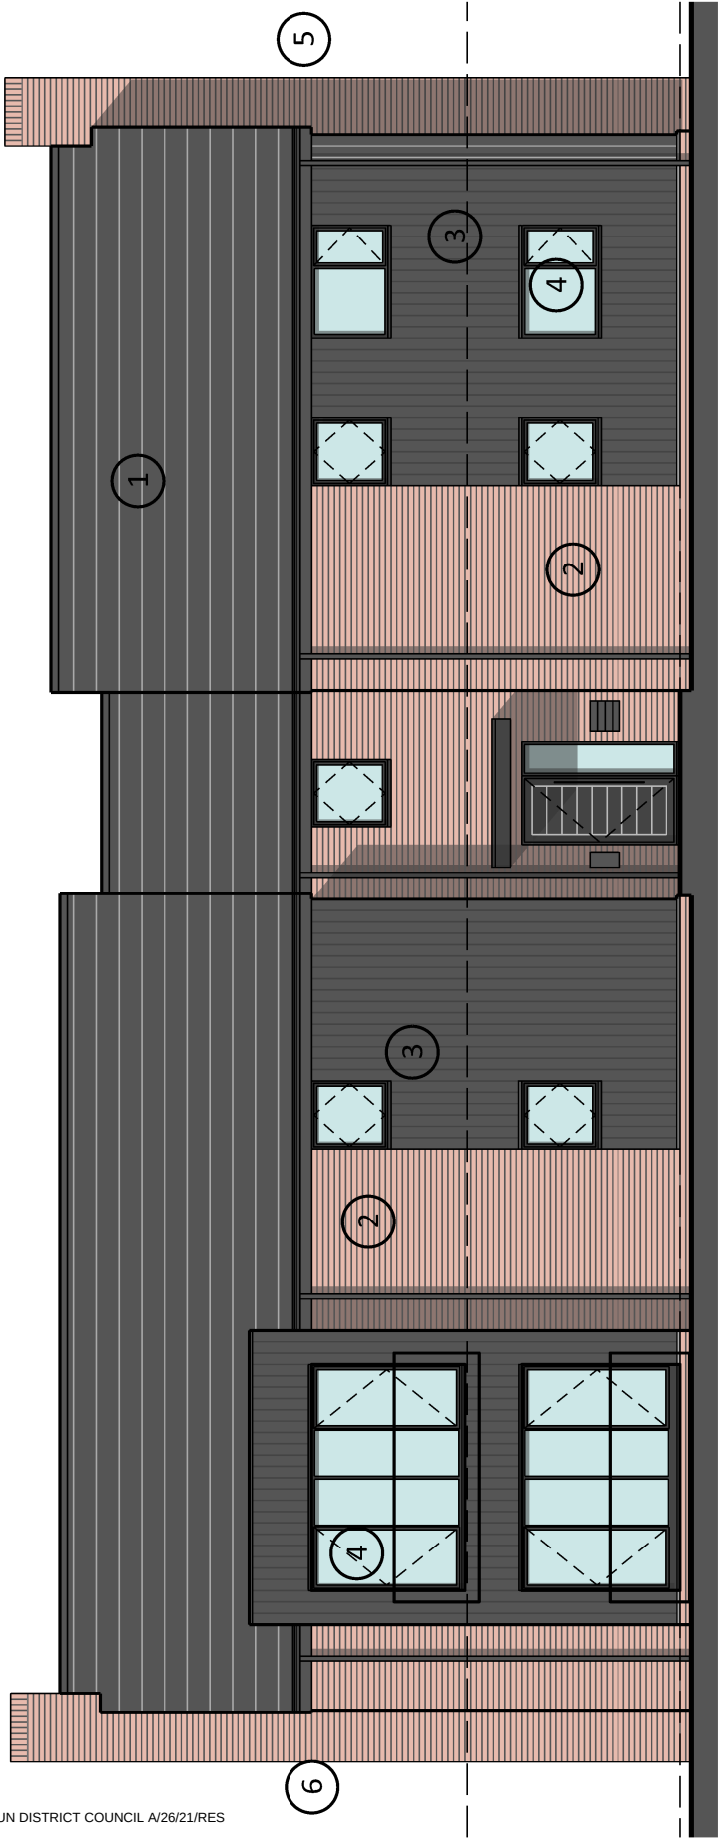


Front Elevation
GF: Plot 4
FF: Plot 6

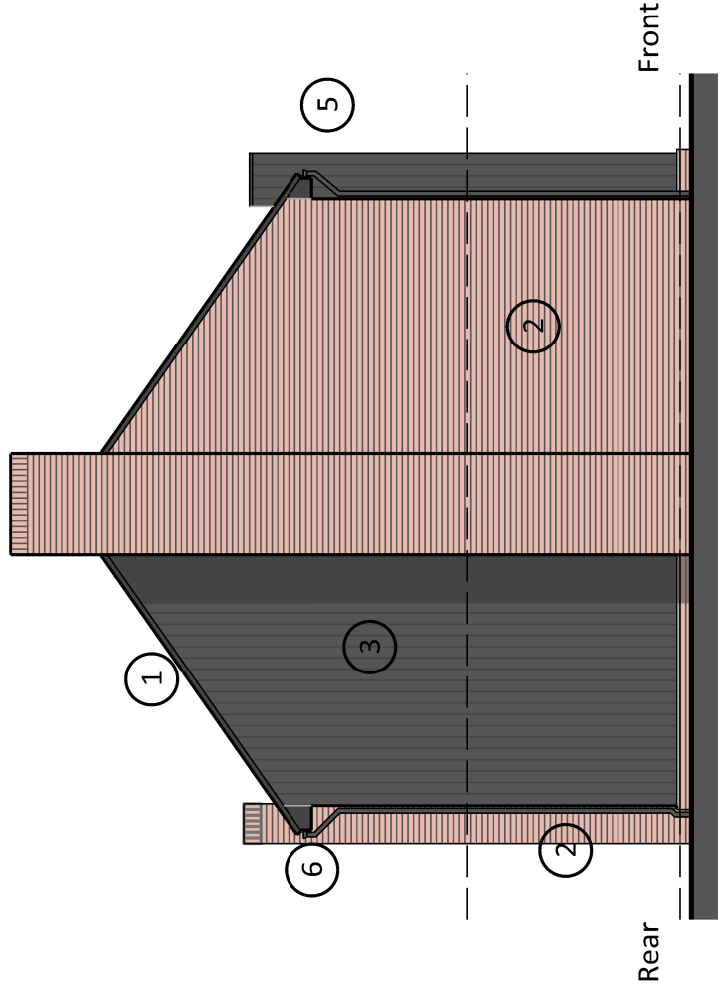


Front Elevation
GF: Plot 3
FF: Plot 5

Gable Elevation
GF: Plot 4
FF: Plot 6

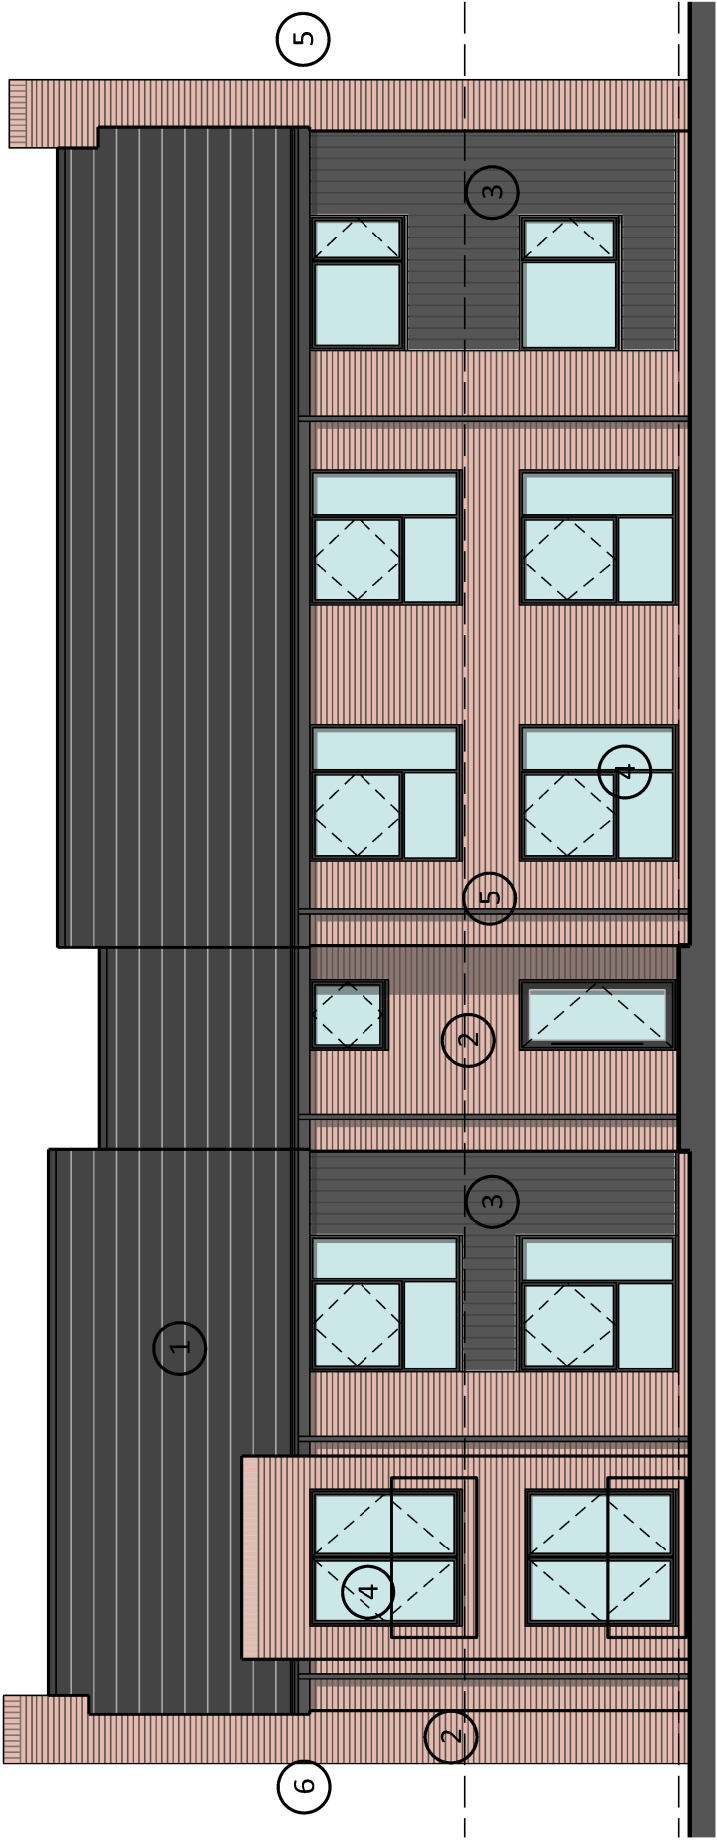

Rear Elevation
GF: Plot 3
FF: Plot 5

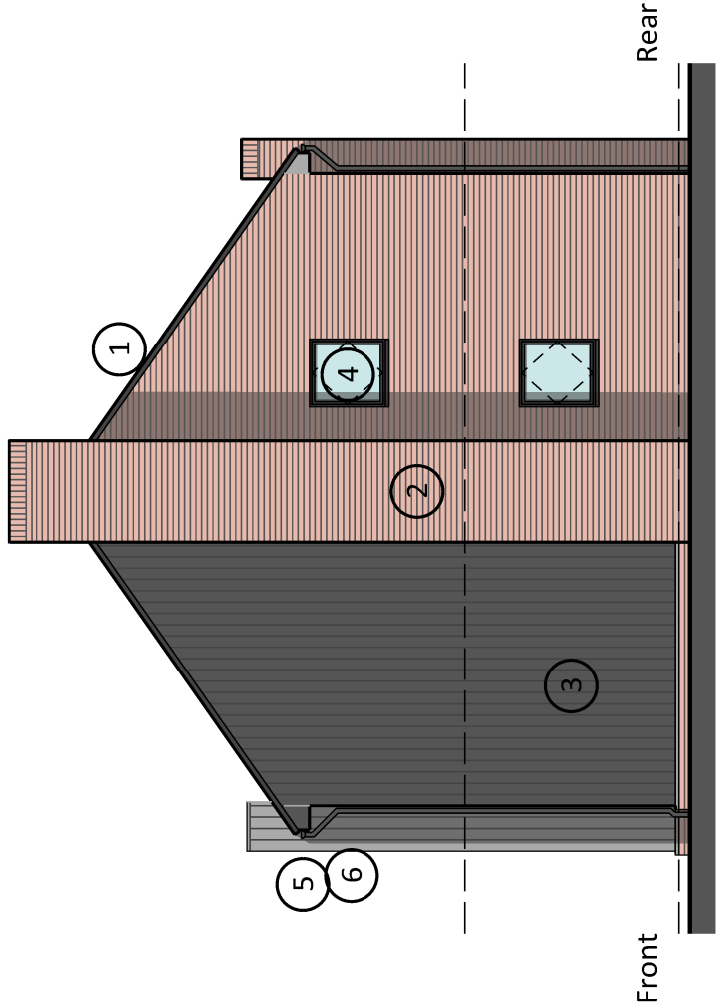

Gable Elevation
GF: Plot 3
FF: Plot 5

Brook Lane Masterplan

Drawing title											
Plots 3 - 6 -Elevations											
Type: INT-1F-1 & INT-2F-1											
Drawing No.											
3670-BRK-SRA-XX-XX-DR-A-05-205											
Project No.	Location	Originator	Volume	Level	File Type	Disc	System	Number	Revision		
Drawn by	Checked by	Approved by		A3 Scale			1:100				
JA	AB	AB									
								Date	Reason for Issue		
								22/01/2021	PLANNING		

Material Key

- 1 Fibre Cement Roof Tile
- 2 Red Brick
- 3 Stained Timber Cladding
- 4 Dark Framed Windows and Doors
- 5 Dark Gutters and Rainwater Pipes
- 6 Stained Timber Facias and Soffits

