



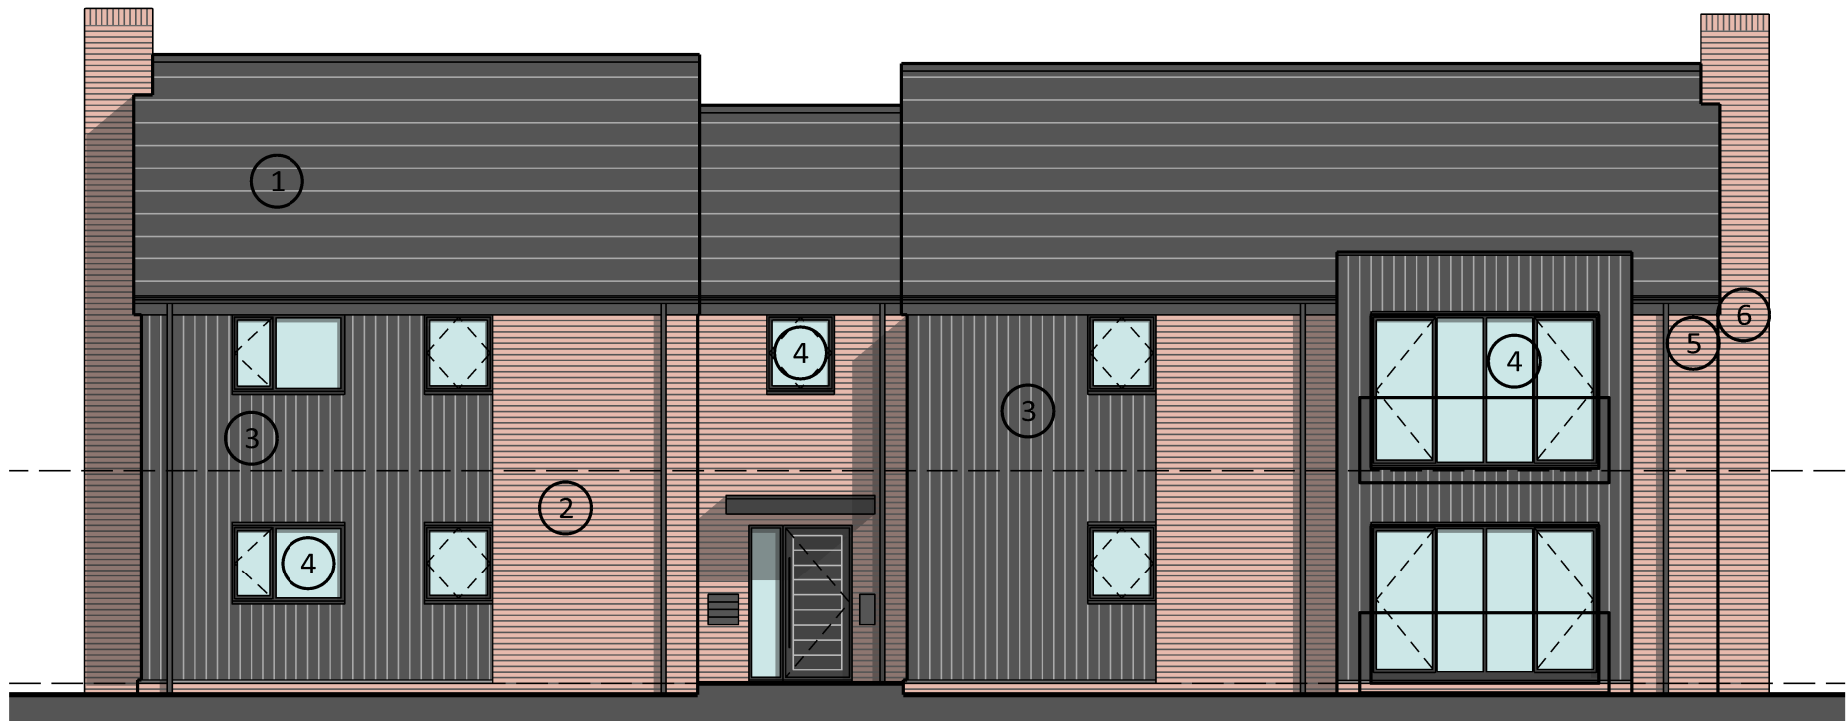

Front Elevation
GF Plot 52
FF Plot 54

Post Intercom

Front Elevation
GF Plot 53
FF Plot 55

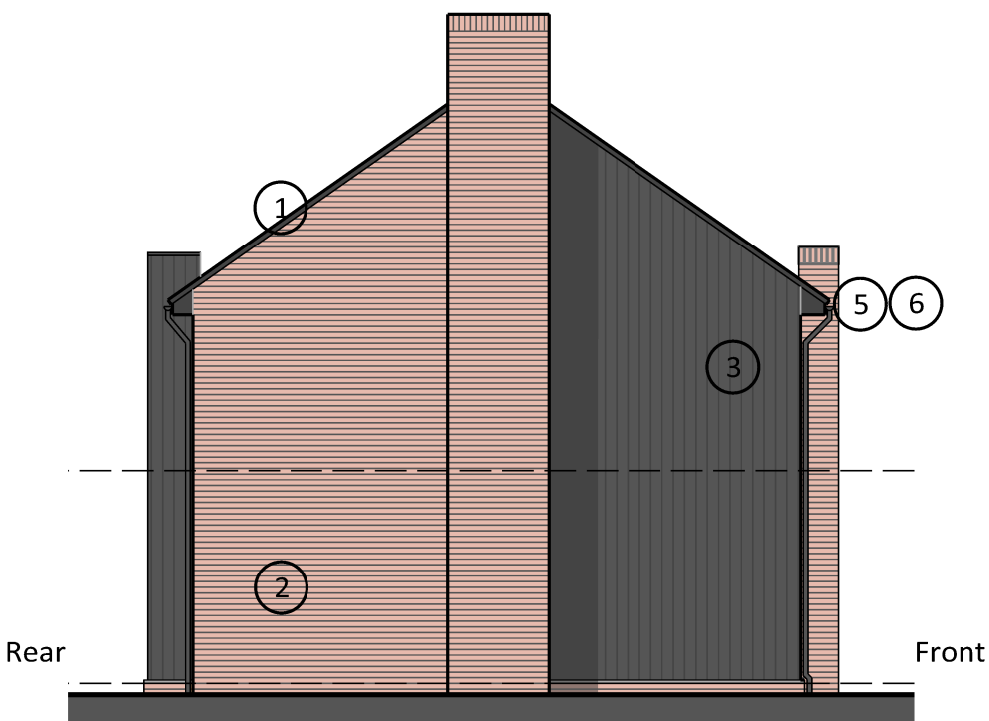


Gable Elevation
GF Plot 52
FF Plot 54



Rear Elevation
GF Plot 53
FF Plot 55

Rear Elevation
GF Plot 52
FF Plot 54

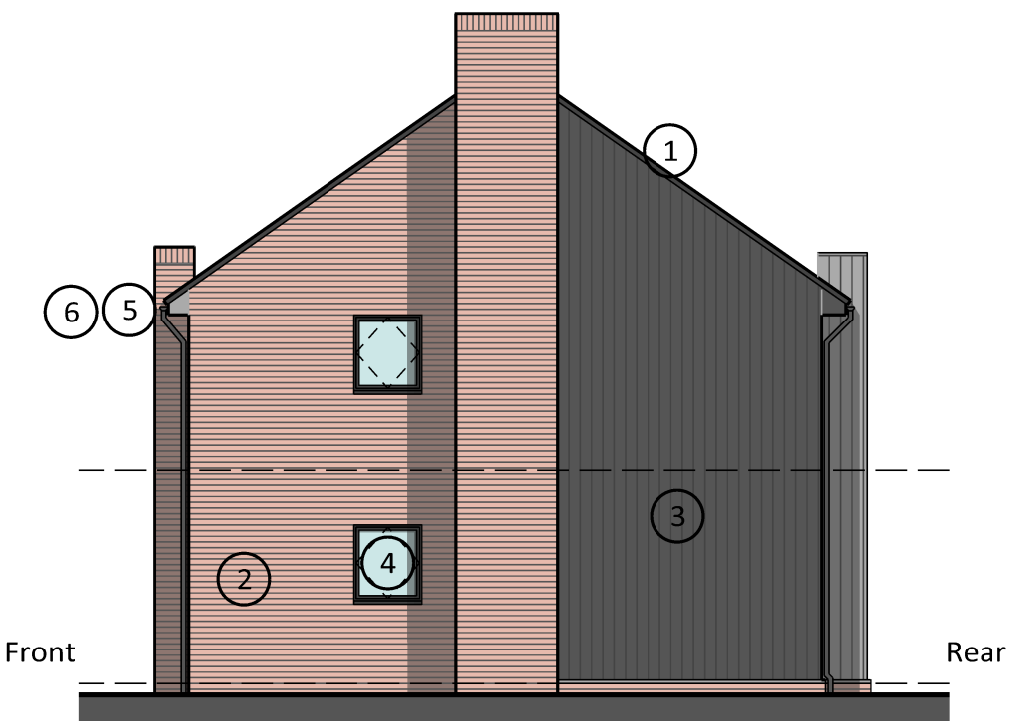

Gable Elevation
GF Plot 53
FF Plot 55

Material Key

- | | |
|---------------------------|-------------------------------------|
| ① Fibre Cement Roof Tile | ④ Dark Framed Windows and Doors |
| ② Red Brick | ⑤ Dark Gutters and Rainwater Pipes |
| ③ Stained Timber Cladding | ⑥ Stained Timber Facias and Soffits |



Brook Lane Masterplan

Drawing title										Amendments	
Plots 52-55 -Elevations											
Type: AFF-1F-1 & AFF-2F-1											
Drawing No.										Revision	
3670-BRK-SRA-XX-XX-DR-A-05-290										P02	
Project No.	Location	Originator	Volume	Level	File Type	Disc	System	Number		Date	Reason for Issue
JA	AB	AB	AB	AB	AB	AB	AB	AB		22/01/2021	PLANNING

SRA | ARCHITECTS

Station House Ashley Avenue Bath BA1 3DS | 01225 827444 | www.sra-architects.co.uk
© (UK 2021) SRA Architects LLP. Responsibility is not accepted for errors made by others in scaling from this drawing.