



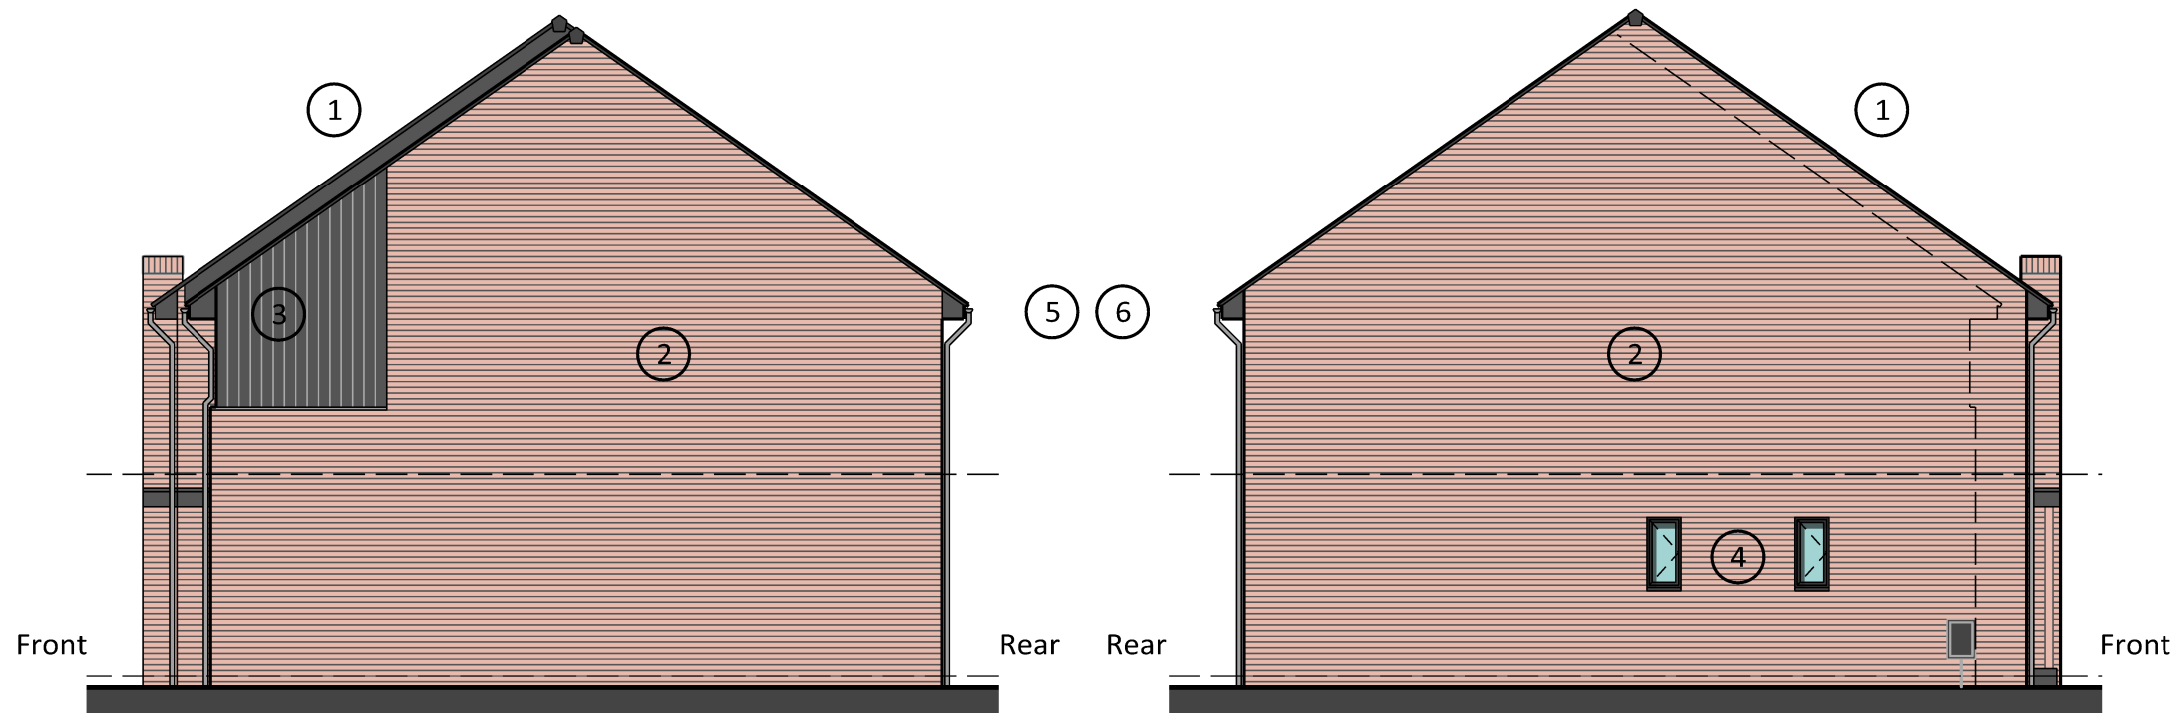

Front Elevation
Plots 82

Front Elevation
Plots 79

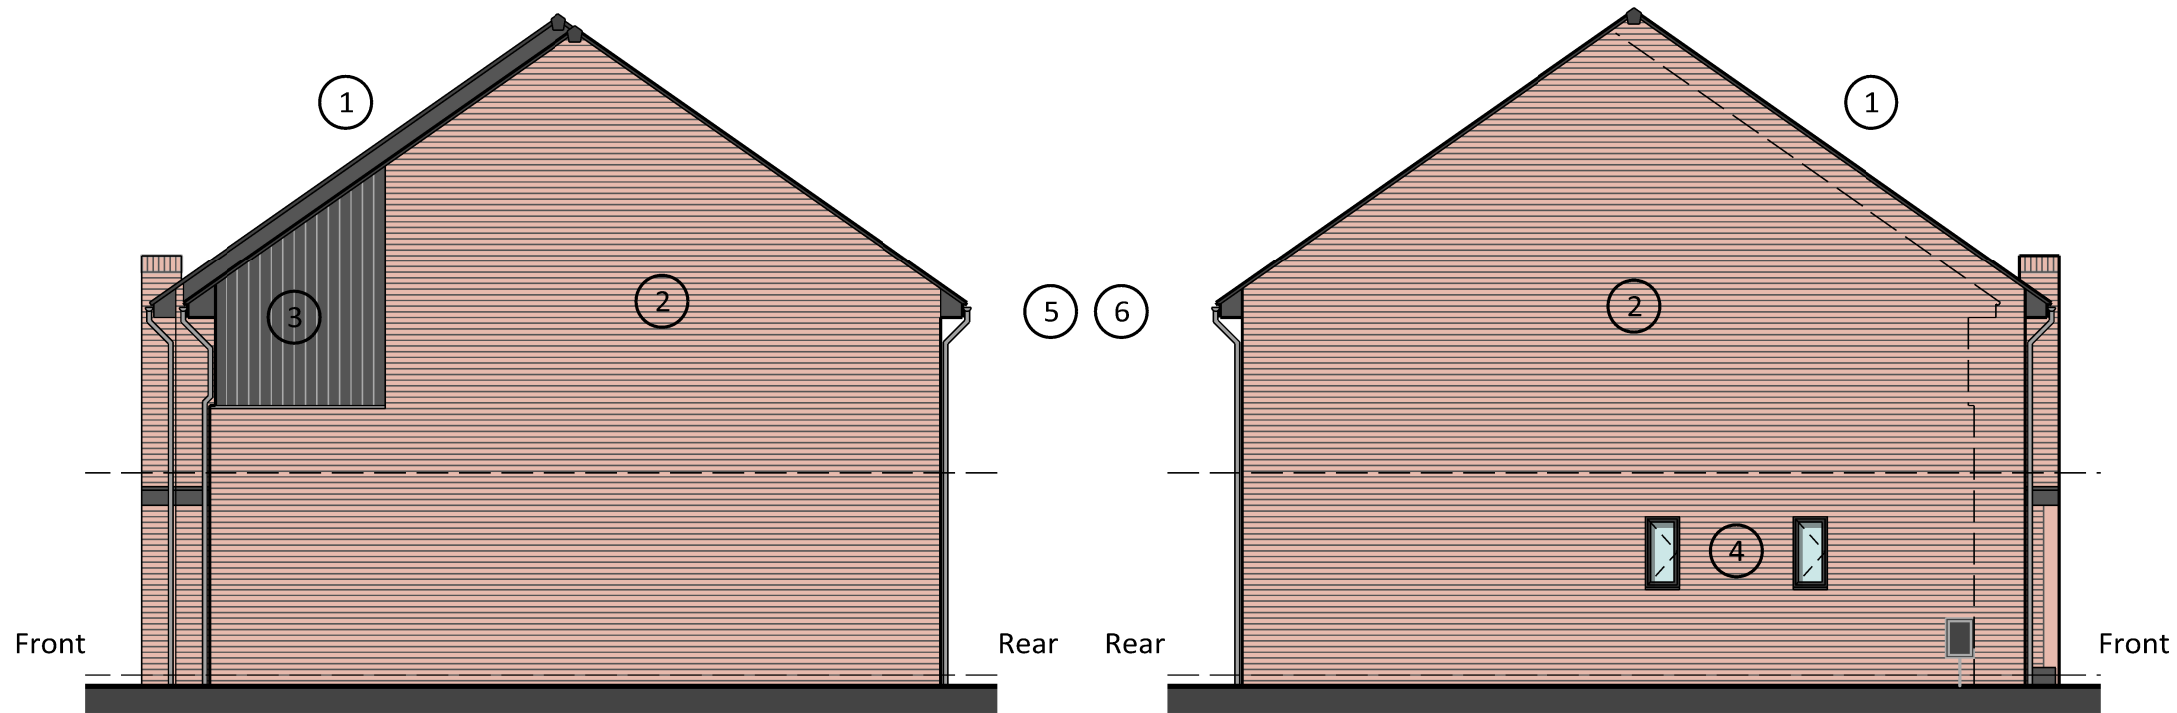

Front Elevation
Plots 86

Front Elevation
Plots 86

Material Key

- ① Fibre Cement Roof Tile
- ② Red Brick
- ③ Stained Timber Cladding
- ④ Dark Framed Windows and Doors
- ⑤ Dark Gutters and Rainwater Pipes
- ⑥ Stained Timber Facias and Soffits

Brook Lane Masterplan

Drawing title										Amendments	
Plots 79-86 Gable Elevations											
Type: P-2H-2 & P-3H-9											
Drawing No.										Revision	
3670-BRK-SRA-XX-XX-DR-A-05-301										P02	
Project No.	Location	Originator	Volume	Level	File Type	Disc	System	Number			
Drawn by	Checked by	Approved by	A3 Scale		Date	Reason for Issue					
JA	AB	AB	1:100		22/01/2021	PLANNING					

SRA | ARCHITECTS

Station House Ashley Avenue Bath BA1 3DS | 01225 827444 | www.sra-architects.co.uk
© (UK 2021) SRA Architects LLP. Responsibility is not accepted for errors made by others in scaling from this drawing.

