


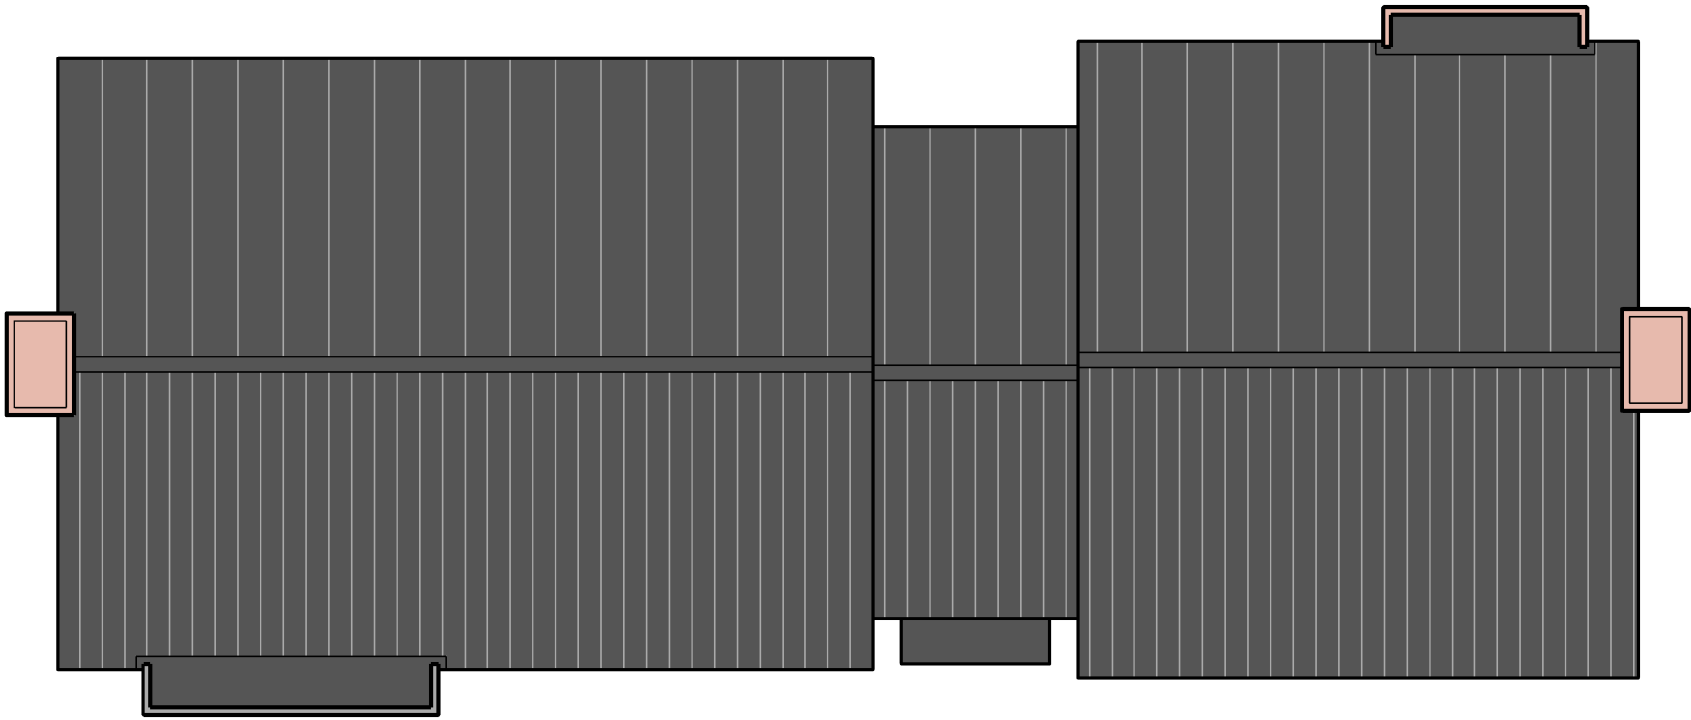

Roof
Plots 48 & 50

Roof
Plots 49 & 51



Brook Lane Masterplan

Drawing title										Amendments									
Plots 48-51 - Roof Plans																			
Type: P-1F-1 & P-2F-3																			
Drawing No.										Revision									
3670-BRK-SRA-XX-XX-DR-A-04-286										P03									
Project No.	Location	Originator	Volume	Level	File Type	Disc	System	Number											
Drawn by	Checked by	Approved by	A3 Scale		Date	Reason for Issue													
JA	AB	AB	1:100		22/01/2021	PLANNING													

SRA | ARCHITECTS

Station House Ashley Avenue Bath BA1 3DS | 01225 827444 | www.sra-architects.co.uk
© (UK 2021) SRA Architects LLP. Responsibility is not accepted for errors made by others in scaling from this drawing.