




Front Elevation
Plots 40, 42, 60, 77 & 87

Front Elevation
Plots 41, 43, 61, 78 & 88

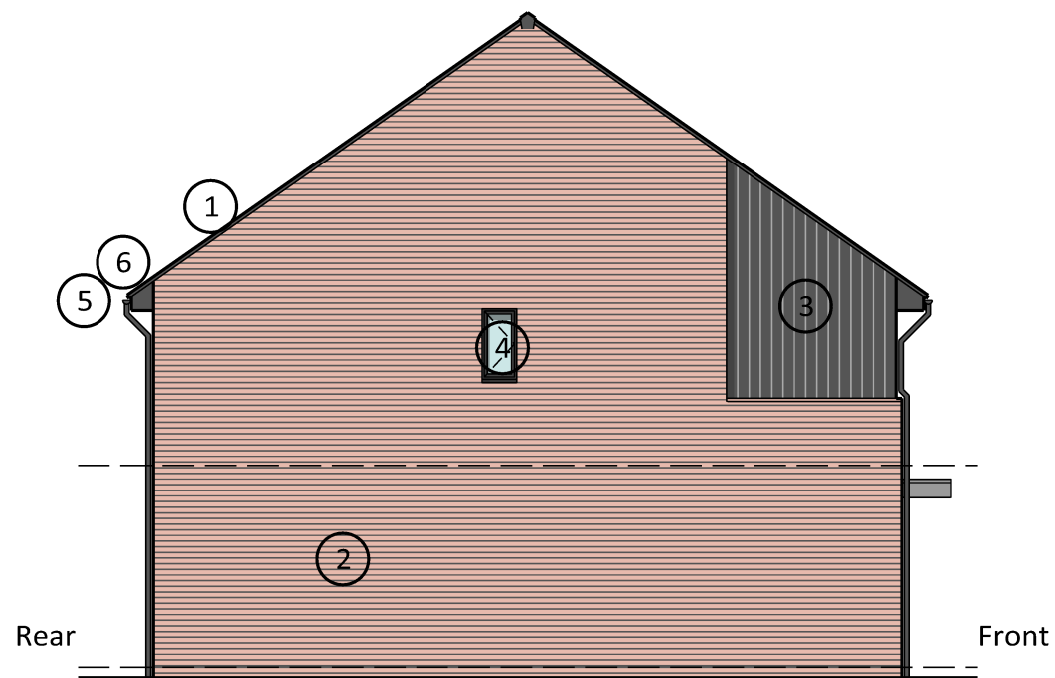


Gable Elevation
Plot 30



Rear Elevation
Plots 41, 43, 61, 78 & 88


Rear Elevation
Plots 40, 42, 60, 77 & 87

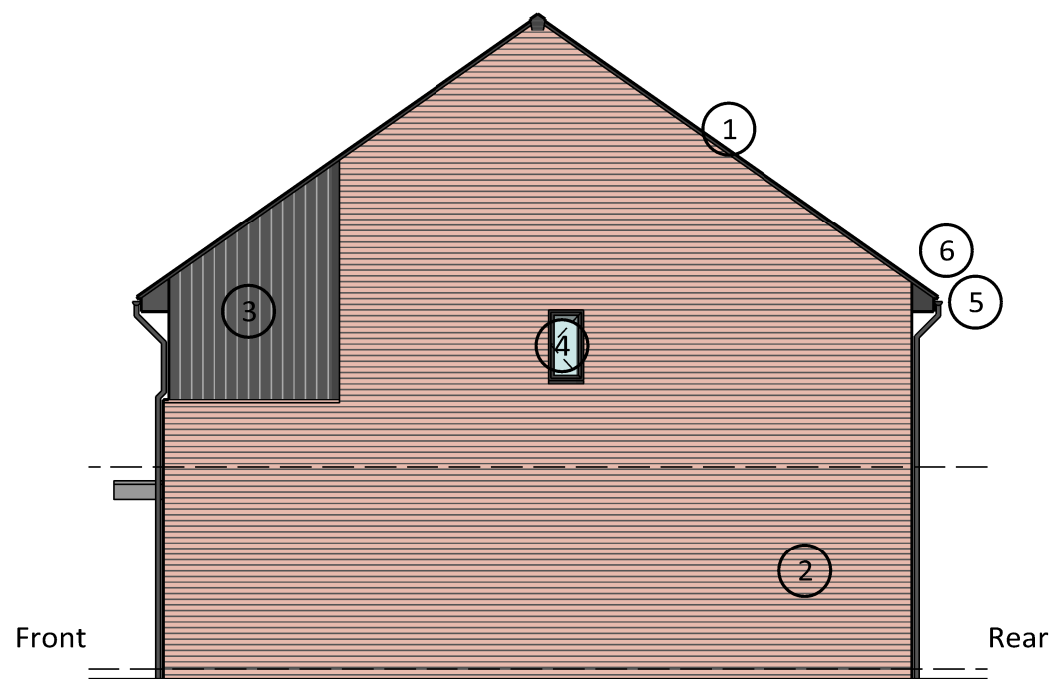

Gable Elevation
Plot 27

Material Key

- | | |
|---------------------------|-------------------------------------|
| ① Fibre Cement Roof Tile | ④ Dark Framed Windows and Doors |
| ② Red Brick | ⑤ Dark Gutters and Rainwater Pipes |
| ③ Stained Timber Cladding | ⑥ Stained Timber Facias and Soffits |

 

Brook Lane Masterplan

Drawing title
Plots 40-43-60-61-77-78-87-88 - Elevations
Type: P-2H-1

Drawing No.
3670-BRK-SRA-XX-XX-DR-A-05-275

Amendments
Revision
P03

Drawn by JA	Checked by AB	Approved by AB	A3 Scale 1:100	Date 22/01/2021	Reason for Issue PLANNING
----------------	------------------	-------------------	-------------------	--------------------	------------------------------

SRA | ARCHITECTS

Station House Ashley Avenue Bath BA1 3DS | 01225 827444 | www.sra-architects.co.uk
© (UK 2021) SRA Architects LLP. Responsibility is not accepted for errors made by others in scaling from this drawing.