


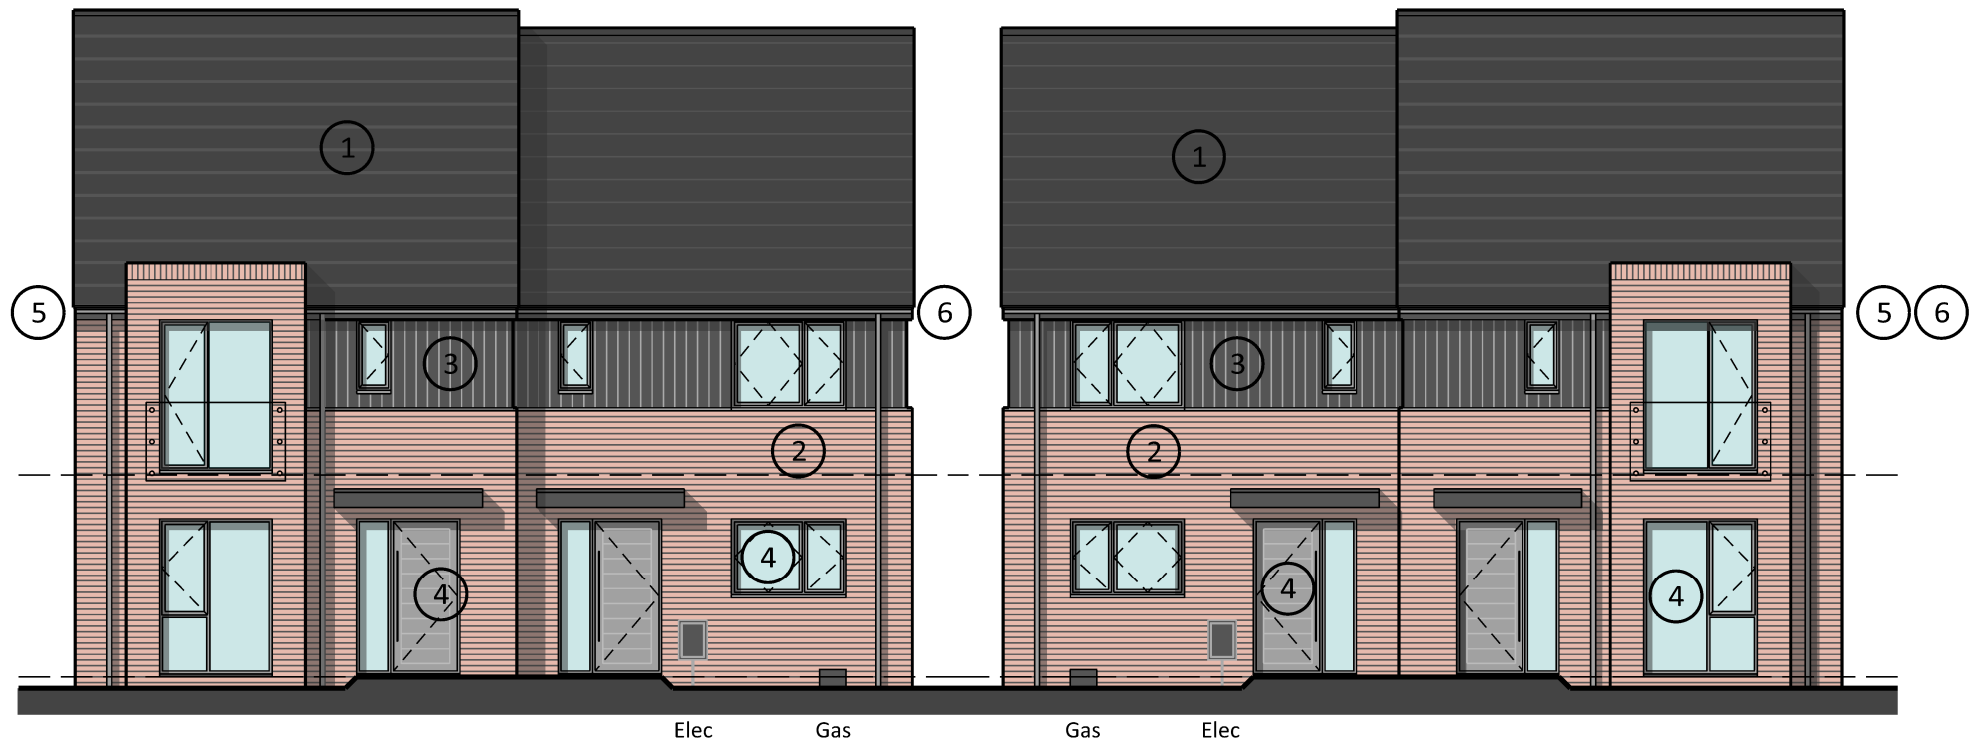

Front Elevation
Plots 79 & 83

Front Elevation
Plots 80 & 84

Front Elevation
Plots 81 & 85

Front Elevation
Plots 82 & 86



Rear Elevation
Plots 82 & 86

Rear Elevation
Plots 81 & 85

Rear Elevation
Plots 80 & 84

Rear Elevation
Plots 79 & 83

Material Key

- | | |
|---------------------------|-------------------------------------|
| ① Fibre Cement Roof Tile | ④ Dark Framed Windows and Doors |
| ② Red Brick | ⑤ Dark Gutters and Rainwater Pipes |
| ③ Stained Timber Cladding | ⑥ Stained Timber Facias and Soffits |

Brook Lane Masterplan

Drawing title Amendments

Plots 79-86 Elevations
Type: P-2H-2 & P-3H-9

Drawing No. Revision

3670-BRK-SRA-XX-XX-DR-A-05-300 P03

Project No.	Location	Originator	Volume	Level	File Type	Disc	System	Number	Date	Reason for Issue
JA	AB	AB	A3 Scale	1:100	22/01/2021	PLANNING				

SRA | ARCHITECTS

Station House Ashley Avenue Bath BA1 3DS | 01225 827444 | www.sra-architects.co.uk
© (UK 2021) SRA Architects LLP. Responsibility is not accepted for errors made by others in scaling from this drawing.

