




First Floor
Plot: 30
FF GIA: 44.51sqm

First Floor
Plot: 29
FF GIA: 44.51sqm

First Floor
Plot: 28
FF GIA: 44.51sqm

First Floor
Plot: 27
FF GIA: 44.51sqm

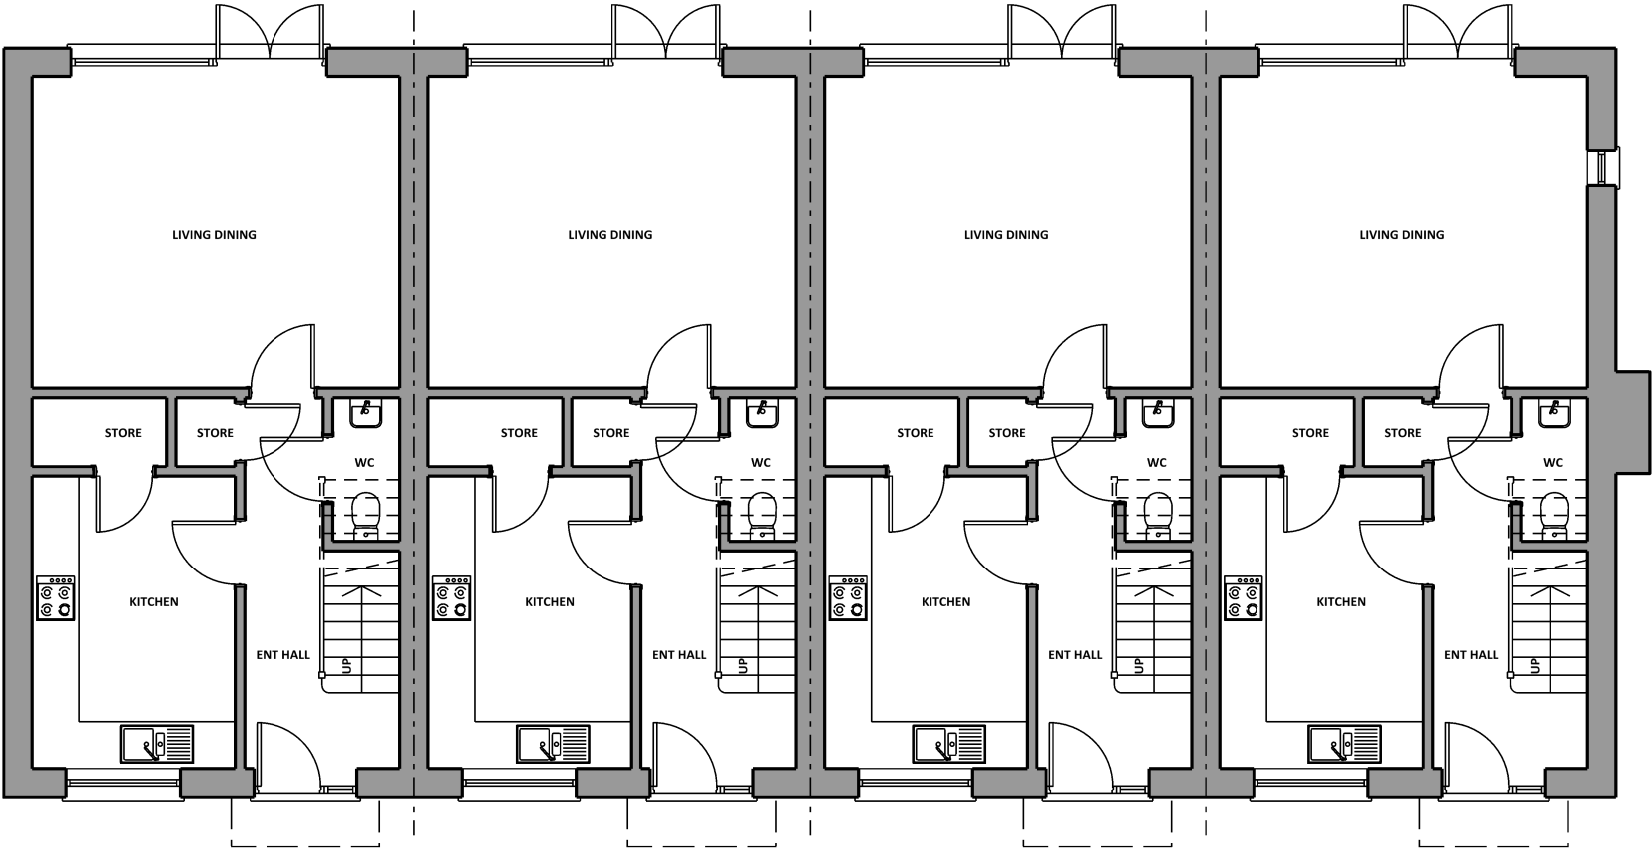

Ground Floor
Plot 30
2 Bed 4 Person
GF GIA: 42.49sqm
Total GIA: 87.00sqm
Private

Ground Floor
Plot 29
2 Bed 4 Person
GF GIA: 42.49sqm
Total GIA: 87.00sqm
Private

Ground Floor
Plot 28
2 Bed 4 Person
GF GIA: 42.49sqm
Total GIA: 87.00sqm
Private

Ground Floor
Plot 27
2 Bed 4 Person
GF GIA: 42.49sqm
Total GIA: 87.00sqm
Private



Brook Lane Masterplan

Drawing title										Amendments	
Plots 27 to 30 - Floor Plans											
Type: P-2H-1											
Drawing No.										Revision	
3670-BRK-SRA-XX-XX-DR-A-04-250										P03	
Project No.	Location	Originator	Volume	Level	File Type	Disc	System	Number		Date	Reason for Issue
Drawn by	Checked by	Approved by						A3 Scale			
JA	AB	AB						1:100		22/01/2021	PLANNING

SRA | ARCHITECTS

Station House Ashley Avenue Bath BA1 3DS | 01225 827444 | www.sra-architects.co.uk
© (UK 2021) SRA Architects LLP. Responsibility is not accepted for errors made by others in scaling from this drawing.