



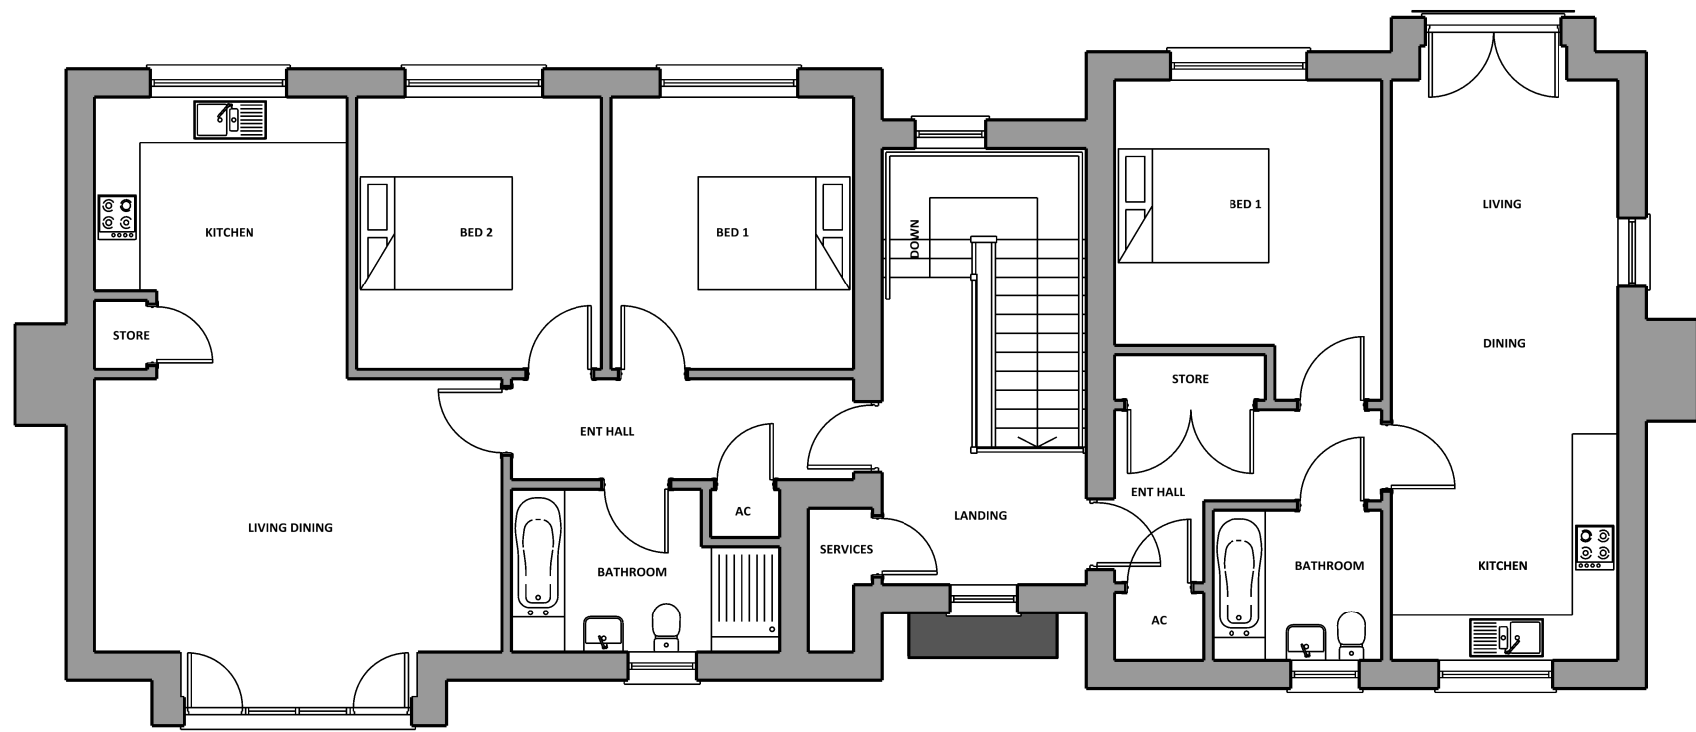

First Floor
Plot 50
2 Bed 4 Person
FF GIA: 73.36sqm
Private

First Floor
Plot 51
1 Bed 2 Person
FF GIA: 52.03sqm
Private

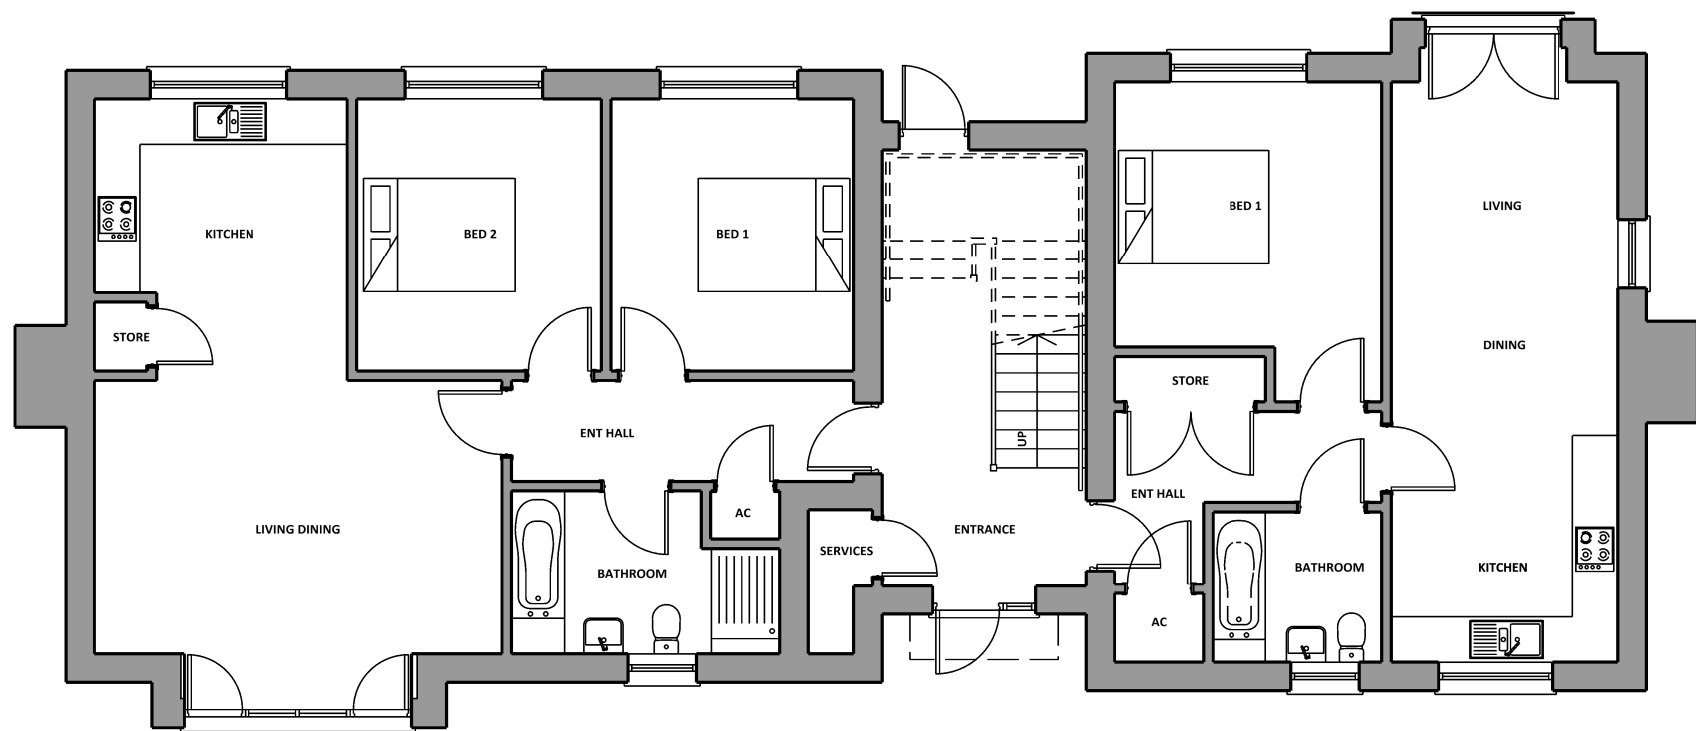

Ground Floor
Plot 48
2 Bed 4 Person
GF GIA: 73.36sqm
Private

Ground Floor
Plot 49
1 Bed 2 Person
GF GIA: 52.03sqm
Private



Brook Lane Masterplan

Drawing title								Amendments	
Plots 48-51 - Floor Plans									
Type: P-1F-1 & P-2F-3									
Drawing No.								Revision	
3670-BRK-SRA-XX-XX-DR-A-04-285								P03	
Project No.	Location	Originator	Volume	Level	File Type	Disc	System	Date	Reason for Issue
JA	AB	AB						22/01/2021	PLANNING

SRA | ARCHITECTS

Station House Ashley Avenue Bath BA1 3DS | 01225 827444 | www.sra-architects.co.uk
© (UK 2021) SRA Architects LLP. Responsibility is not accepted for errors made by others in scaling from this drawing.