





- Site Boundary
- Existing Trees to be removed
- Existing Trees
- New Trees
- Bins & Cycle store provision

Drawing to be read in conjunction with Landscape Architects information.

Schedule

1 Bed Flat	x 10
2 Bed Flat	x 14
2 Bed House	x 30
3 Bed House	x 35
4 Bed House	x 1
Total 90	

72 Bed Residential Nursing Dementia Care Home

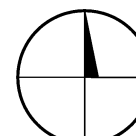 

Brook Lane Masterplan

Drawing title
Site Plan - Floor Layouts

Amendments

Drawing No.
3670-BRK-SRA-XX-XX-DR-A-04-025

Revision
P04

Project No. Location Originator Volume Level File Type Disc System Number
Drawn by GD Checked by GD Approved by AB A1 Scale 1:500

Date 13/09/2021 Reason for Issue PLANNING

SRA | ARCHITECTS

Station House Ashley Avenue Bath BA1 3DS | 01225 827444 | www.sra-architects.co.uk
© (UK 2021) SRA Architects LLP. Responsibility is not accepted for errors made by others in scaling from this drawing.