



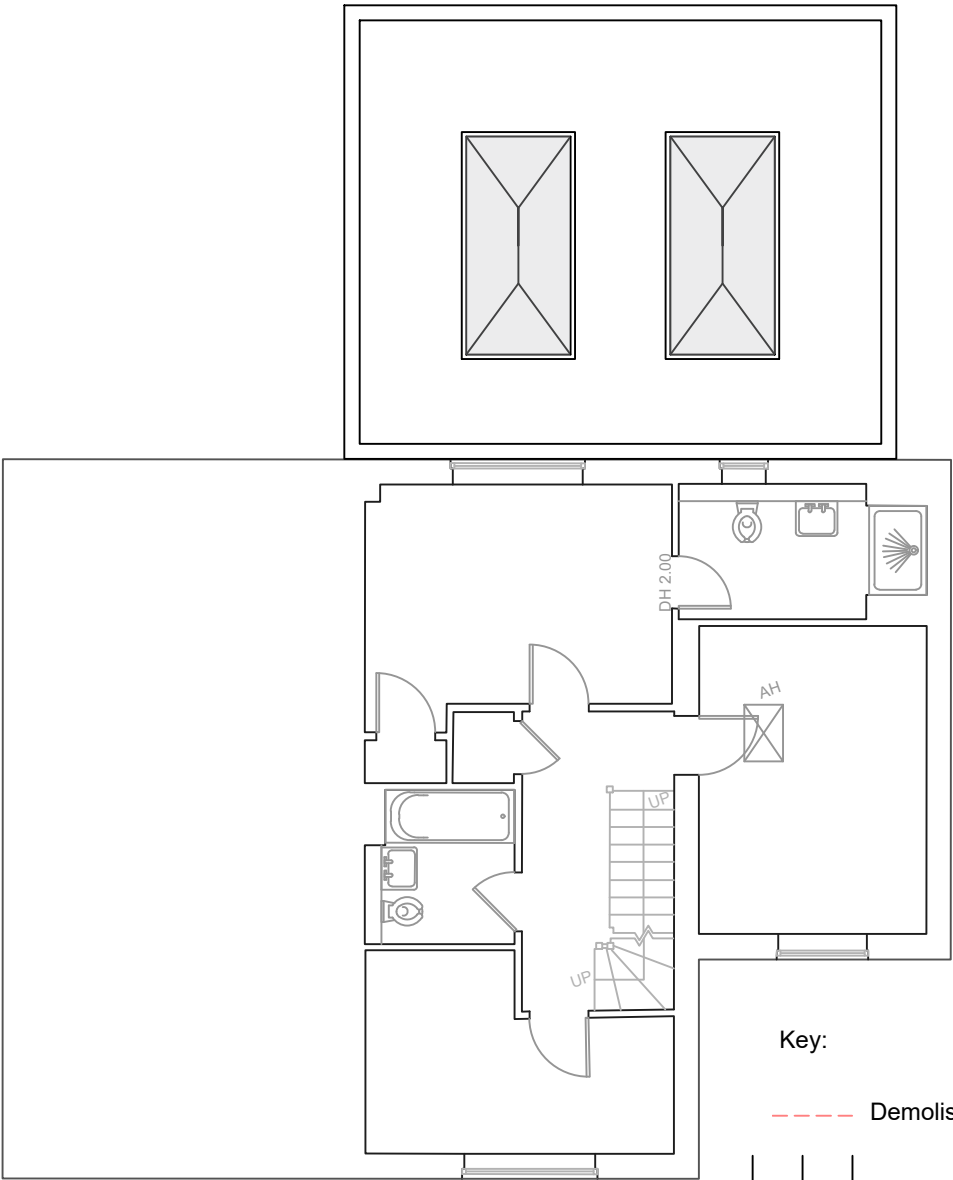

PROPOSED GROUND FLOOR PLAN
1:100 @ A3

 

PROPOSED FIRST FLOOR PLAN
1:100 @ A3

Key:
--- Demolish

Rev.	Date	Description
General Note: DRAWING USED FOR PLANNING PURPOSES ONLY. ALL DIMENSIONS AND LEVELS ARE PRELIMINARY. DIMENSIONS ARE TO BE CHECKED ON SITE BY CONTRACTOR.		
Project Address 23 Hornbeam Avenue, Angmering, Littlehampton BN16 4PS		
Drawing PROPOSED GROUND FLOOR AND FIRST FLOOR PLANS		
Scale 1:100 @ A3	Date 03.02.2026	
Drawing Number P.03	Revision A	