



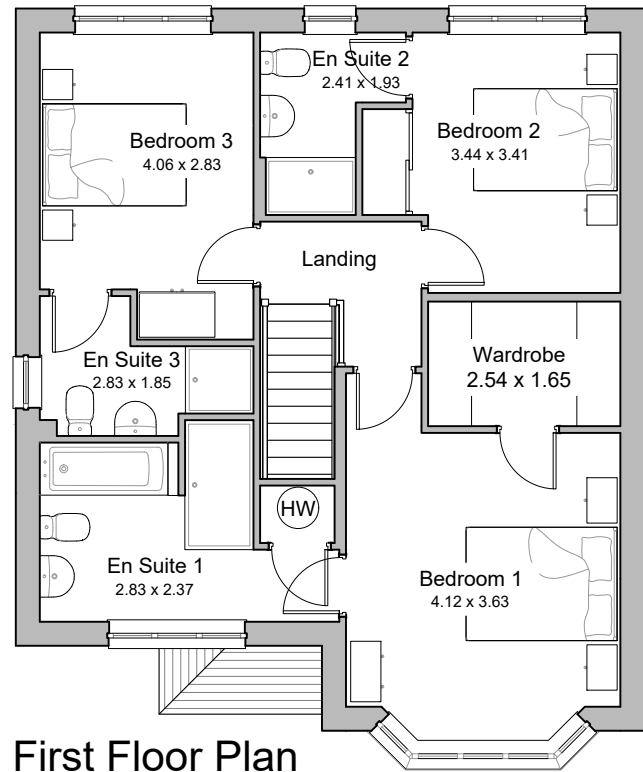


First Floor Plan



Front Elevation

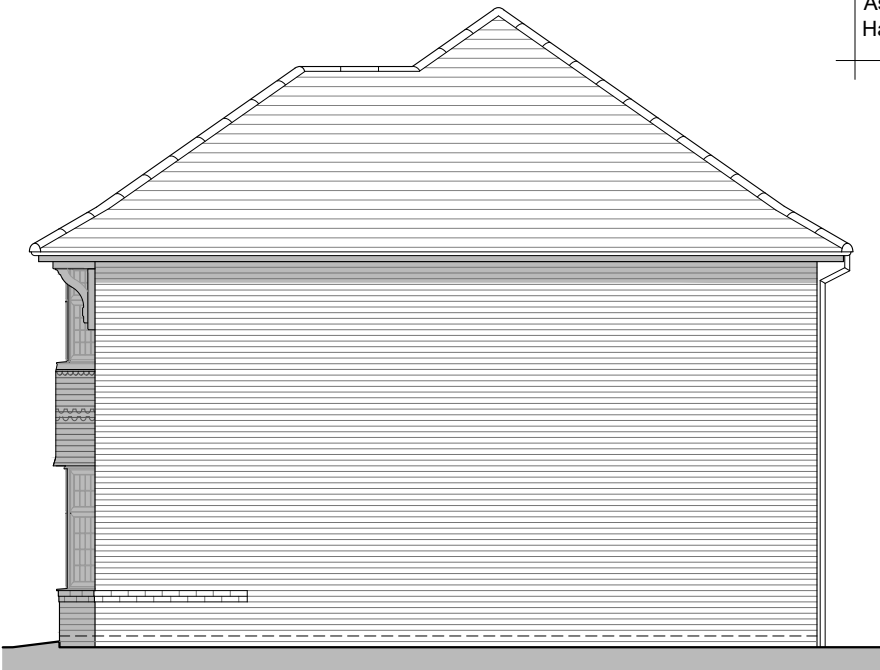


Side Elevation

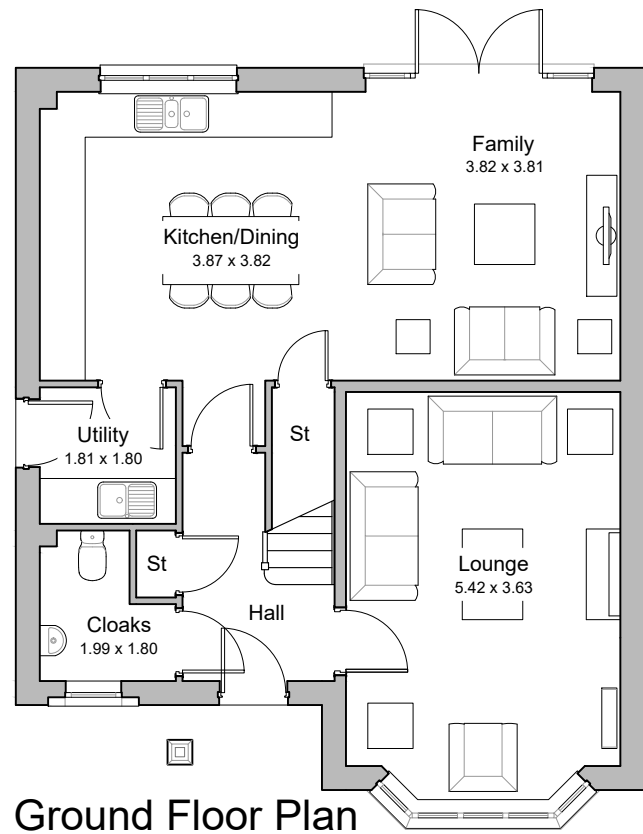

Ground Floor Plan




Rear Elevation

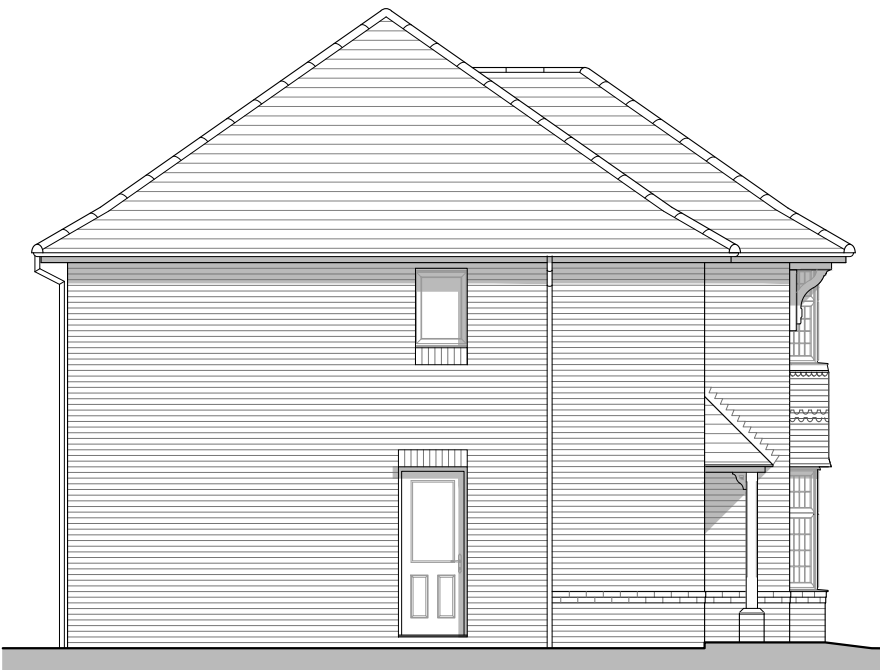

Side Elevation

Plots
As: 14,17,136
Handed: 132,142,147,156

 

Leamington
Lifestyle
Heritage Collection
F Series
1417m² 131.63m²
Elevation Code: B1
Date: June 2019
EF_LEAMQ_DM2_Rev A



REV.	DATE	REVISIONS:	BY	STATUS:	CLIENT:	PROJECT:
				Planning	Redrow Homes	Arundel Road, Angmering
					SCALE: 1:100 (A3 ORIGINAL)	DRAWING: Leamington Lifestyle - Plans & Elevations BRICK
					DRAWN: RDP DATE: Nov 2021	20232 P119



architecture planning masterplanning

Broadmede House, Farnham Business Park,
Weydon Lane, Farnham, Surrey GU9 8QT.
info@osparchitecture.com www.osparchitecture.com
Tel: 01252 267878