


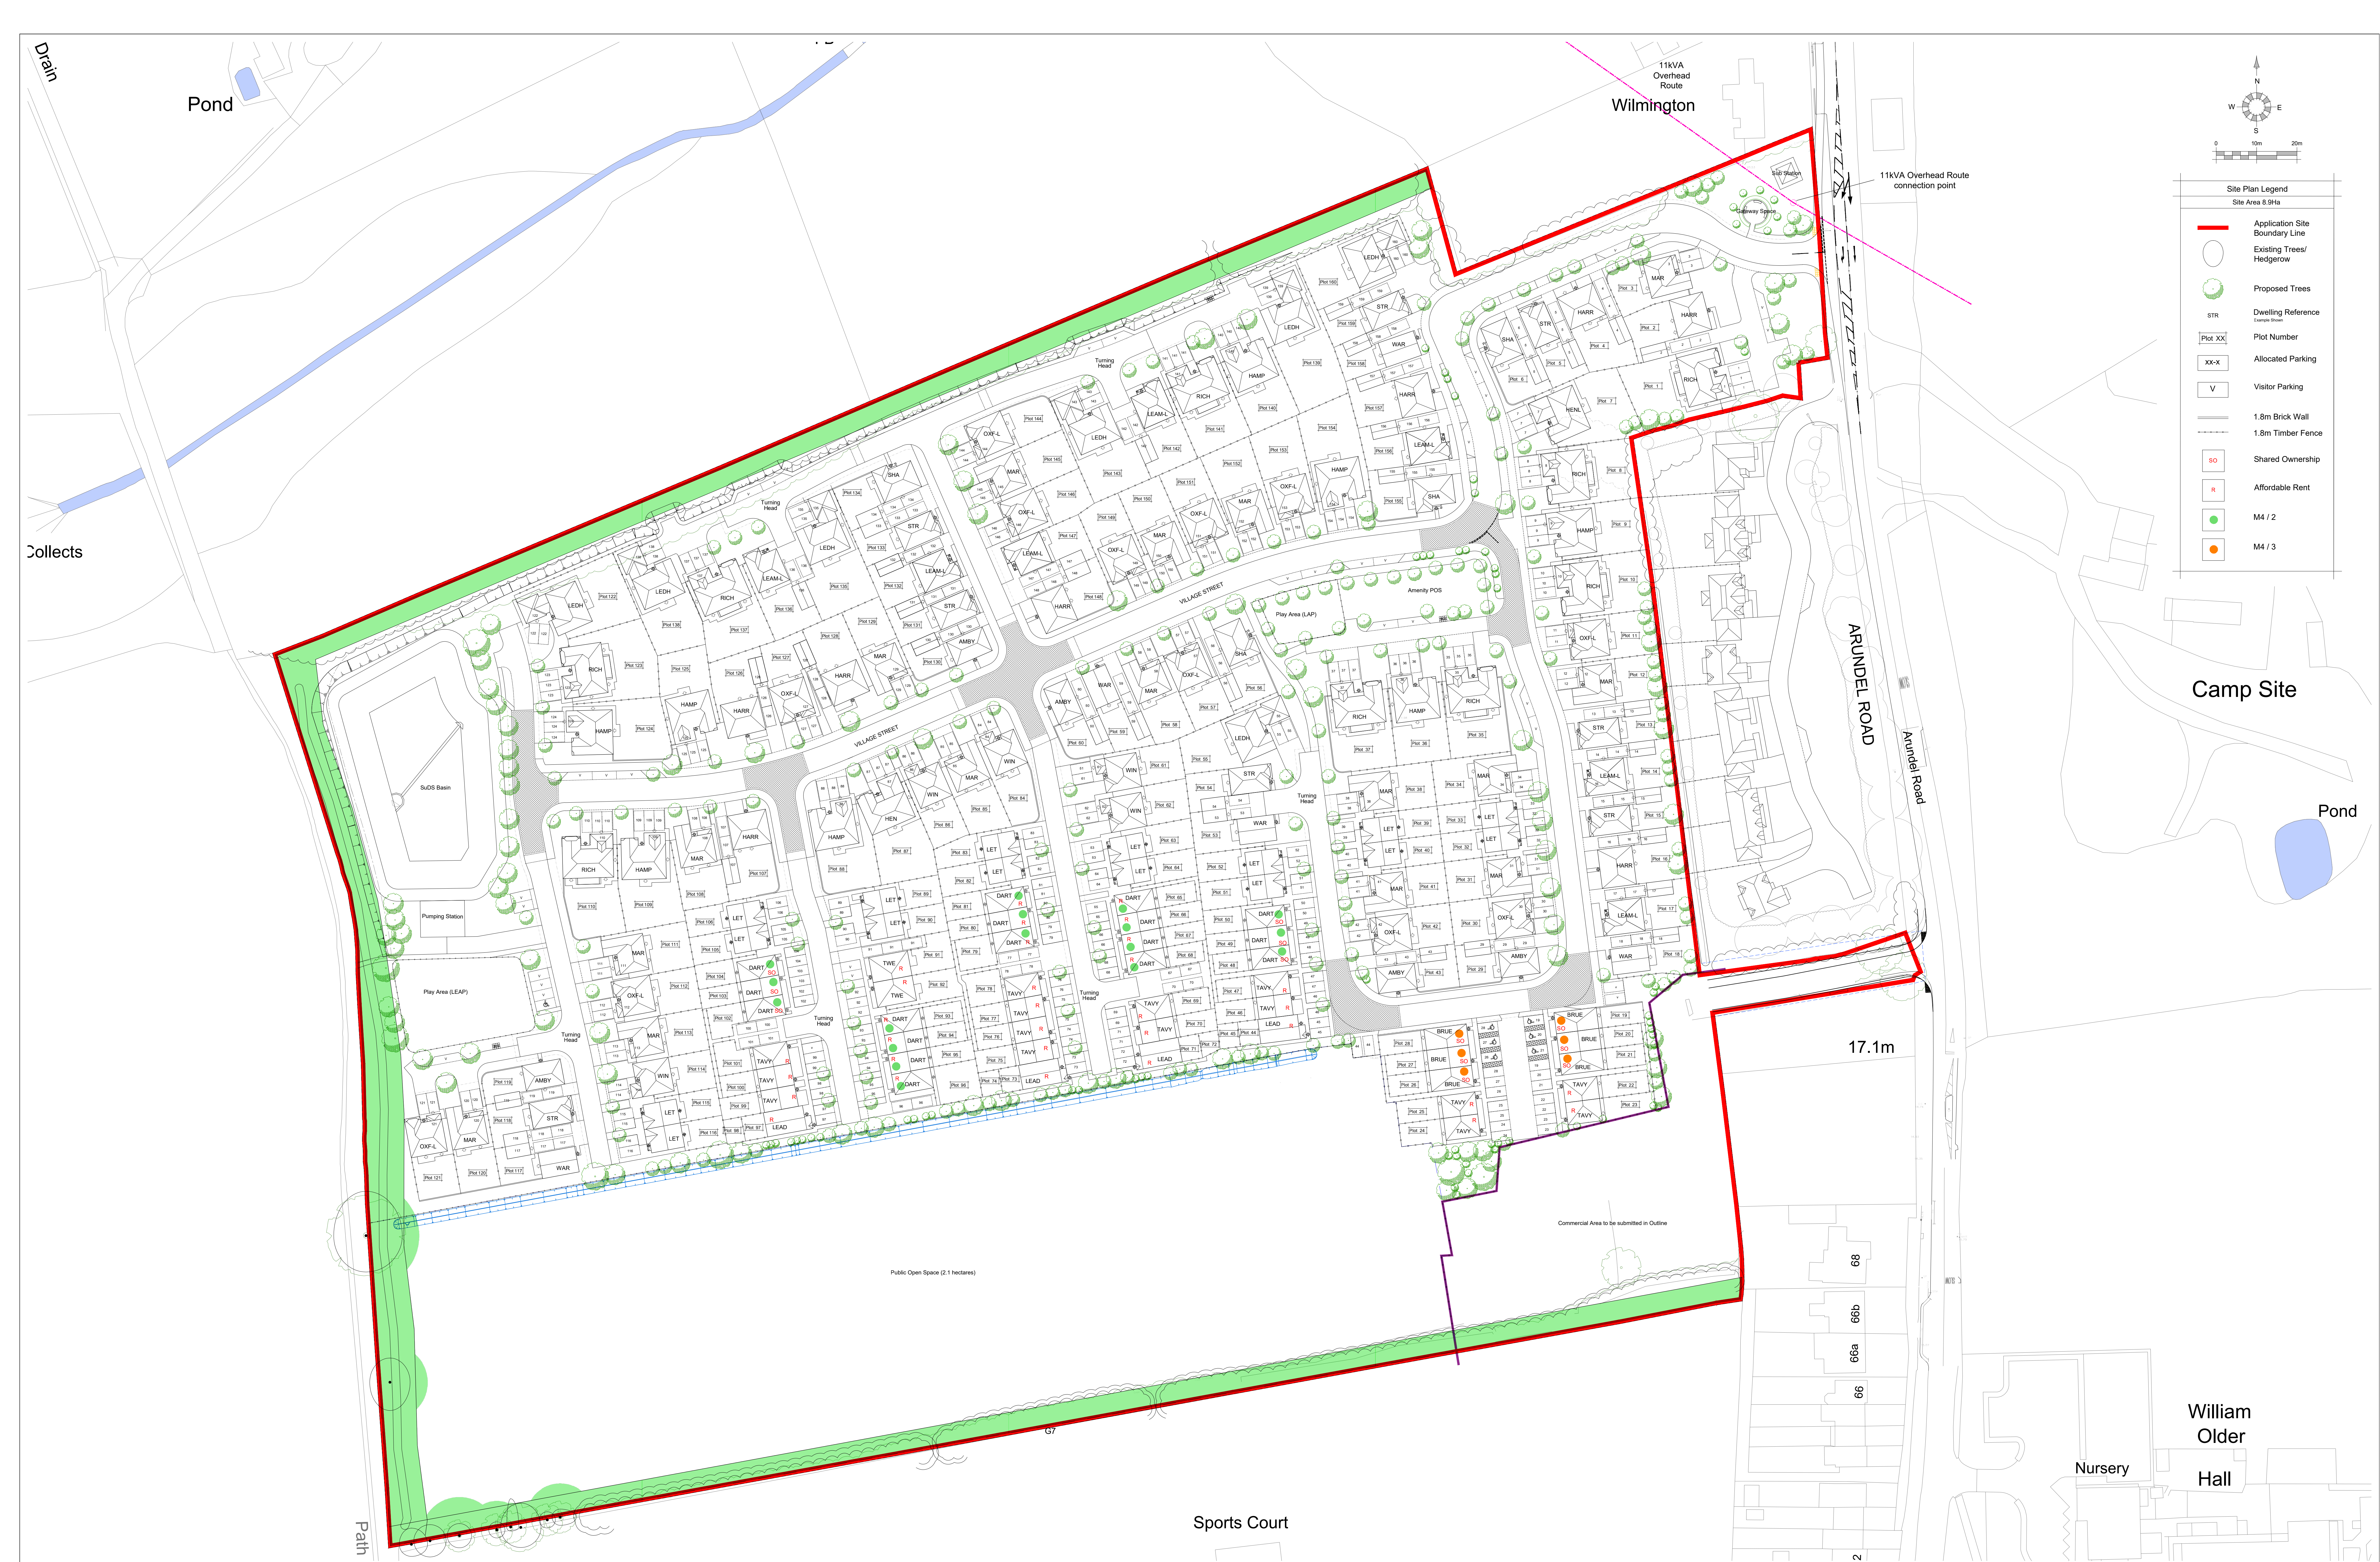

Site Plan Legend	
Site Area 8.9/1a	
	Application Site Boundary Line
	Existing Trees/Hedgerow
	Proposed Trees
STR	Dwelling Reference <i>Garage 10/10</i>
	Plot Number
	Allocated Parking
	Visitor Parking
	1.8m Brick Wall
	1.8m Timber Fence
	Shared Ownership
	Affordable Rent
	M4 / 2
	M4 / 3

Camp Site

pond

William
Older
Hall

Nursery

Sports Court

Planning

CLIENT: Redrow Homes Ltd.		PROJECT: Arundel Road Angmering	
SCALE: 1:500 (A0 ORIGINAL)		DRAWING: Proposed Site Layout	
DRAWN: RDP/RDB	20232	P101	C
DATE: Aug 2021			



Broadmede House, Farnham Business Park,
Weydon Lane, Farnham, Surrey GU9 8QT.
info@osparchitecture.com www.osparchitecture.com
Tel: 01252 267878

08 License No. 16097327

[illegible]

COPYRIGHT EXISTS ON THE DESIGNS AND INFORMATION SHOWN ON THIS DRAWING. This drawing may be scaled or cross referenced to the scale bar for planning application purposes only. Do not scale for any other purpose, use figured dimensions only. Subject to site survey and all necessary consents, All dimensions to be checked by user and any discrepancies, errors or omissions to be reported to the Architect before work commences. This drawing is to be read in conjunction with all other relevant materials.